



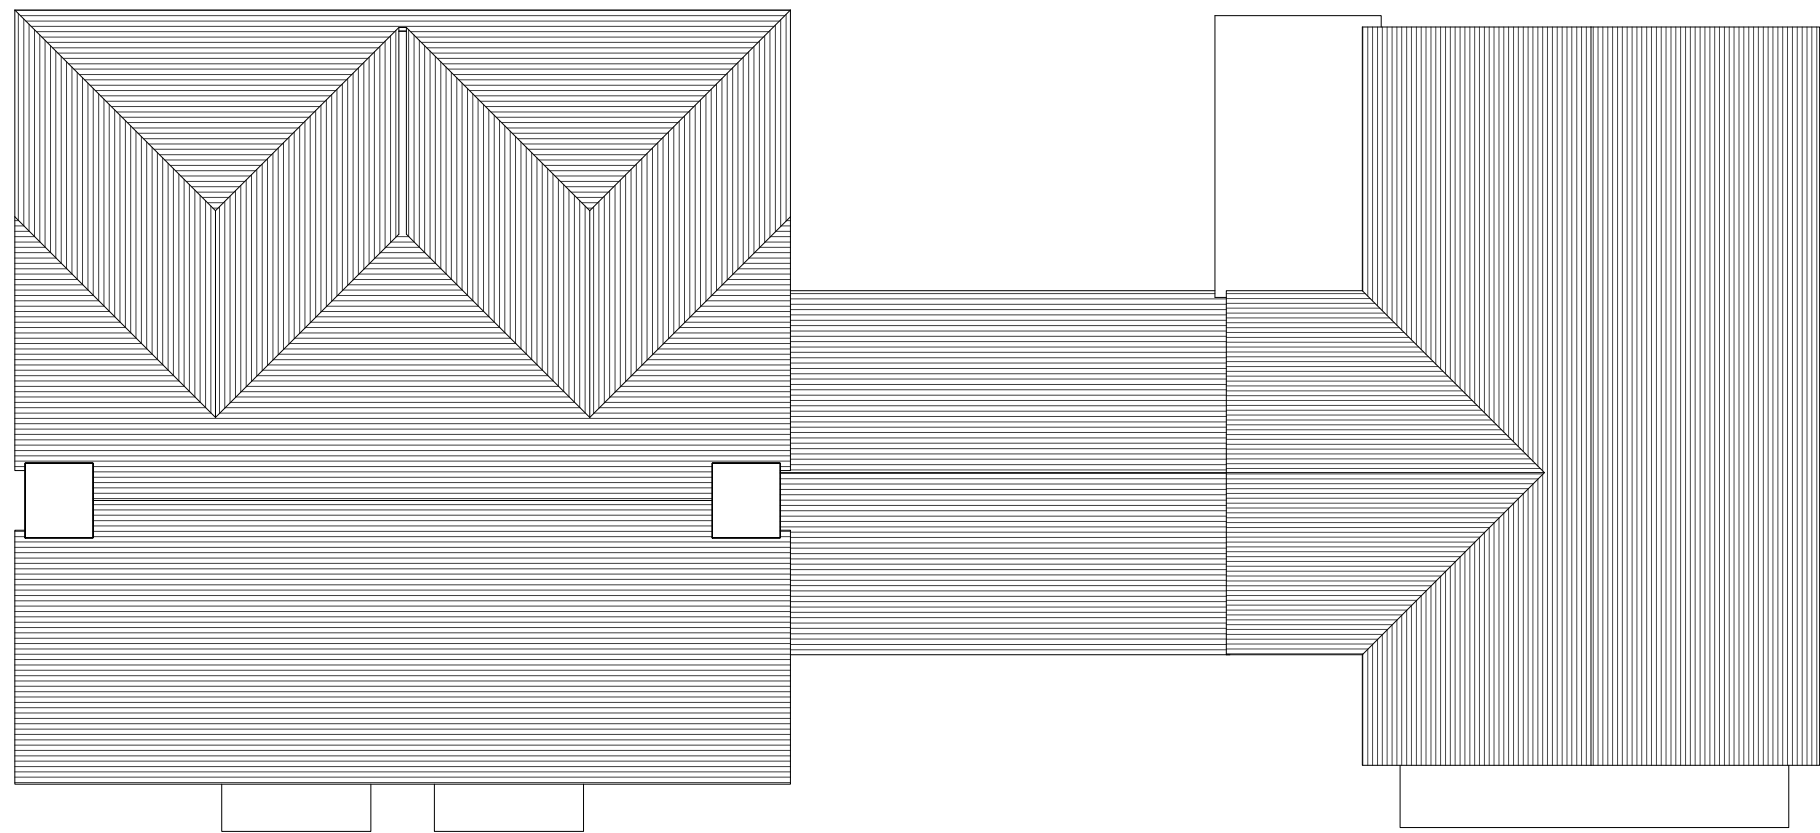


Roof Plan
1 : 100




Front Elevation
1 : 100

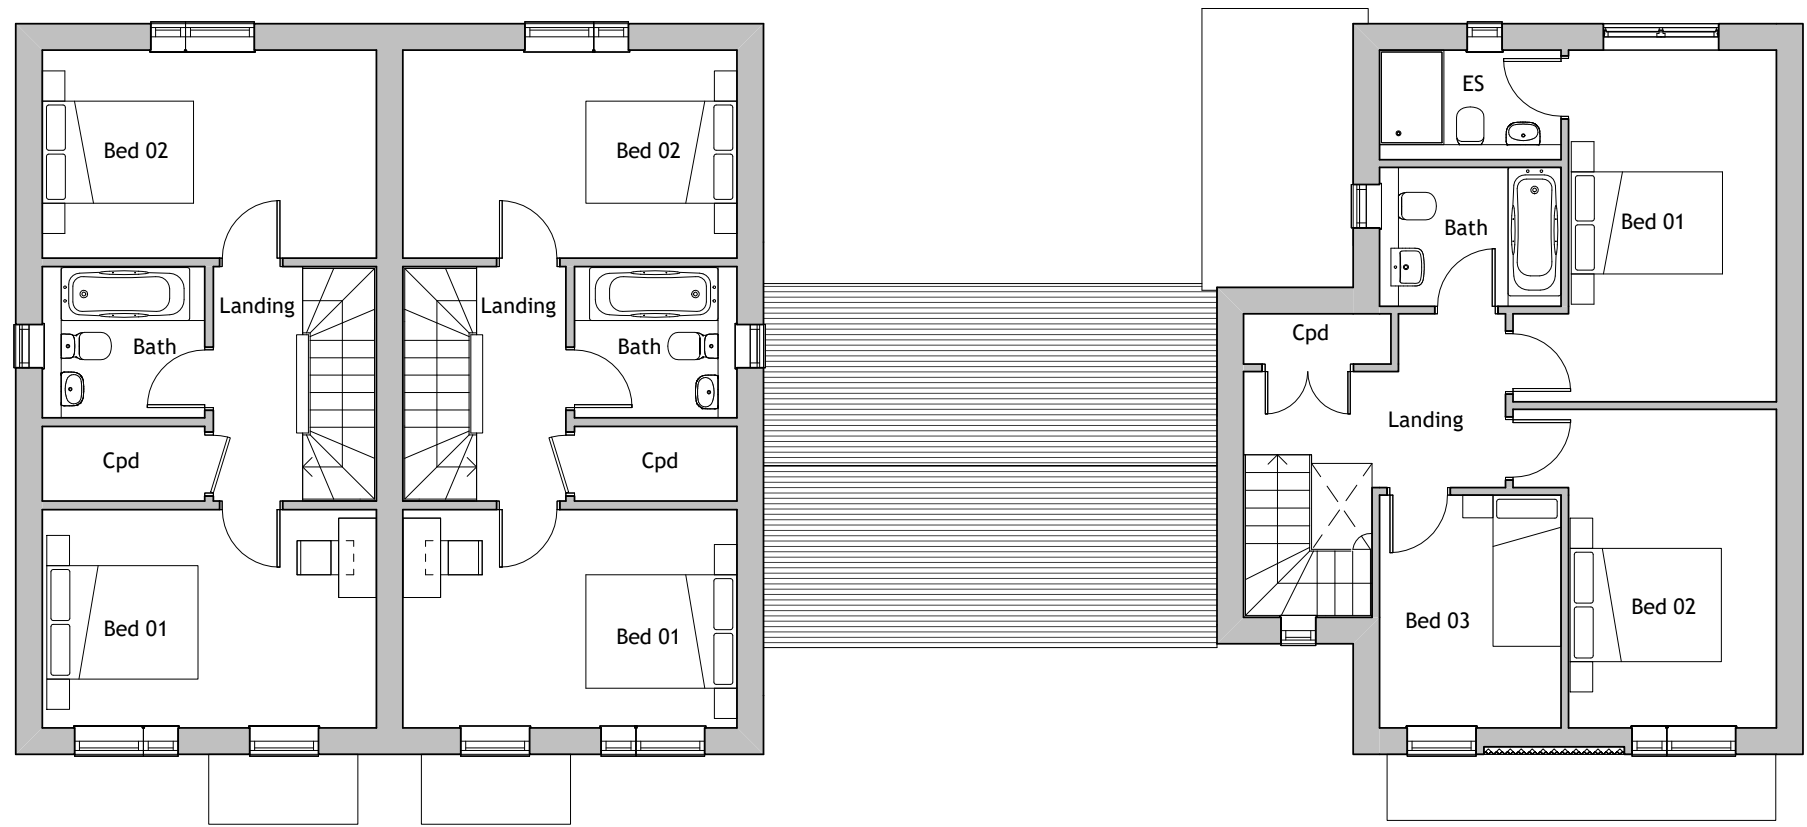


First Floor
1 : 100

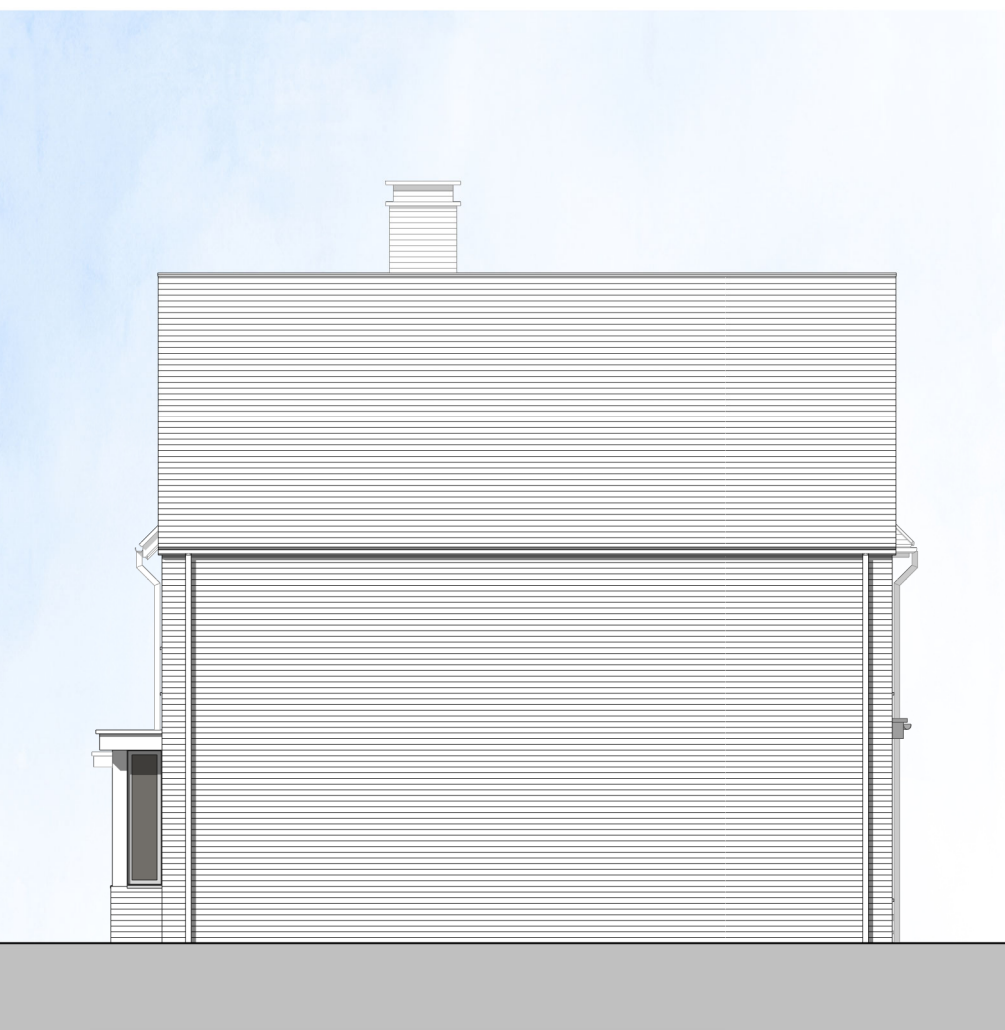

Right Flank Elevation
1 : 100

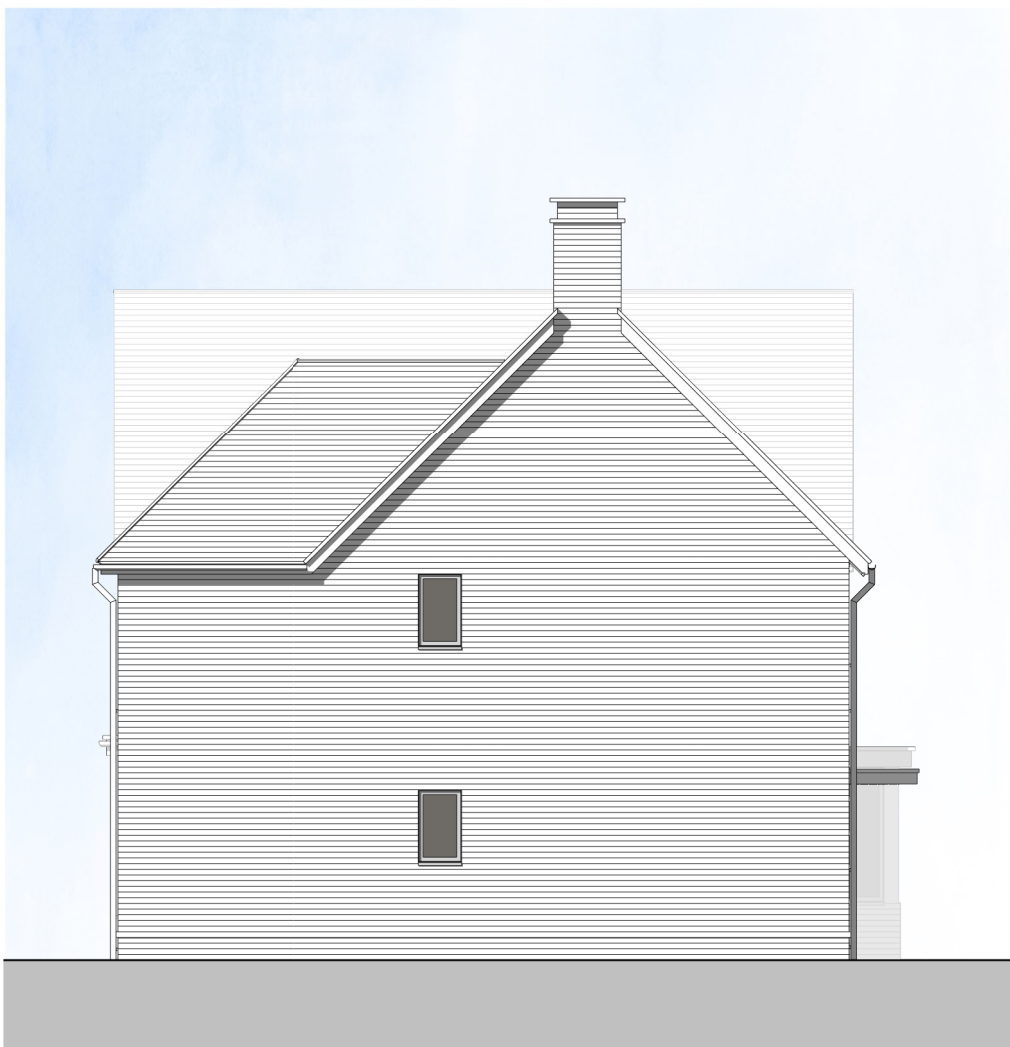


Left Flank Elevation
1 : 100

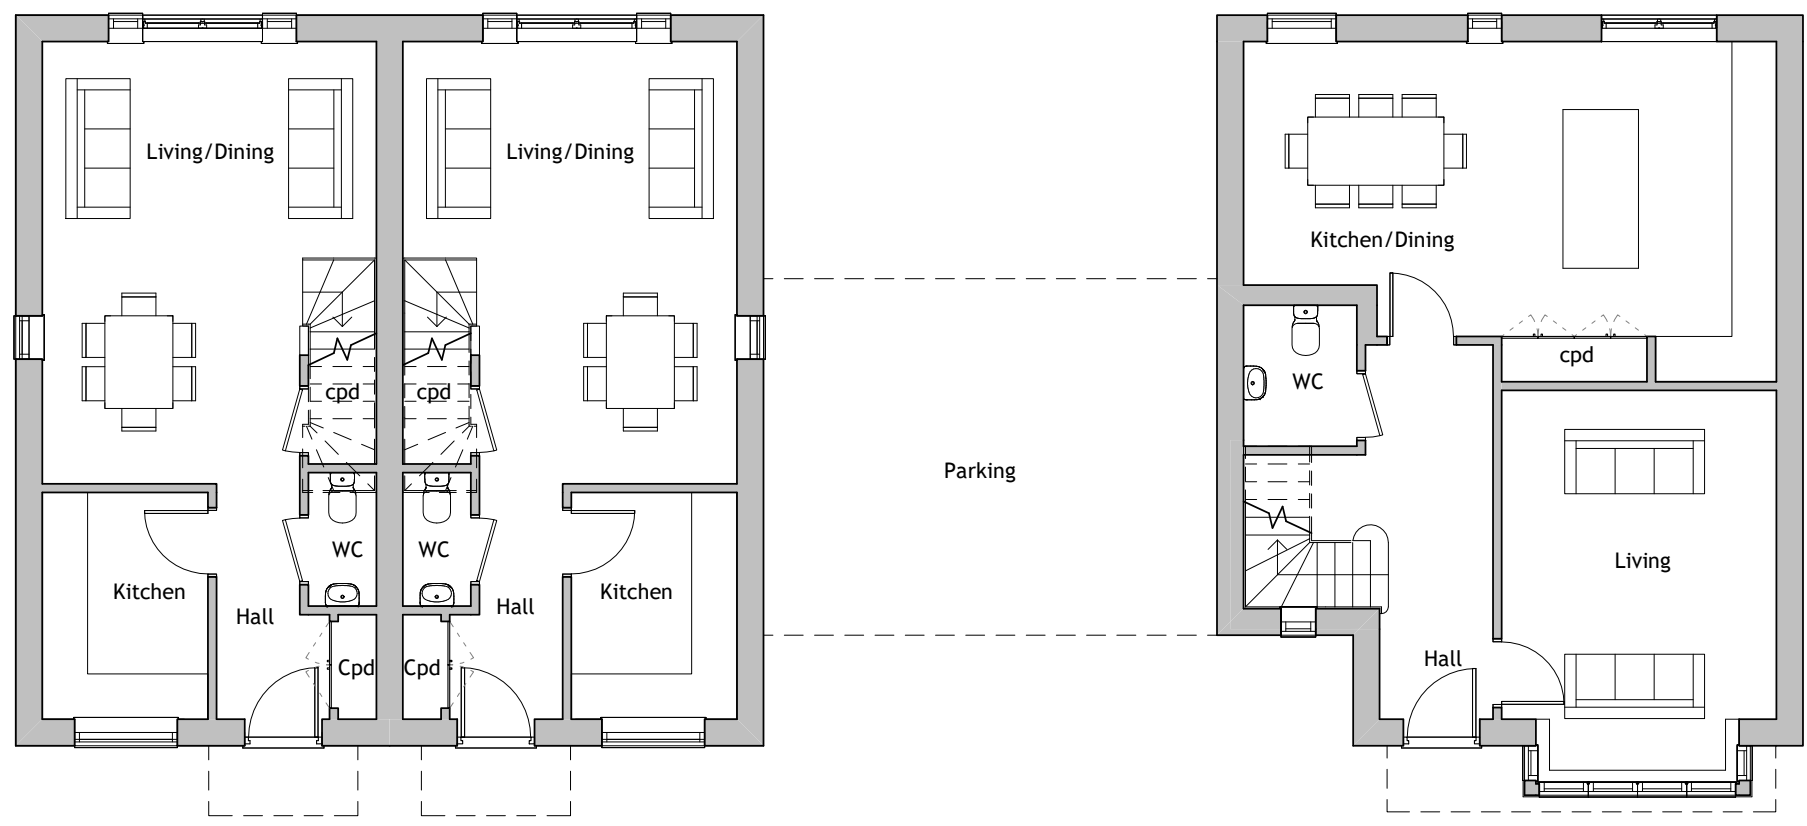

Ground Floor
1 : 100



Rear Elevation
1 : 100

 

Rev	Date	Comments
PLANNING		
CLIENT		
SRC RECYCLING LTD		
PROJECT		
Land At SRC Recycling Fontwell Avenue Eastergate, West Sussex PO20 3RU		
TITLE		
Plots 70-72 Proposed Plans & Elevations		
PROJECT NO.		DATE
7334		Sept 21
DRAWING NO.		REVISION
7334 - PD119		
SCALE		DRAWN
1 : 100@ A1		RD
		CHECKED
		TH
Napcar House, London Road, Worham Heath, TN15 7RS		
phone: 01732 753333 fax: 01732 753334 info@offsetarchitects.co.uk www.offsetarchitects.com		
offset architects		