




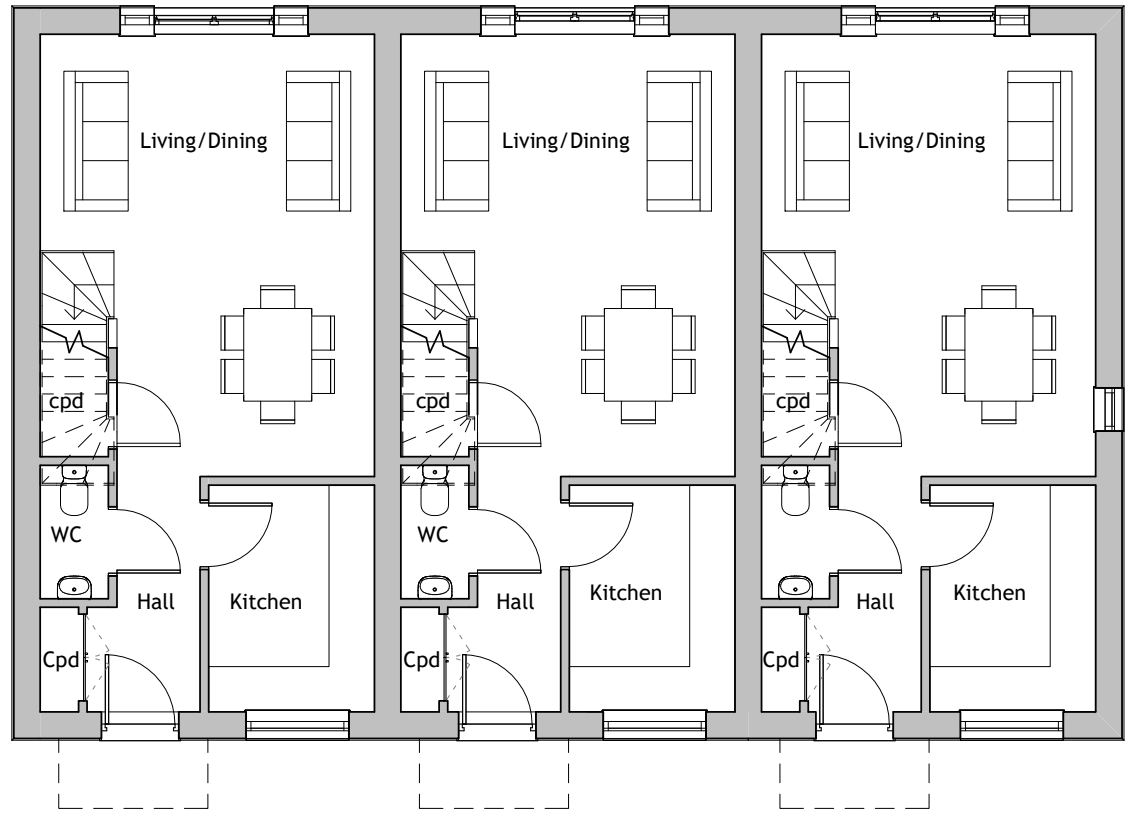

Ground Floor
1 : 100

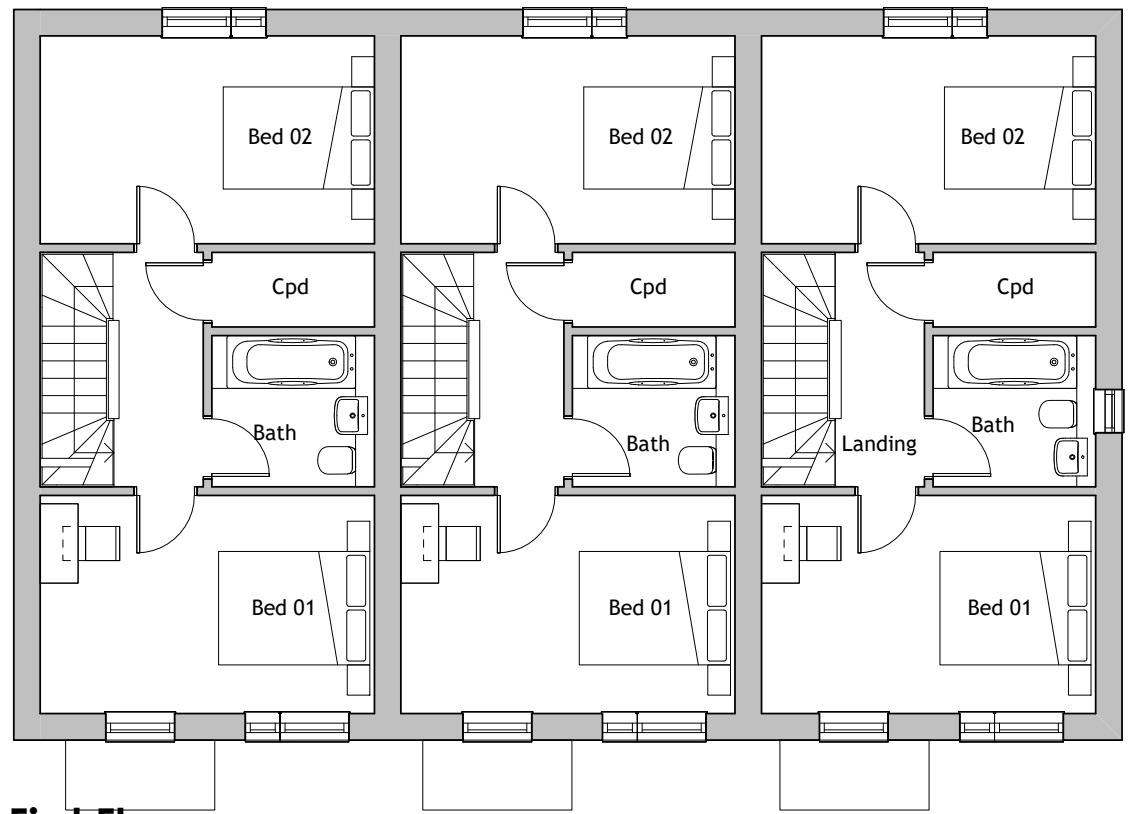

First Floor
1 : 100

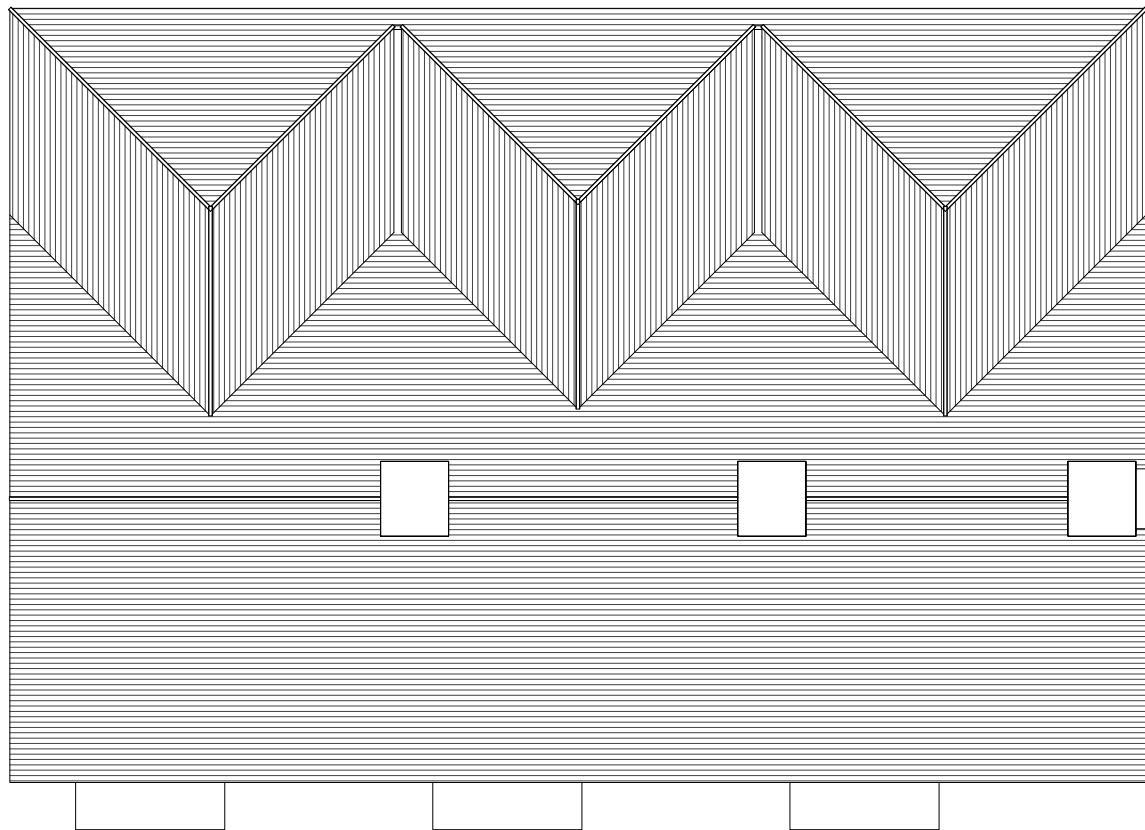


Roof Plan
1 : 100




Front Elevation
1 : 100



Rear Elevation
1 : 100

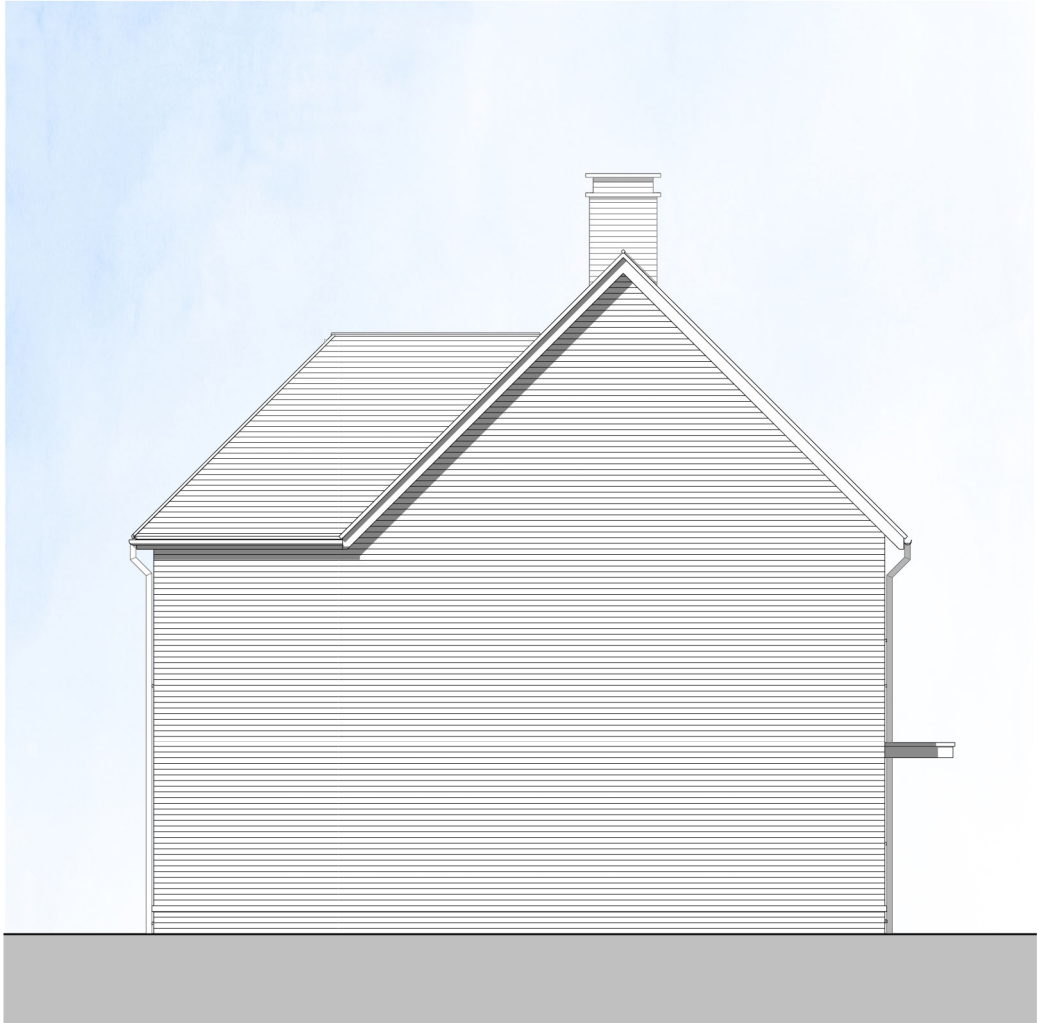

Left Flank Elevation
1 : 100

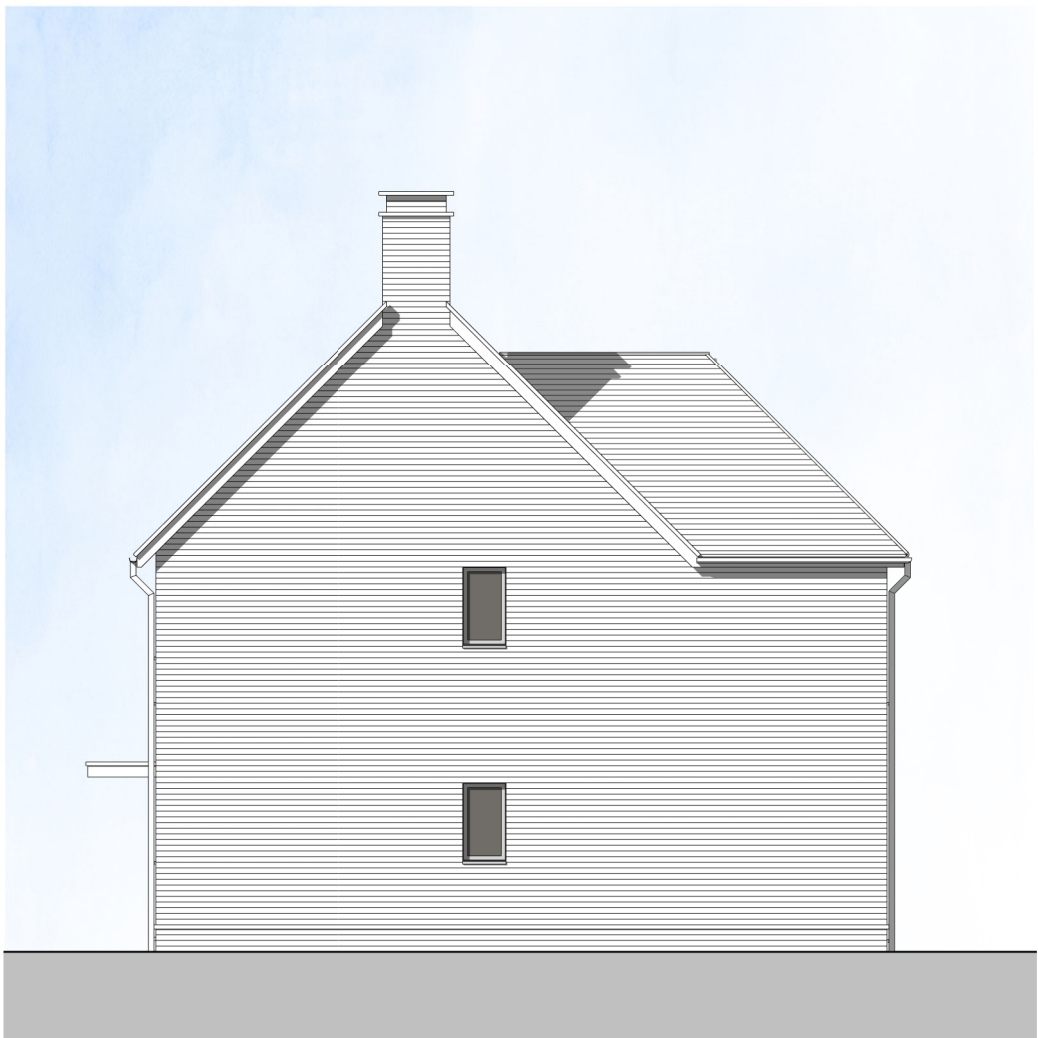

Right Flank Elevation
1 : 100

Rev	Date	Comments
PLANNING		
CLIENT SRC RECYCLING LTD		
PROJECT Land At SRC Recycling Fontwell Avenue Eastergate, West Sussex PO20 3RU		
TITLE Plots 67-69 Proposed Plans & Elevations		
PROJECT NO. 7334	DATE Sept 21	
DRAWING NO. 7334 - PD121	REVISION	
SCALE 1 : 100@ A1	DRAWN RD	CHECKED TH