



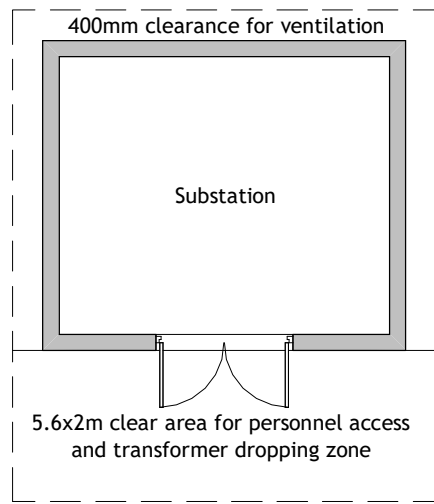

Ground Floor
1 : 100

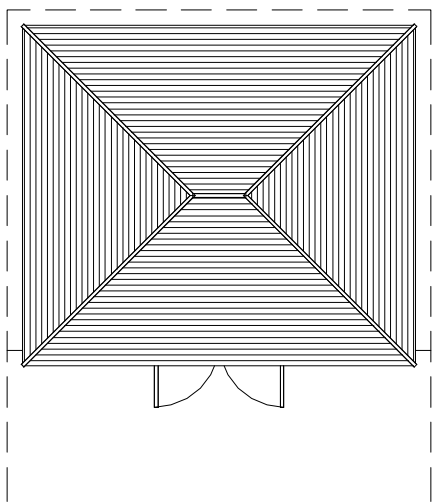


Roof Plan
1 : 100



Front Elevation
1 : 100




Left Flank Elevation
1 : 100

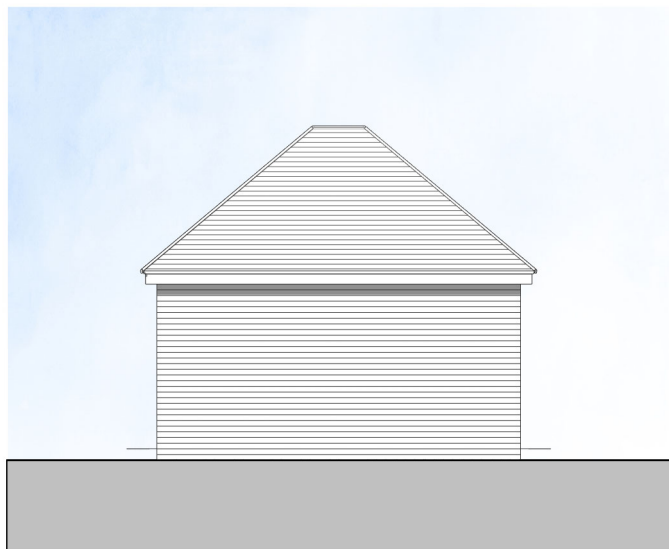


Rear Elevation
1 : 100



Right Flank Elevation
1 : 100

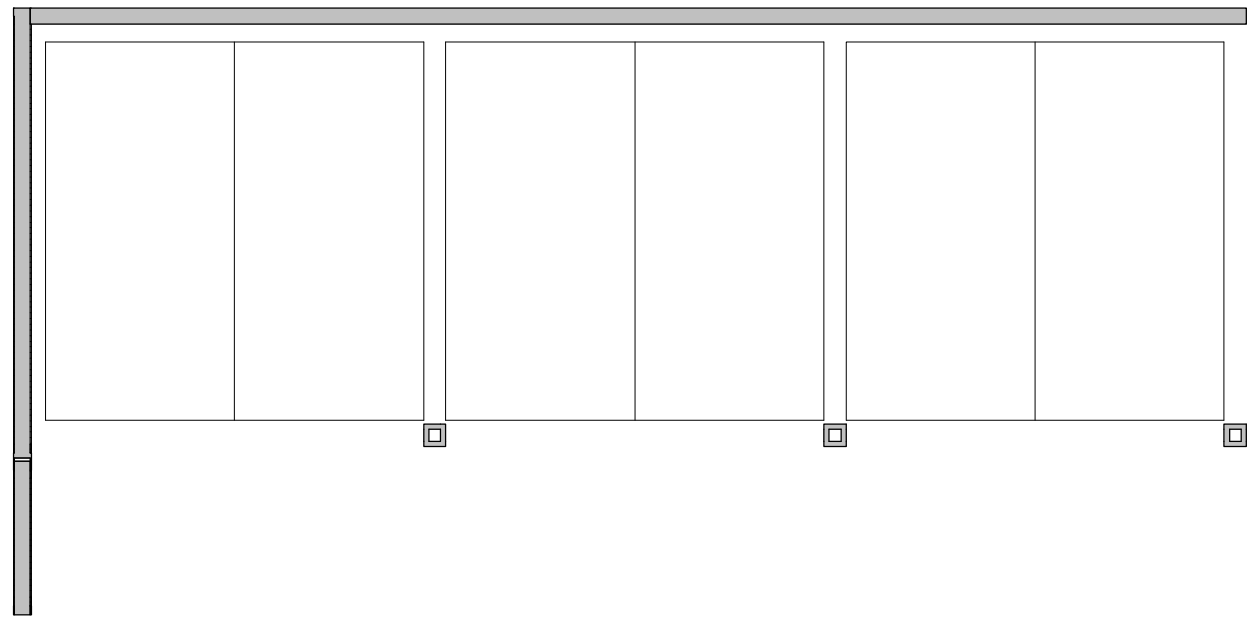


Garage - 03-08 - Ground Floor
1 : 100

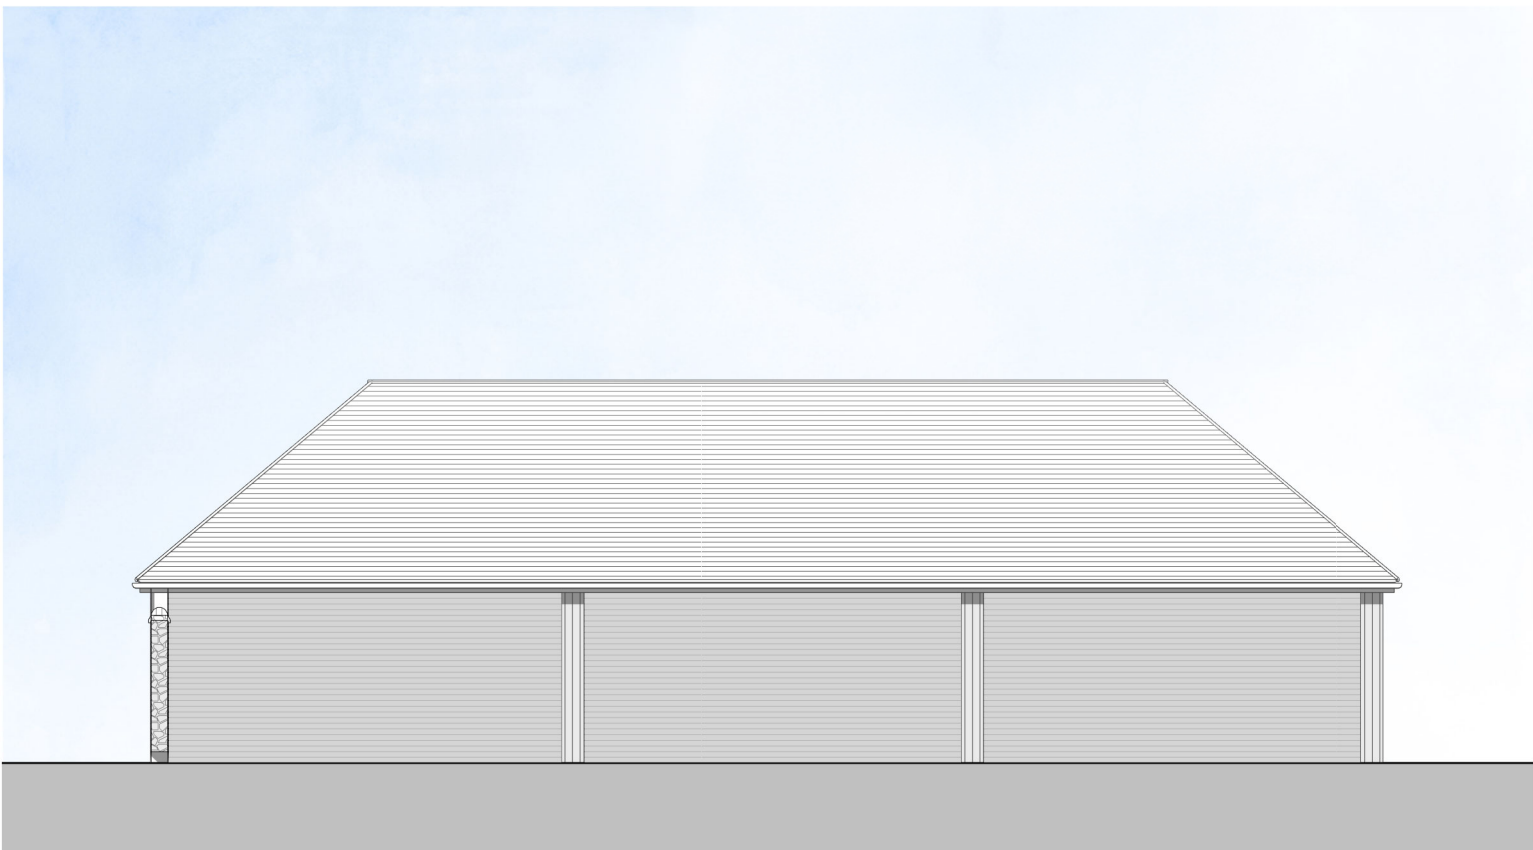


Front Elevation
1 : 100




Left Flank Elevation
1 : 100

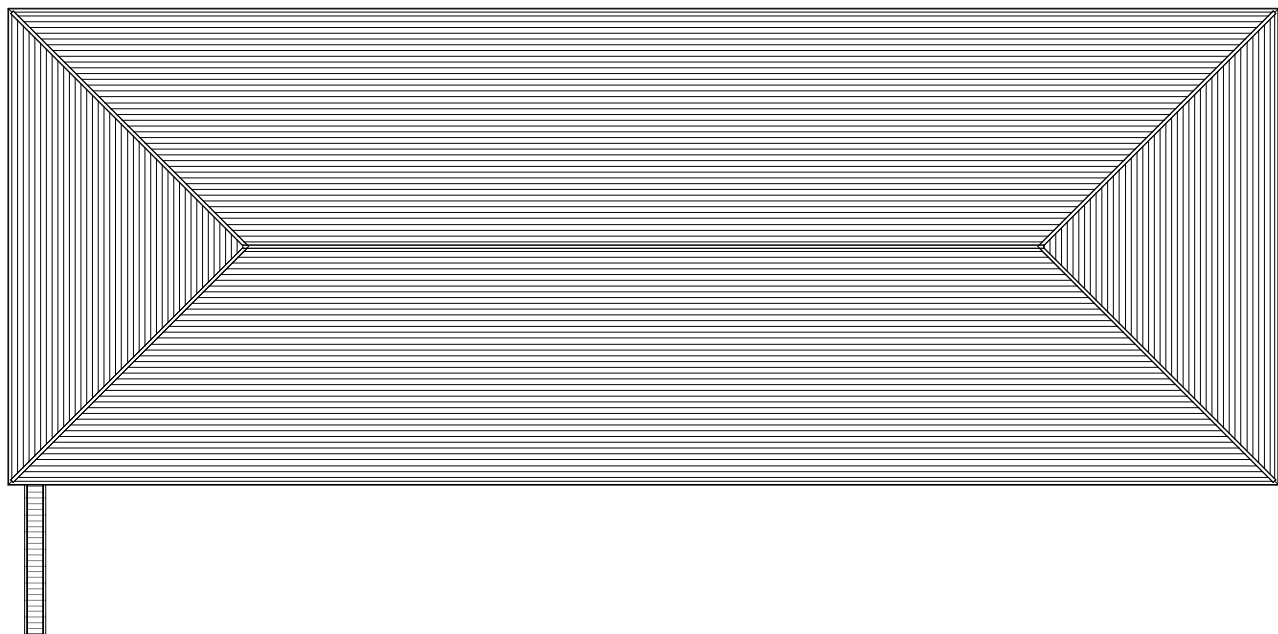

Garage - 03-08 - Roof Plan
1 : 100

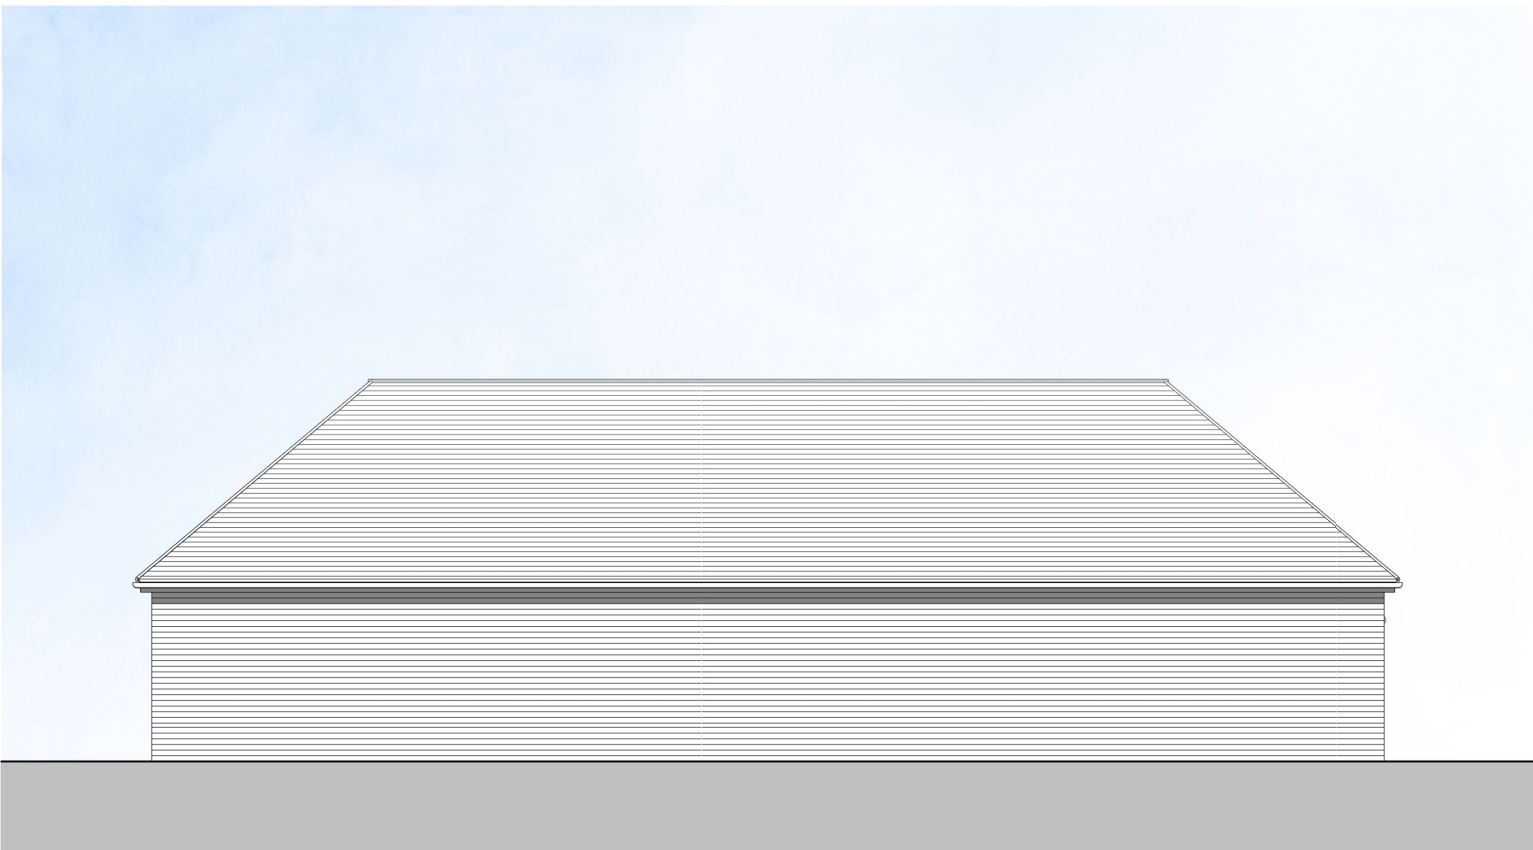

Rear Elevation
1 : 100

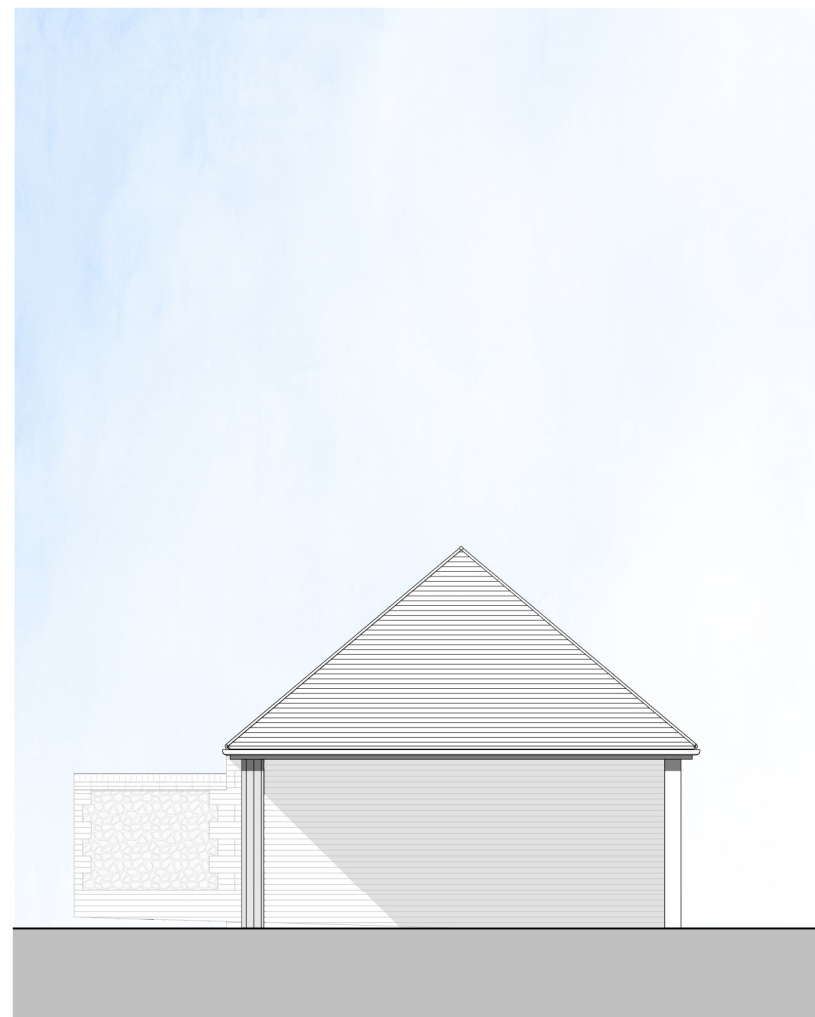

Right Flank Elevation
1 : 100

Rev	Date	Comments
PLANNING		
CLIENT SRC RECYCLING LTD		
PROJECT Land At SRC Recycling Fontwell Avenue Eastergate, West Sussex PO20 3RU		
TITLE Outbuildings Proposed Plans and Elevations Sheet 1		
PROJECT NO. 7334	DATE Sept 21	
DRAWING NO. 7334 - PD150	REVISION	
SCALE 1 : 100@ A1	DRAWN TH	CHECKED DA
Nesicar House, London Road, Wotton-at-Bassett, BN15 7RS phone: 01732 753333 fax: 01732 753334 info@offsetarchitects.co.uk www.offsetarchitects.com		
		