



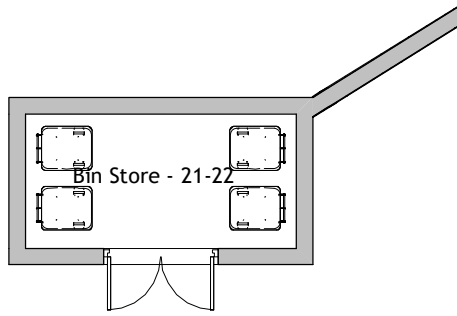

Bin Store - 21-22 - Ground Floor
1 : 100

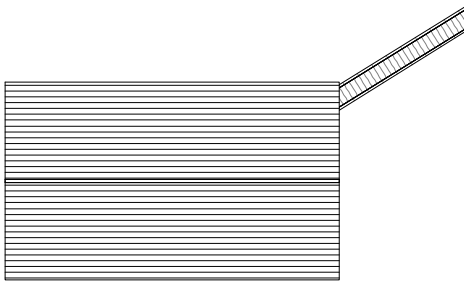


Bin Store - 21-22 - Roof Plan
1 : 100




Shed - Ground Floor
1 : 100




Shed - Roof Plan
1 : 100

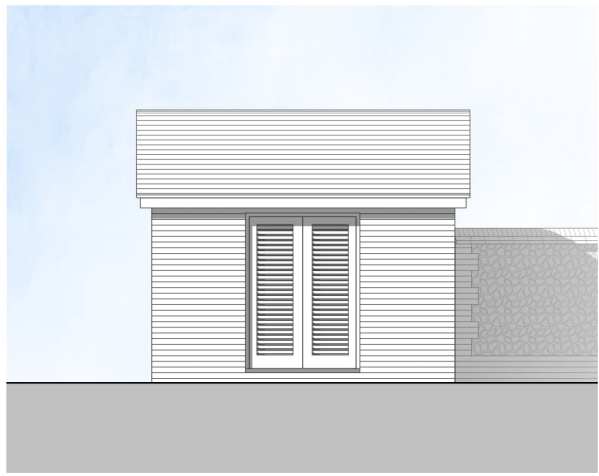


Front Elevation
1 : 100

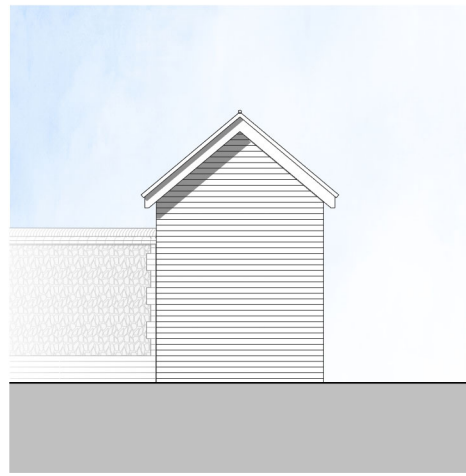

Left Flank Elevation
1 : 100

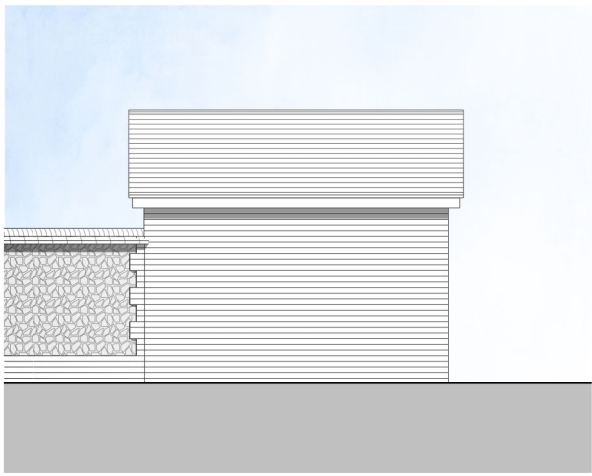


Rear Elevation
1 : 100

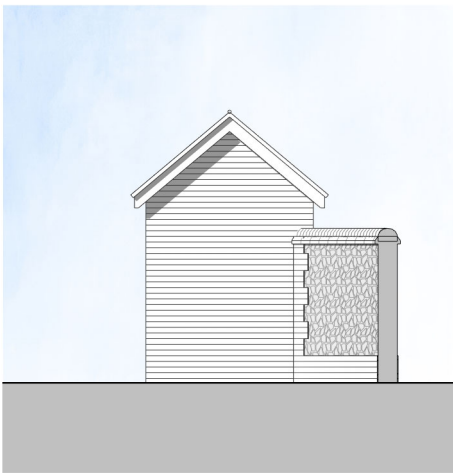

Right Flank Elevation
1 : 100




Front Elevation
1 : 100

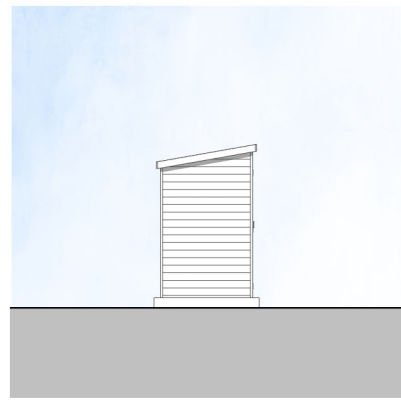


Left Flank Elevation
1 : 100




Rear Elevation
1 : 100

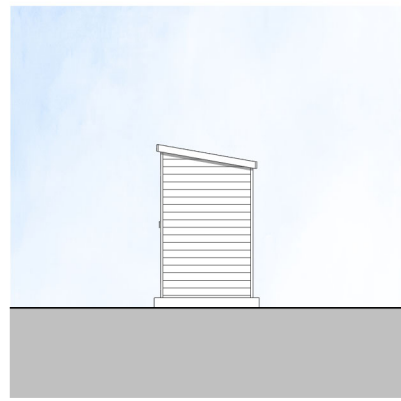

Right Flank Elevation
1 : 100

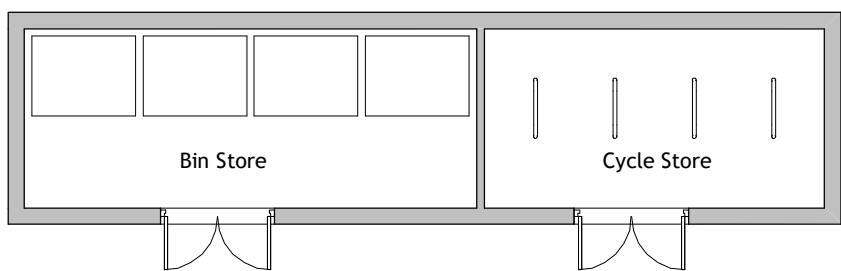


Bin Store - 51-58 - Ground Floor
1 : 100

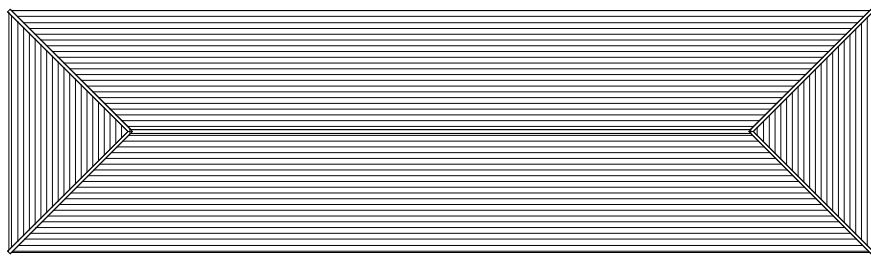

Bin Store - 51-58 - Roof Plan
1 : 100




Front Elevation
1 : 100

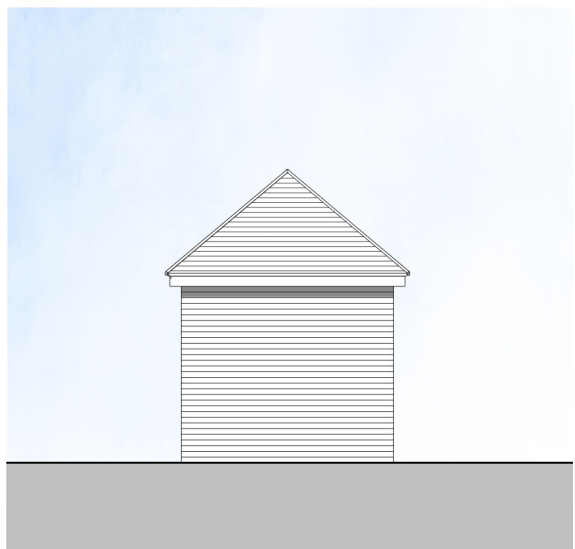

Left Flank Elevation
1 : 100



Rear Elevation
1 : 100

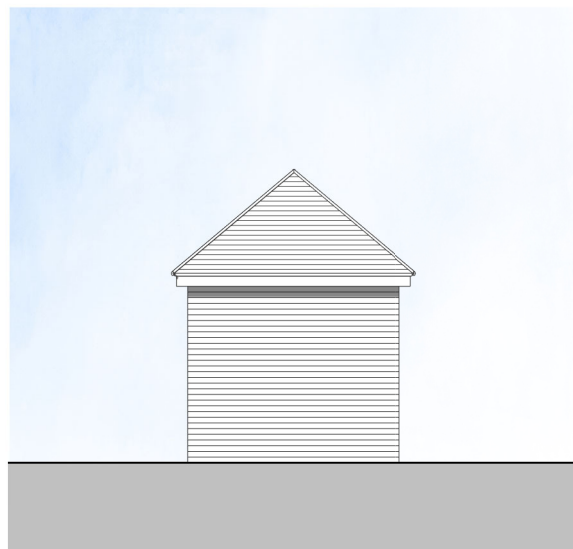

Right Flank Elevation
1 : 100

Rev	Date	Comments
-----	------	----------

PLANNING

CLIENT
SRC RECYCLING LTD

PROJECT
Land At SRC Recycling
Fontwell Avenue
Eastergate, West Sussex
PO20 3RU

TITLE
Outbuildings
Proposed Plans and Elevations
Sheet 2

PROJECT NO. 7334	DATE Sept 21
DRAWING NO. 7334 - PD151	REVISION
SCALE 1 : 100@ A1	DRAWN TH
	CHECKED DA

Nesicar House, London Road,
Wotton Bassett, Wiltshire, SN15 7RS
phone: 01752 753333
fax: 01752 753334
info@offsetarchitects.co.uk
www.offsetarchitects.com

