




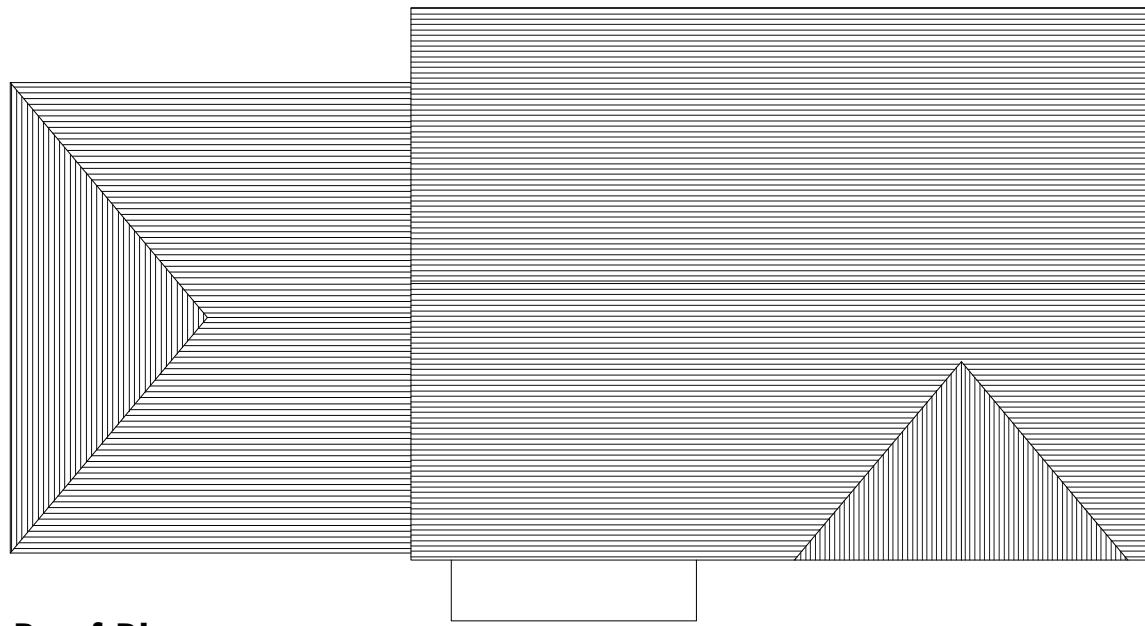

Roof Plan
1 : 100

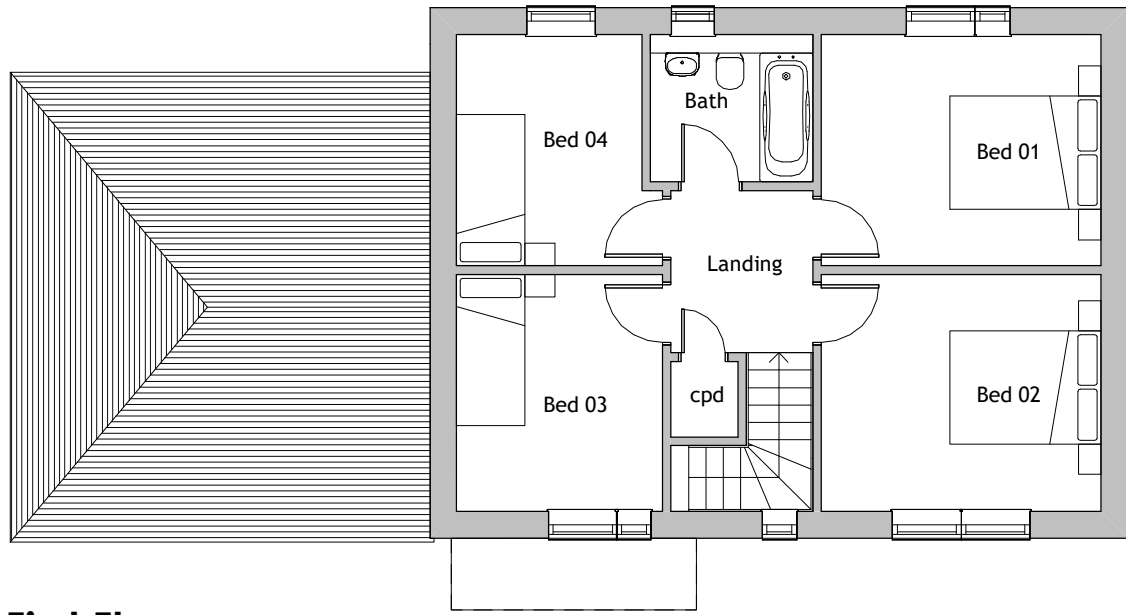

First Floor
1 : 100

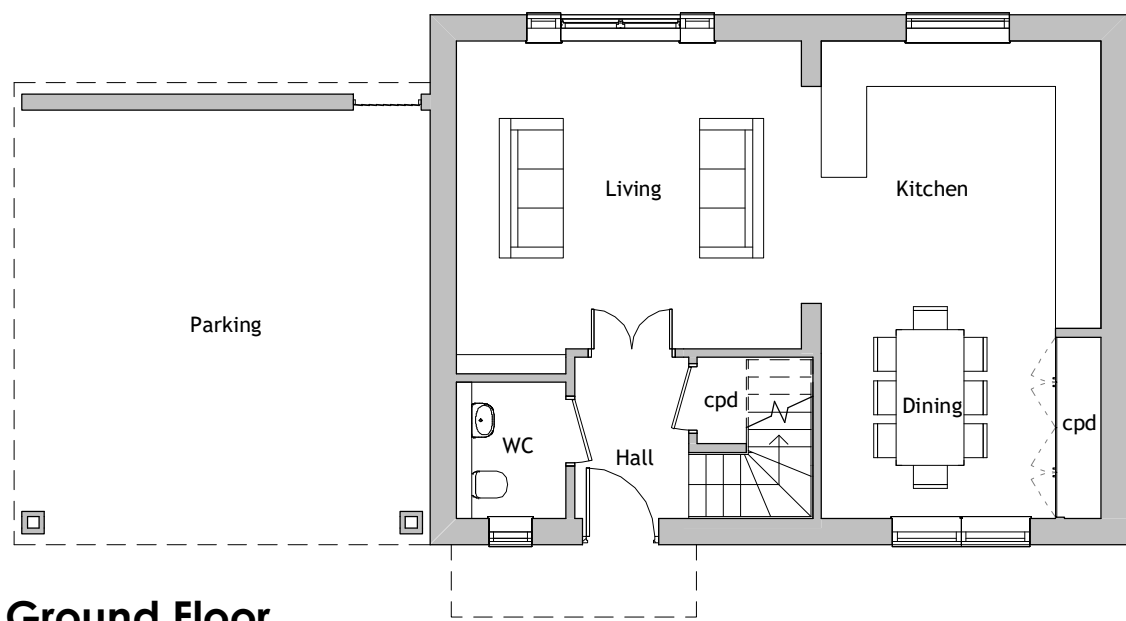


Ground Floor
1 : 100




Front Elevation
1 : 100



Rear Elevation
1 : 100

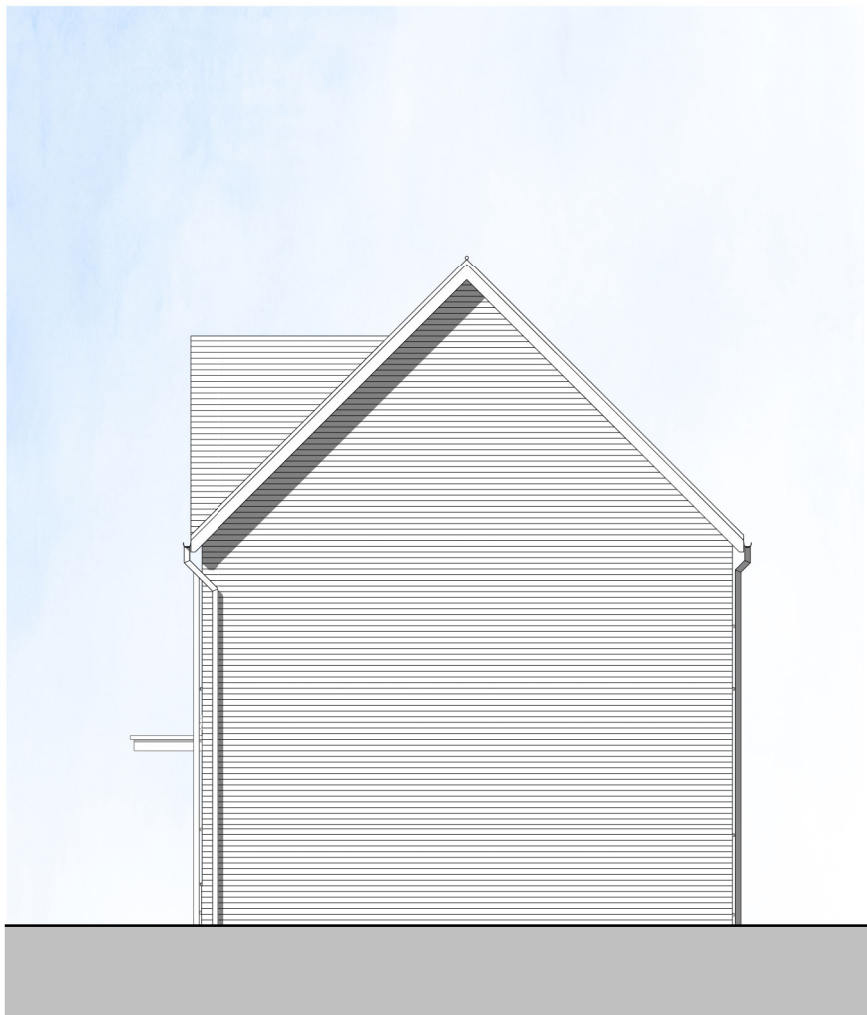

Right Flank Elevation
1 : 100

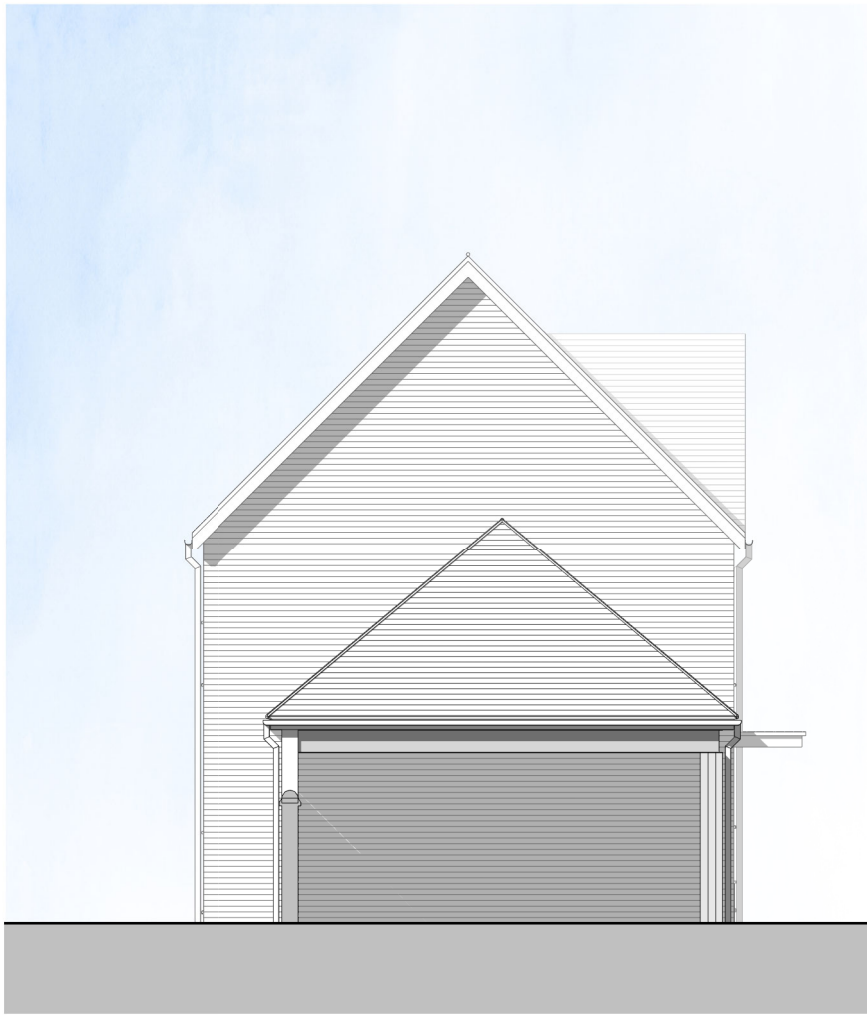

Left Flank Elevation
1 : 100

Rev	Date	Comments
-----	------	----------

PLANNING

CLIENT
SRC RECYCLING LTD

PROJECT
Land At SRC Recycling
Fontwell Avenue
Eastergate, West Sussex
PO20 3RU

TITLE
Plot 14
Proposed Plans & Elevations

PROJECT NO. 7334	DATE Sept 21
DRAWING NO. 7334 - PD105	REVISION
SCALE 1 : 100@ A1	DRAWN TH
	CHECKED DA

Nesicar House, London Road,
Wotton-at-Bassett, BN15 7RS
phone: 01732 753333
fax: 01732 753334
info@offsetarchitects.co.uk
www.offsetarchitects.com

