



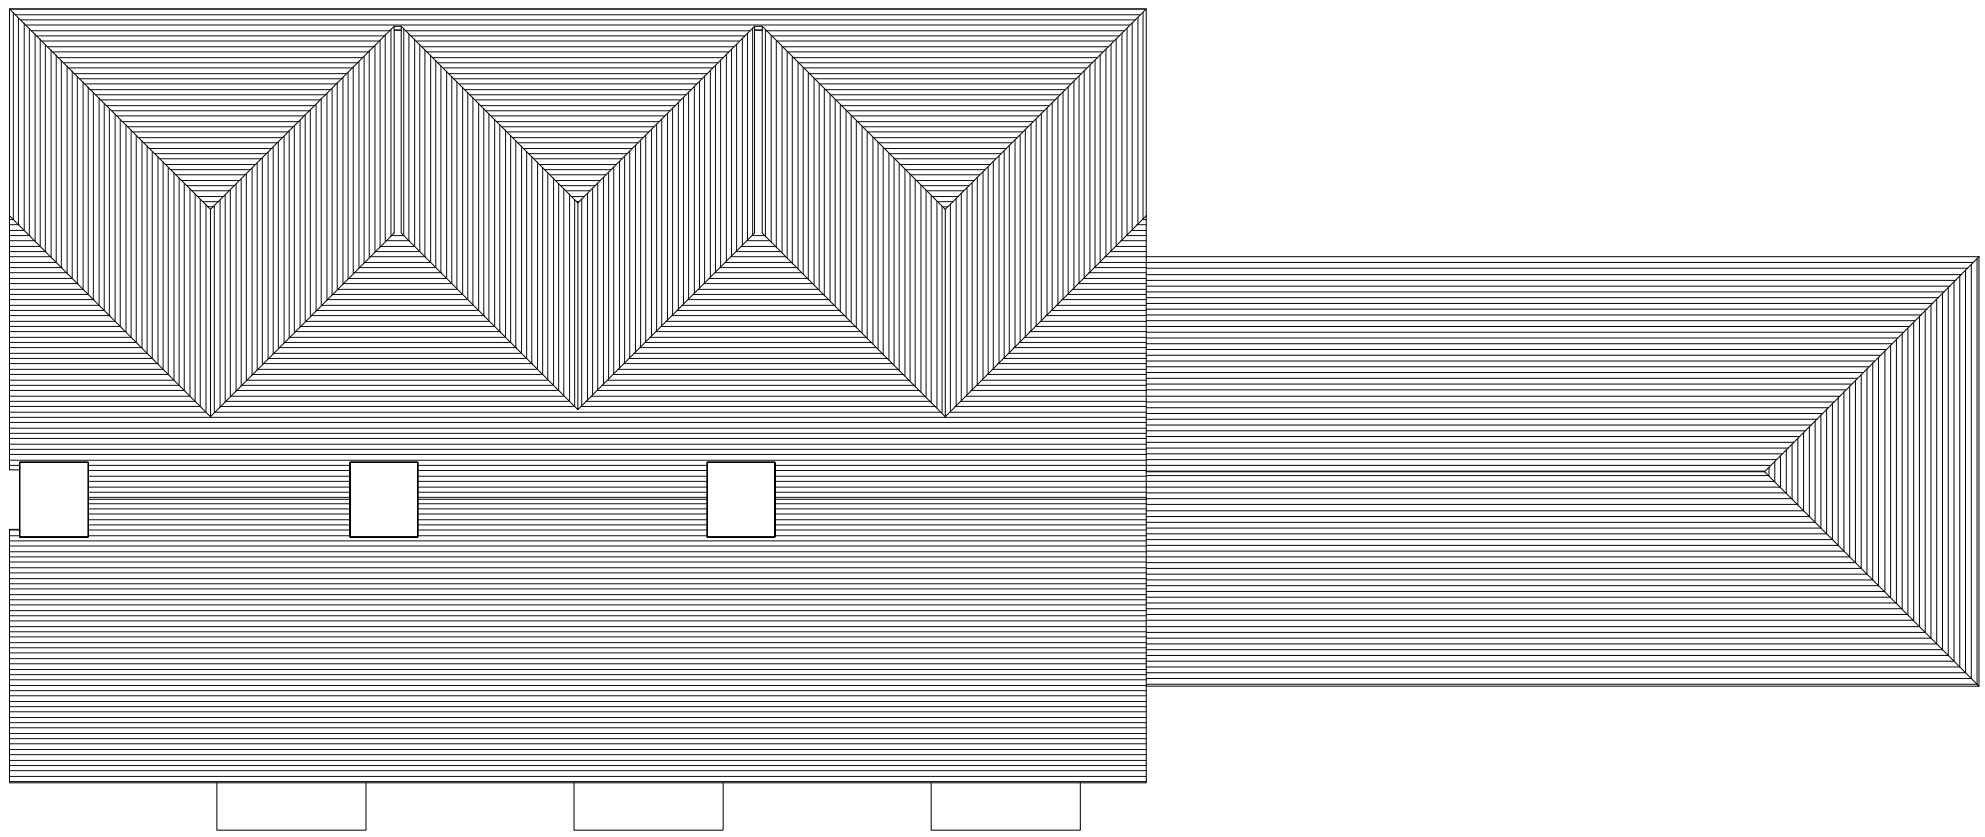

Roof Plan
1 : 100




Front Elevation
1 : 100

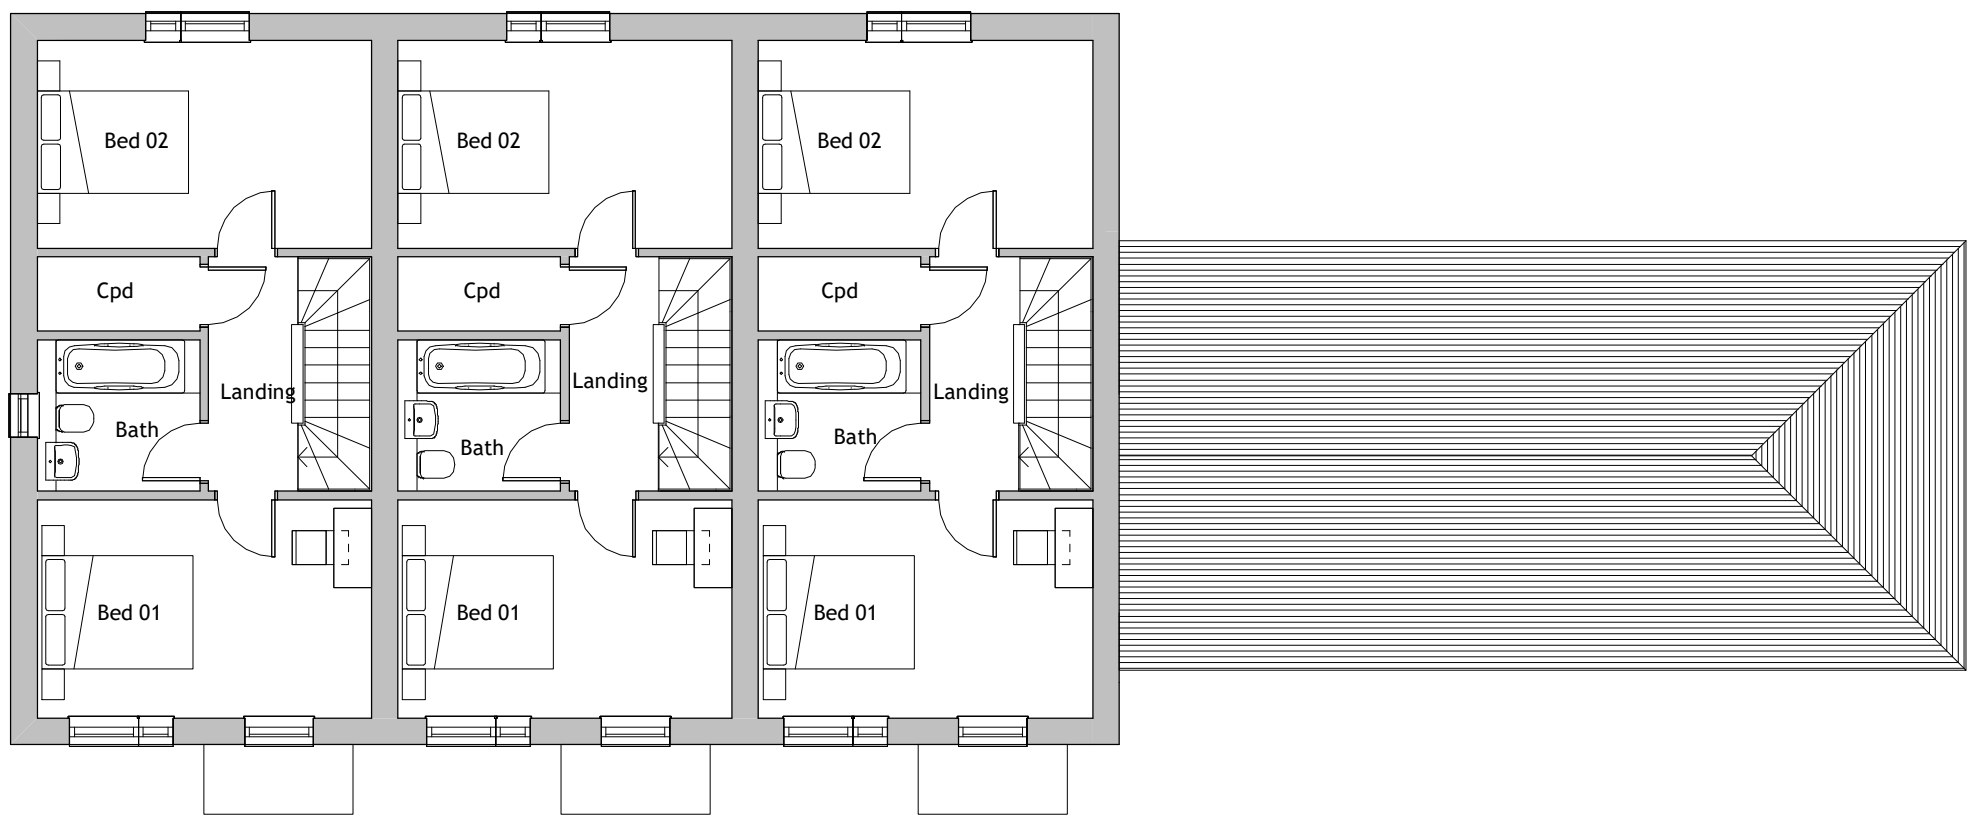


First Floor
1 : 100



Rear Elevation
1 : 100

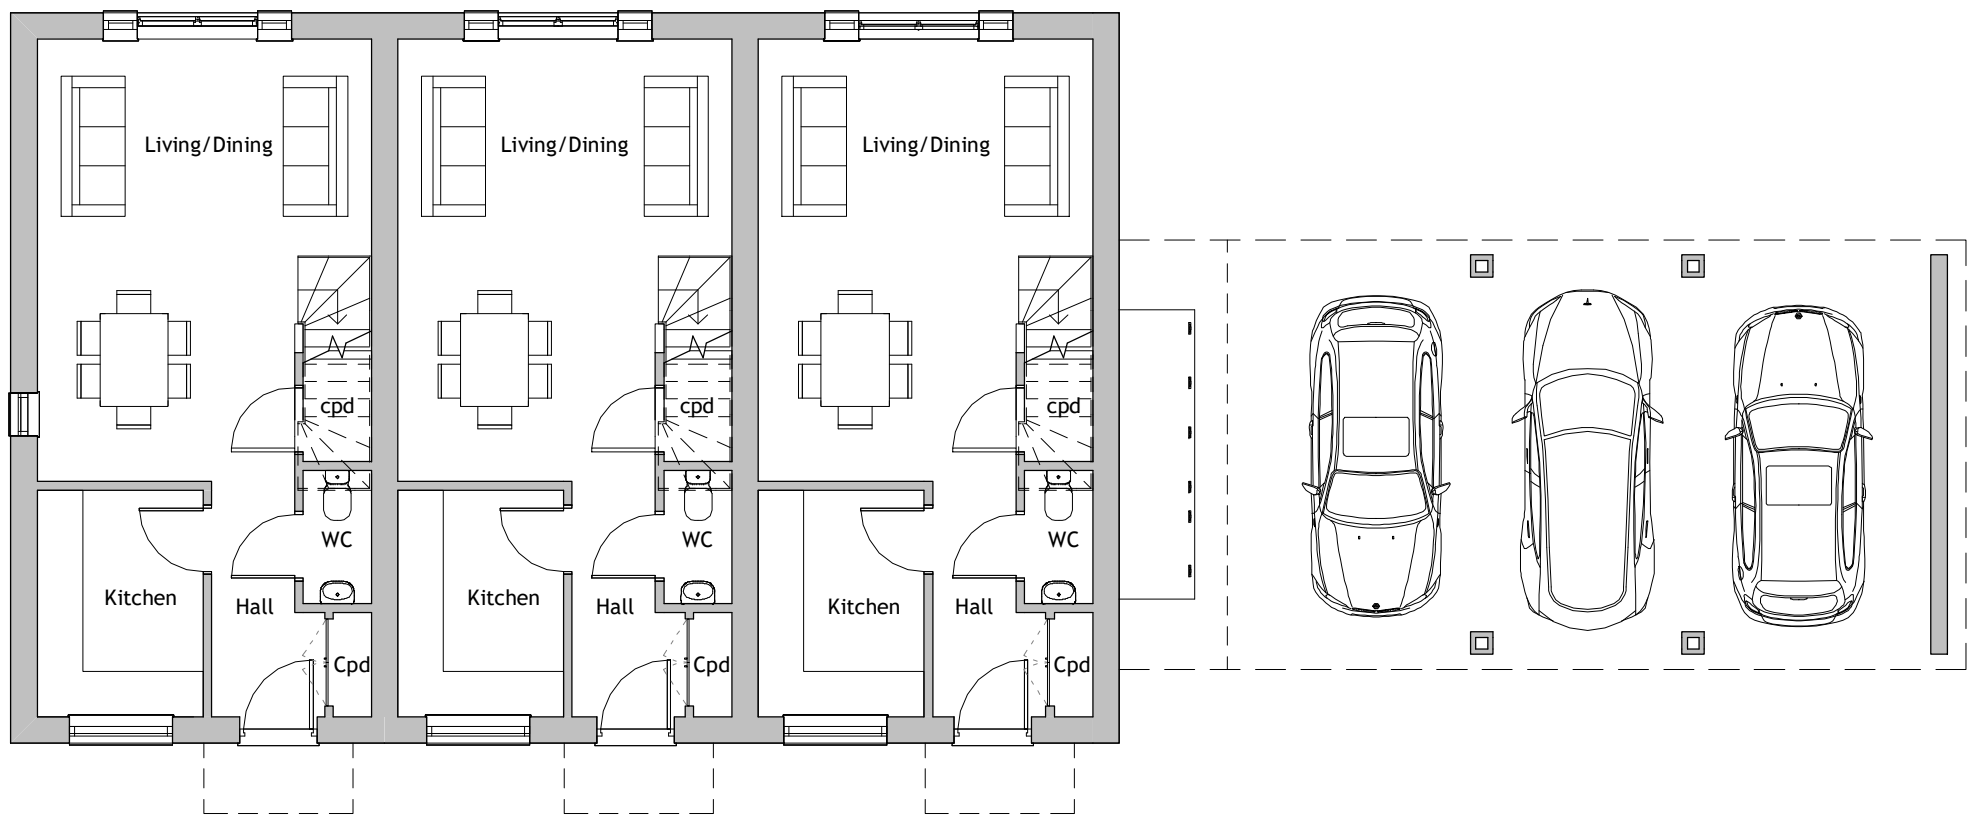

Ground Floor
1 : 100

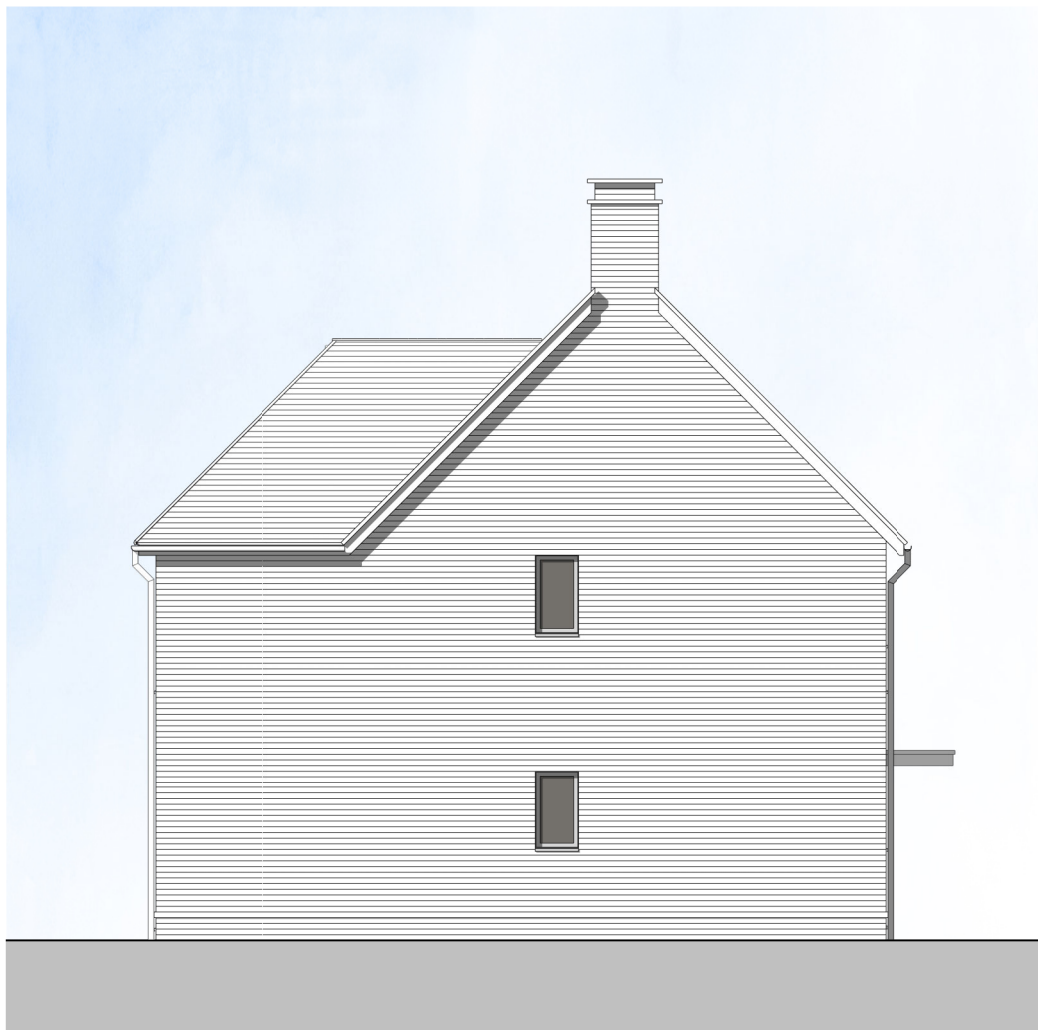

Left Flank Elevation
1 : 100



Right Flank Elevation
1 : 100



Rev	Date	Comments
PLANNING		
CLIENT SRC RECYCLING LTD		
PROJECT Land At SRC Recycling Fontwell Avenue Eastergate, West Sussex PO20 3RU		
TITLE Plots 18-20 Proposed Plans & Elevations		
PROJECT NO. 7334	DATE Sept 21	
DRAWING NO. 7334 - PD108	REVISION	
SCALE 1 : 100@ A1	DRAWN TH	
	CHECKED DA	
Nesicar House, London Road, Woolham Heath, BN15 7RS phone: 01732 753333 fax: 01732 753334 info@offsetarchitects.co.uk www.offsetarchitects.com		