




Proposed Elevations

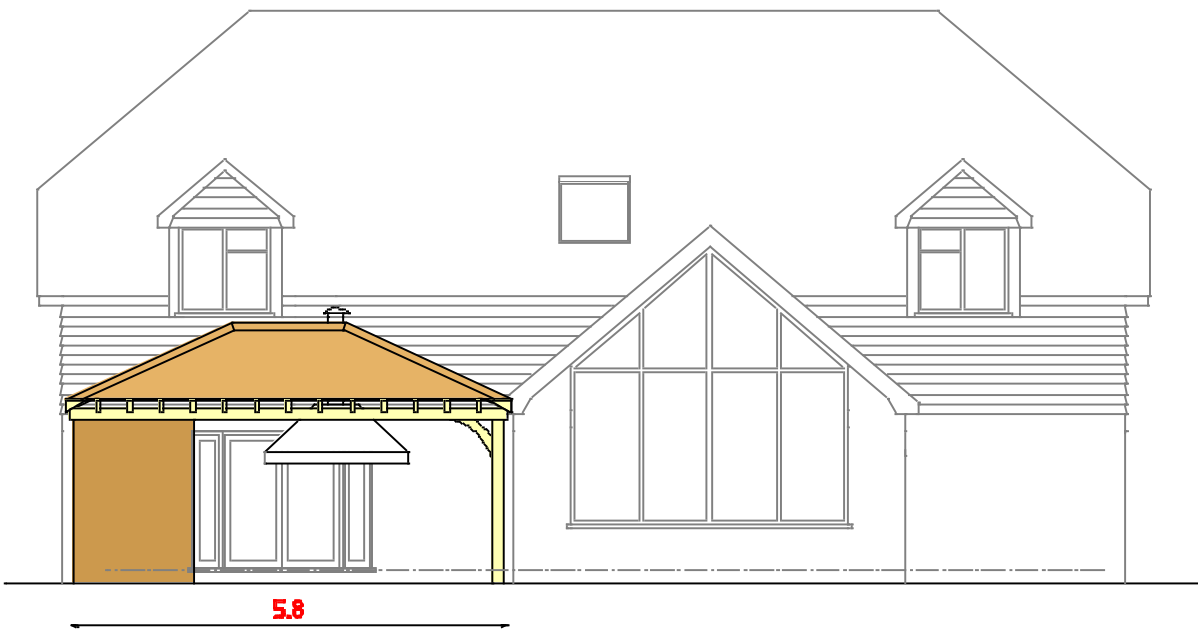

West Elevation

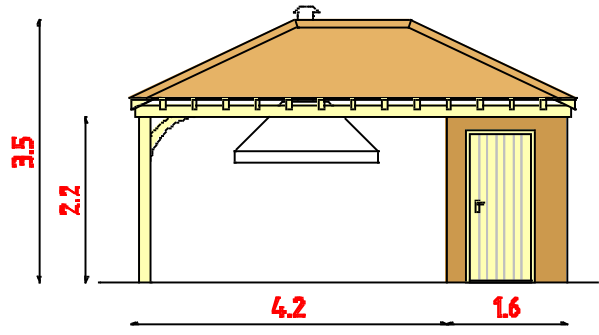


East Elevation

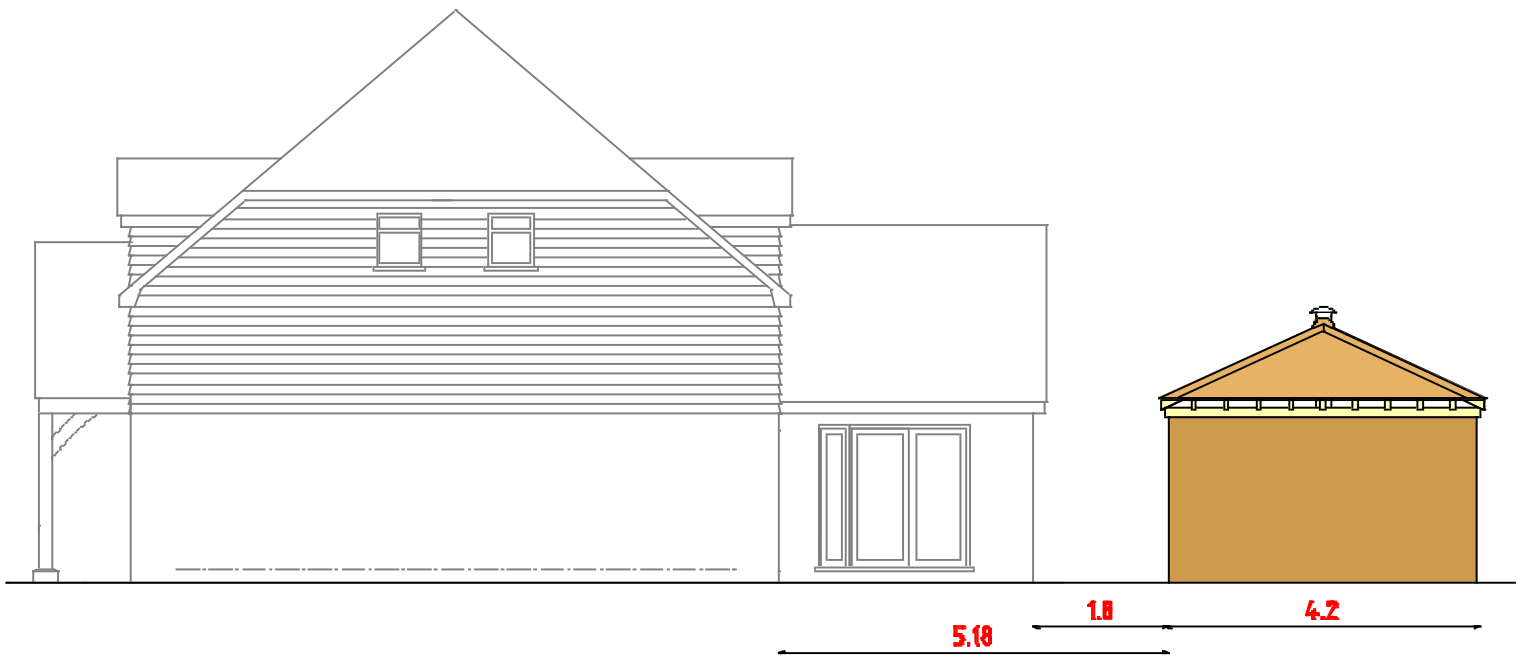

North Elevation



South Elevation

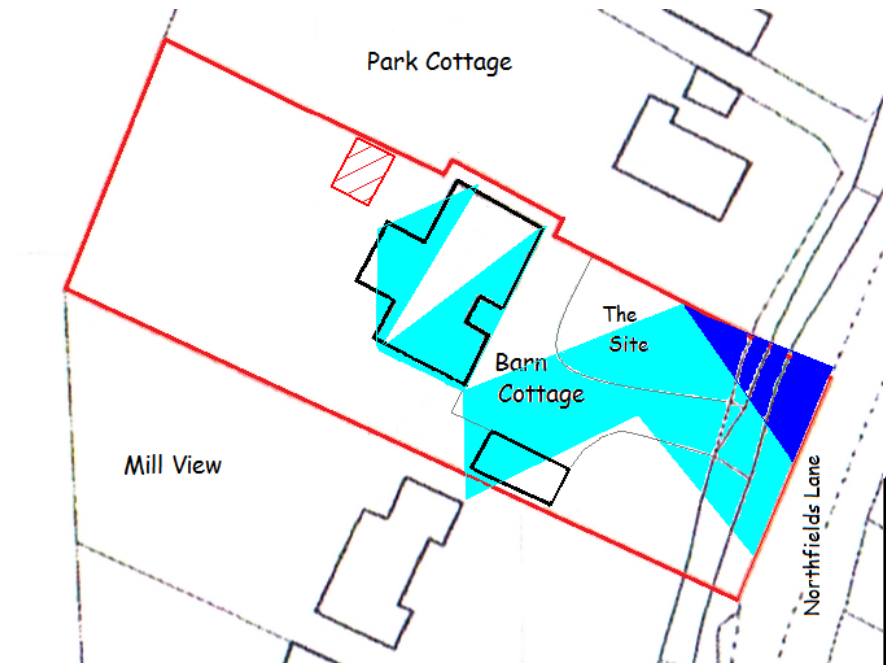

Environment Agency flood map overlay - Not to Scale

PROJECT Proposed covered patio area with integral store at Barn Cottage, Northfields Lane, Westergate PO20 3UH CLIENT Mr A Needham	Scales 1:50, 1:100 1:500, 1:1250	Revisions A) Jan 20 Flood Map added
	Date Jan 2020	
	Drawn srb	Drawing No 15/20/01