

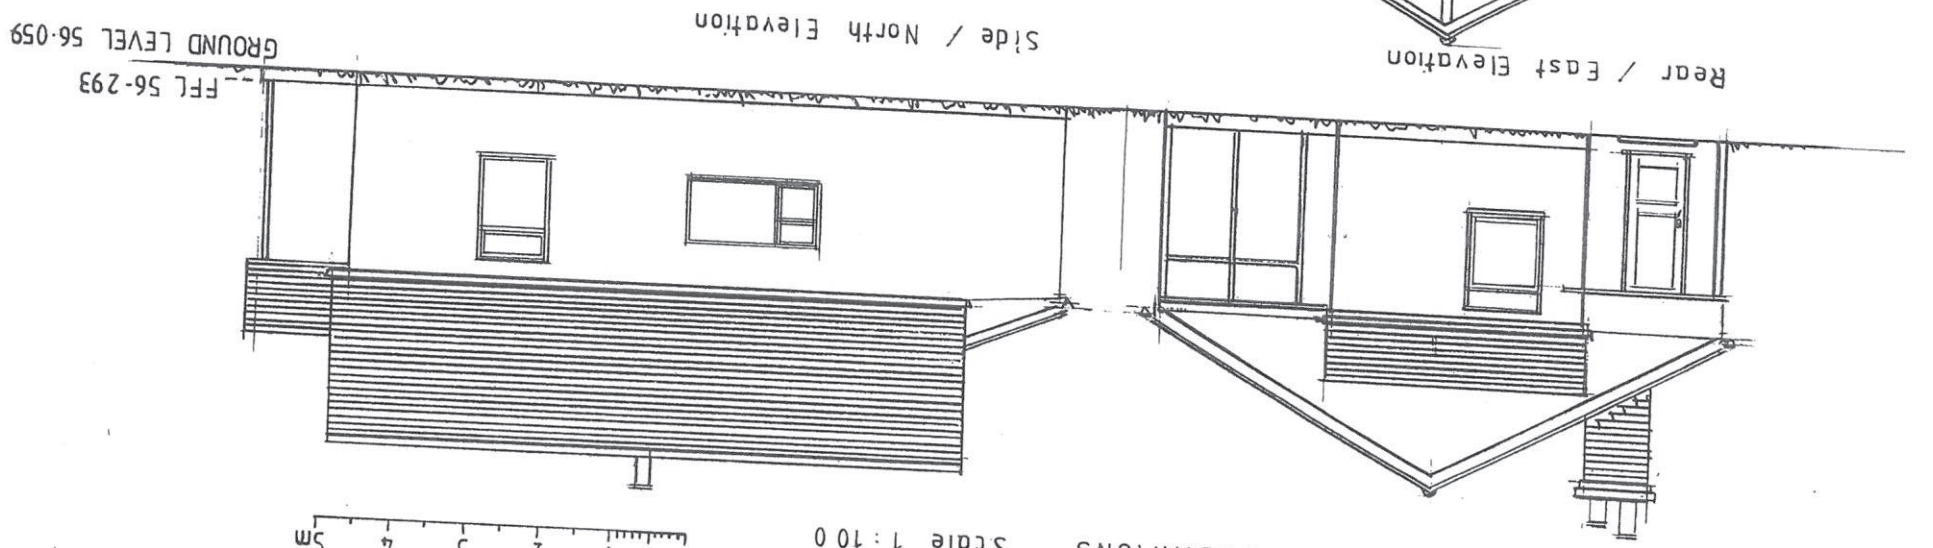
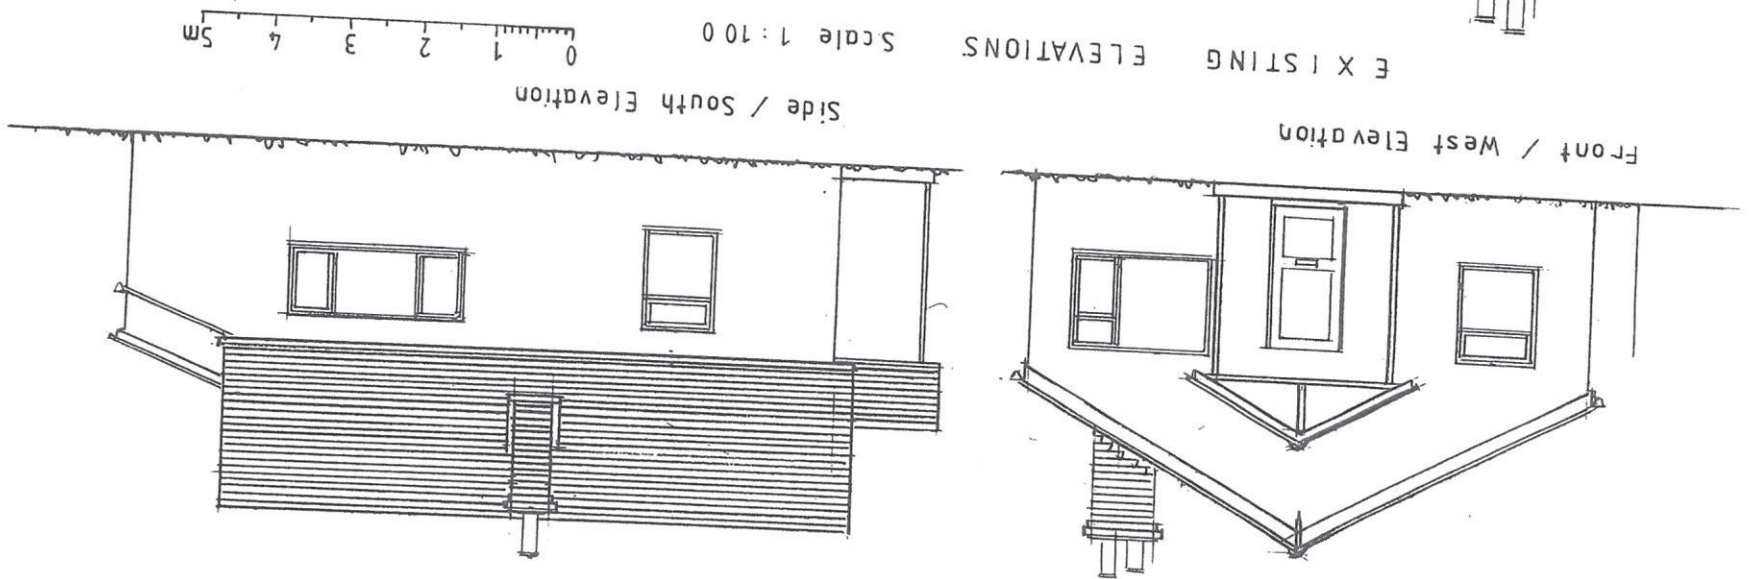


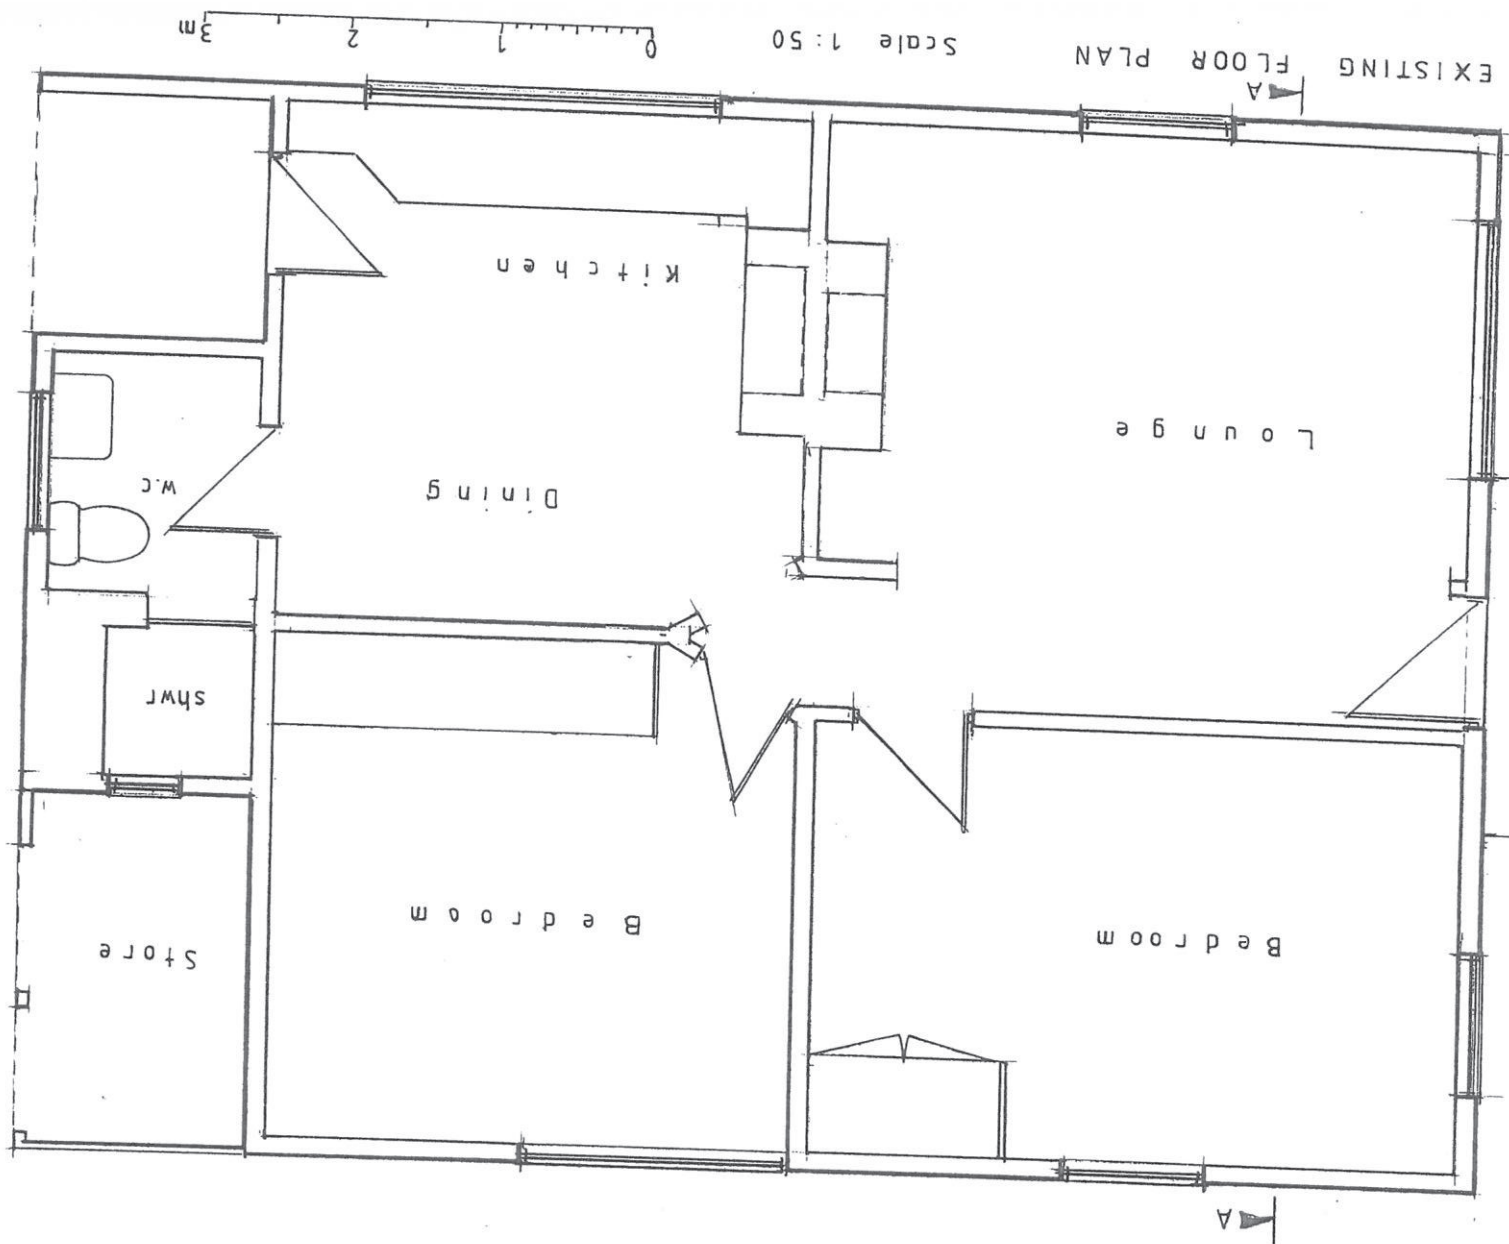

TYPICAL CROSS SECTION A-A

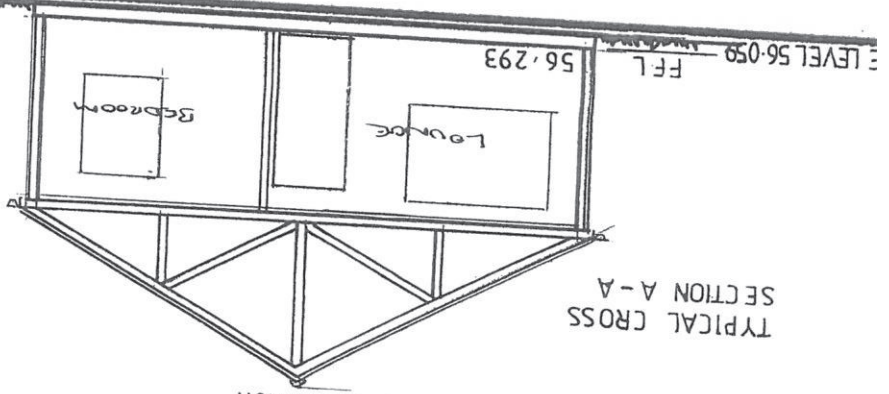

EXISTING FLOOR PLAN AND ELEVATIONS
FLOOR PLAN Scale 1:50 ELEVATIONS 1:100
"MILDMAY", HOOK LANE, ALDINGBOURNE, WEST SUSSEX.
PLAN No K P 1A

GROUND LEVEL 56.059
FFL 56.293