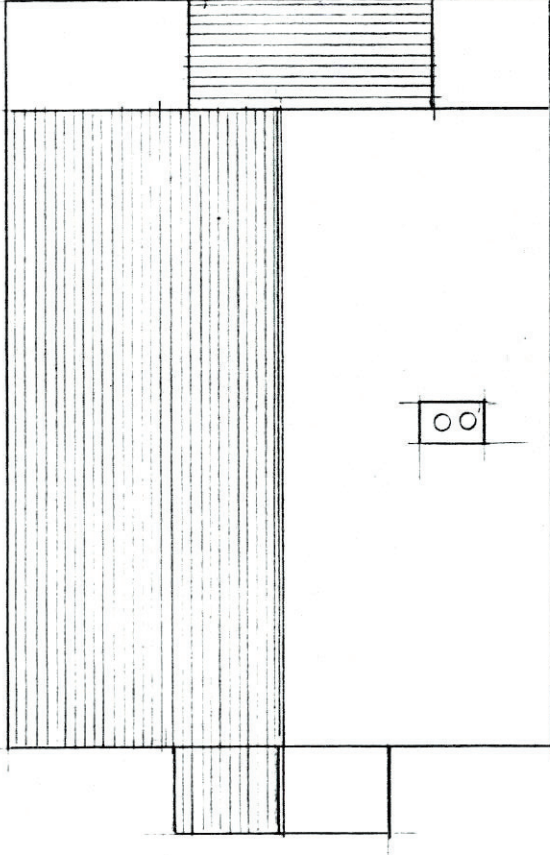
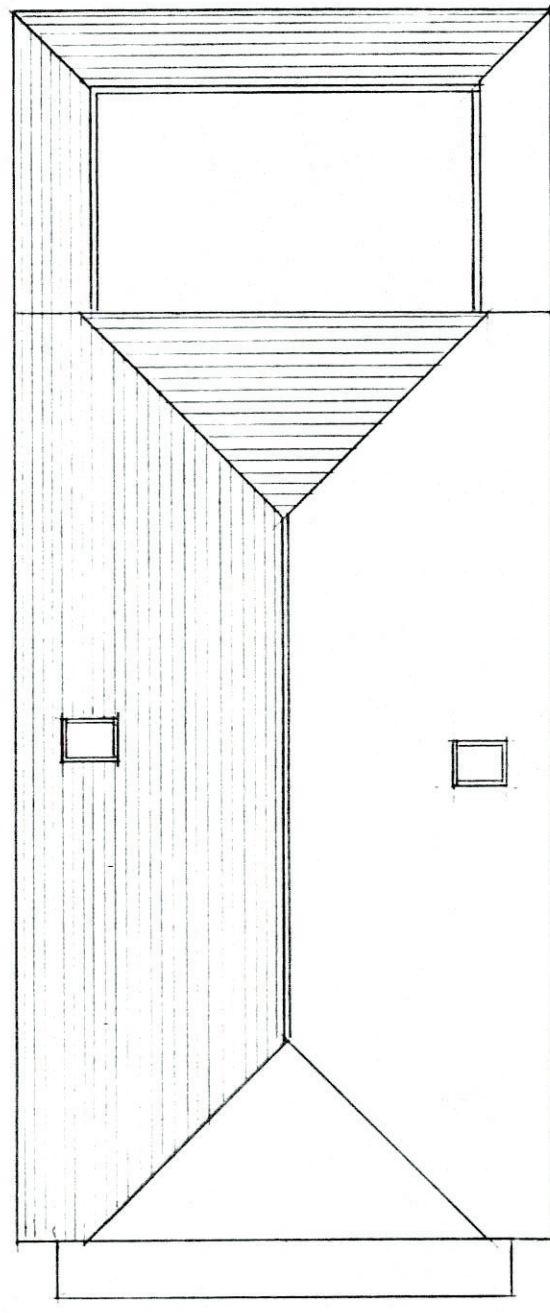
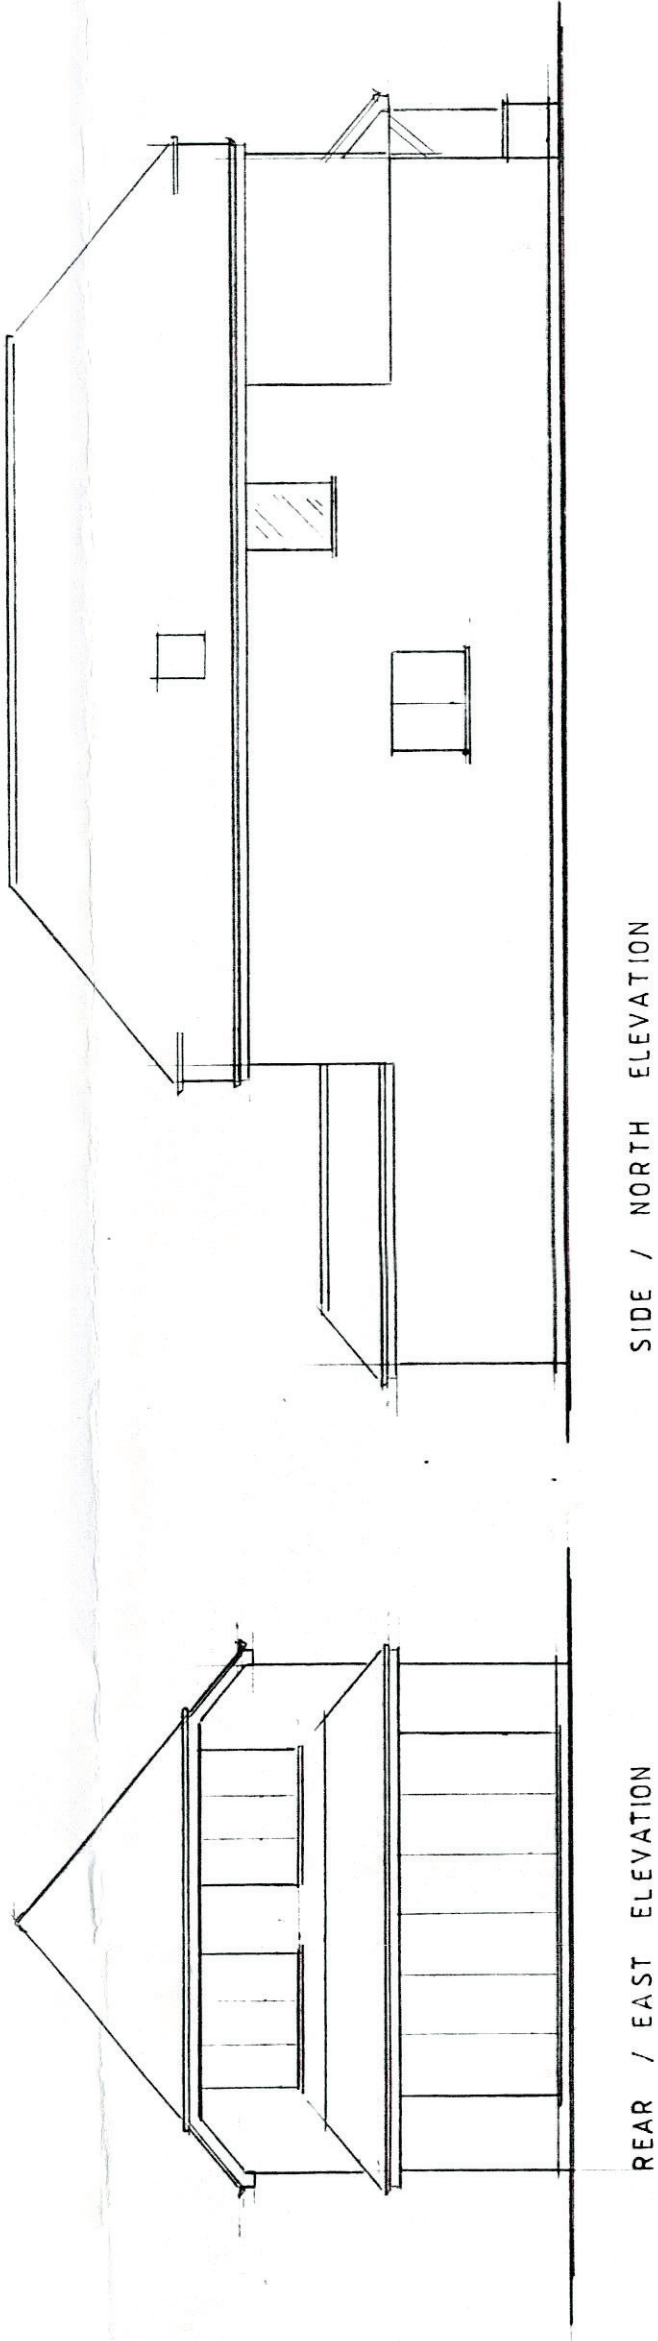
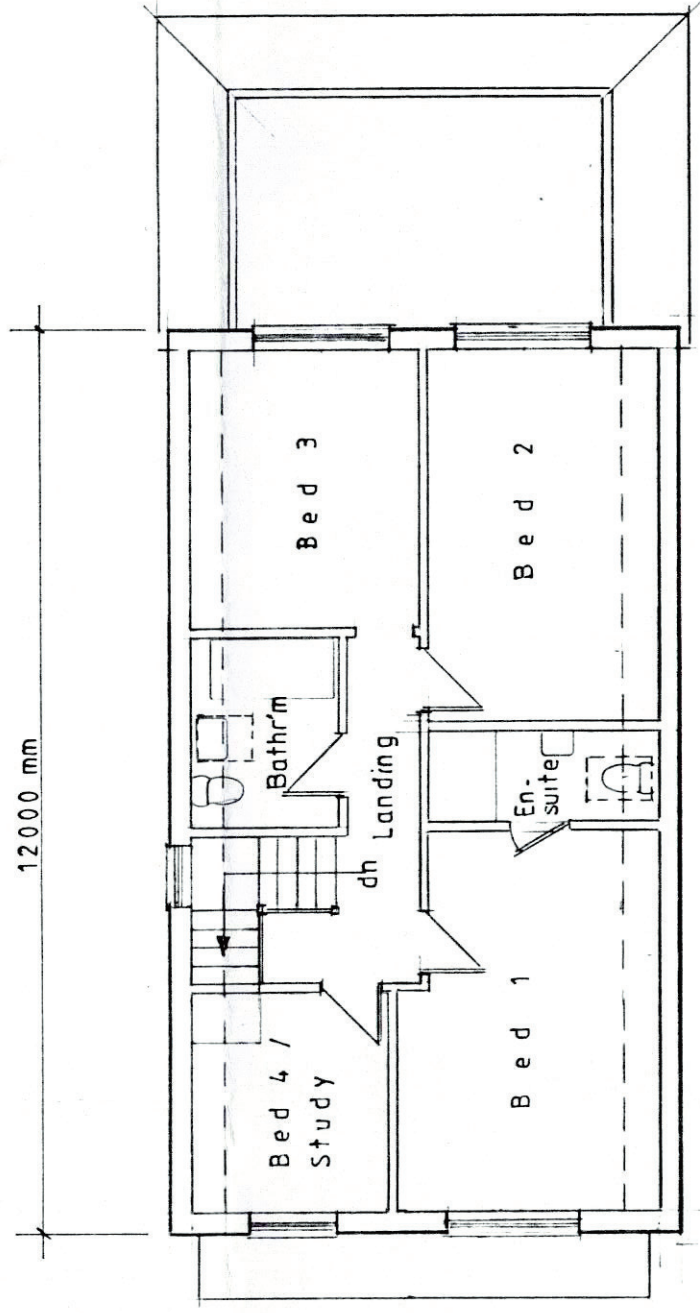
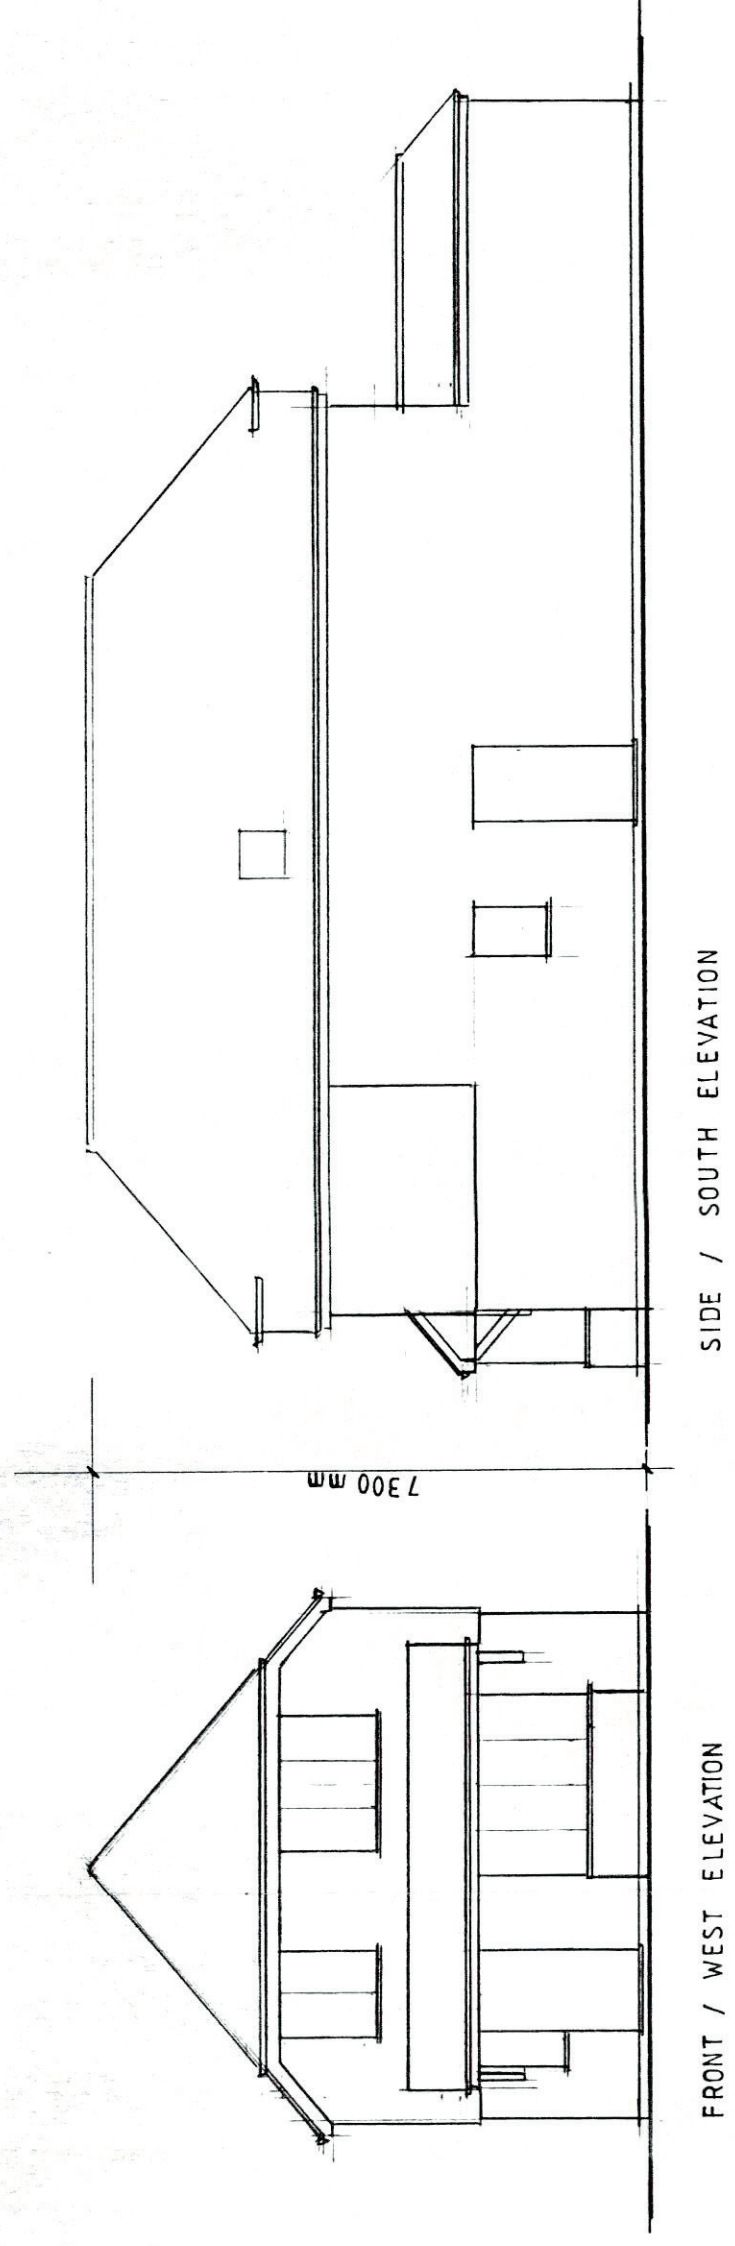
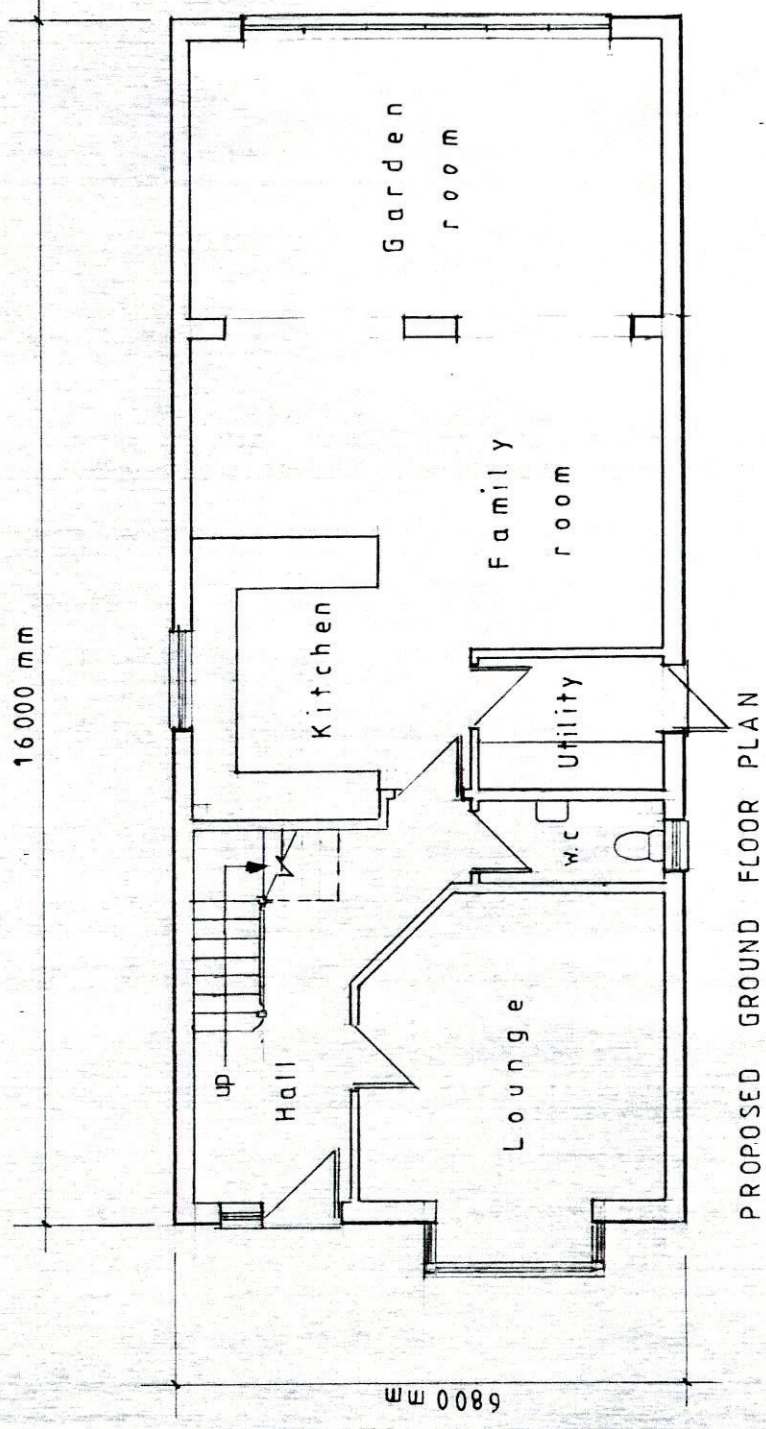


SCALE 1 : 100

PROPOSED REPLACEMENT DWELLING
PLAN No K P 1

FLOOR PLANS AND ELEVATIONS. SCALE 1 : 100
 "MILDMAY", HOOK LANE, ALDINGBOURNE, WEST SUSSEX.