



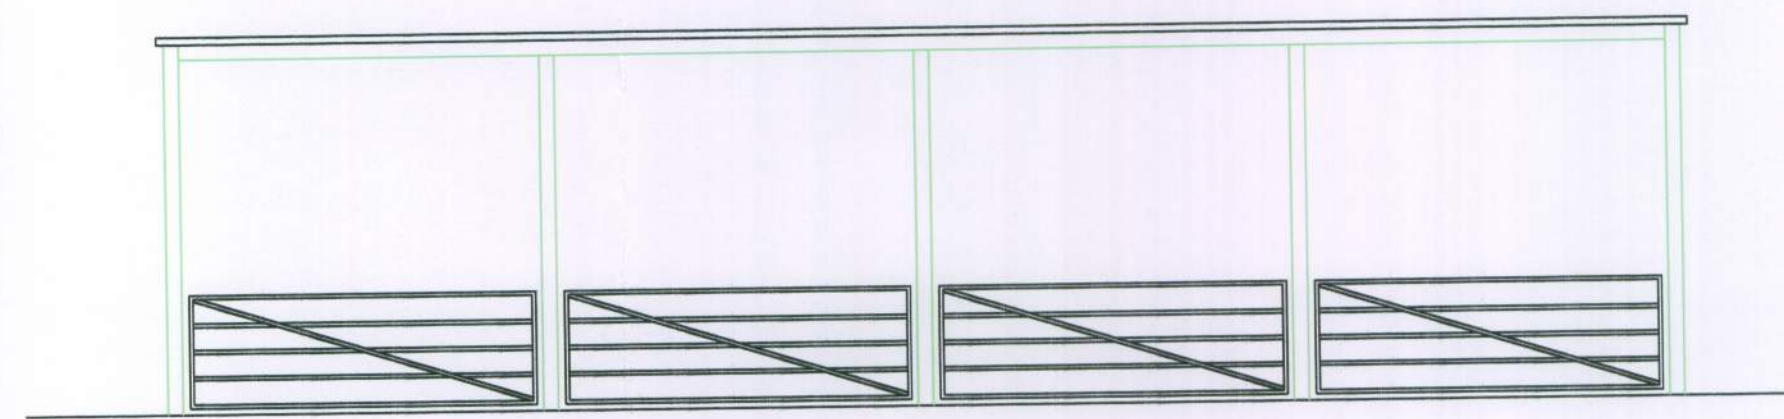

West elevation (1:100)

1m 3m 5m
0m 2m 4m

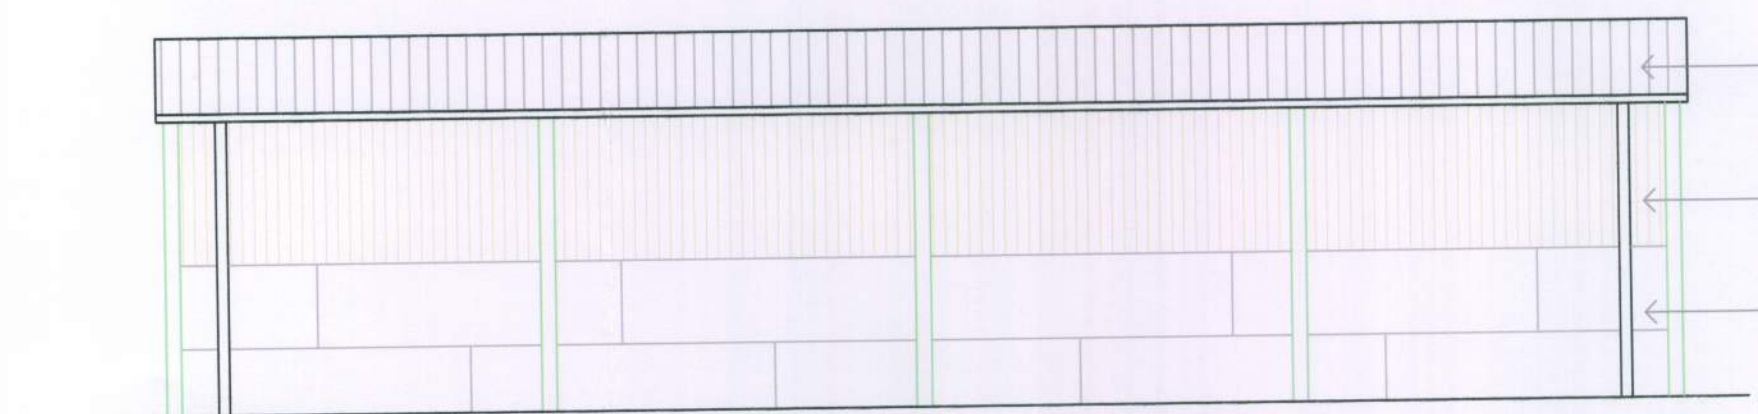


East elevation (1:100)

1m 3m 5m
0m 2m 4m

Fibre cement corrugated roof panels


Yorkshire boarding

Concrete panels

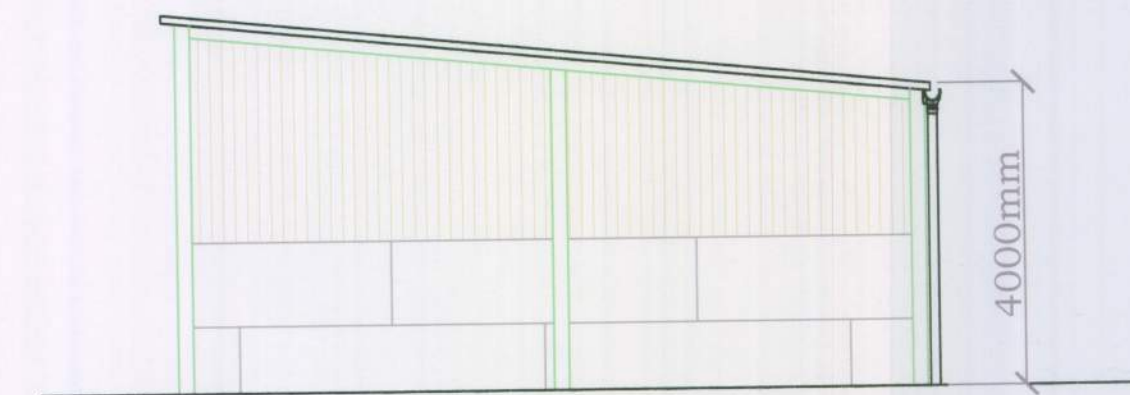

South elevation (1:100)

1m 3m 5m
0m 2m 4m

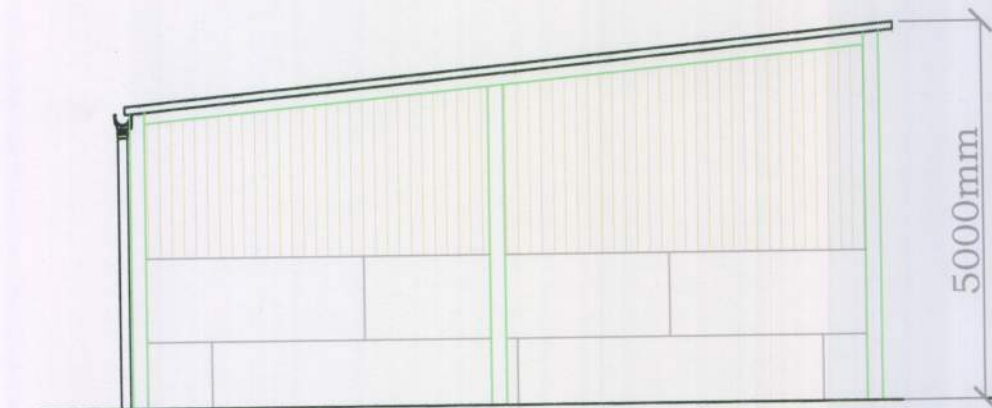


North elevation (1:100)

1m 3m 5m
0m 2m 4m



Site plan (1:1250)

0m 50m

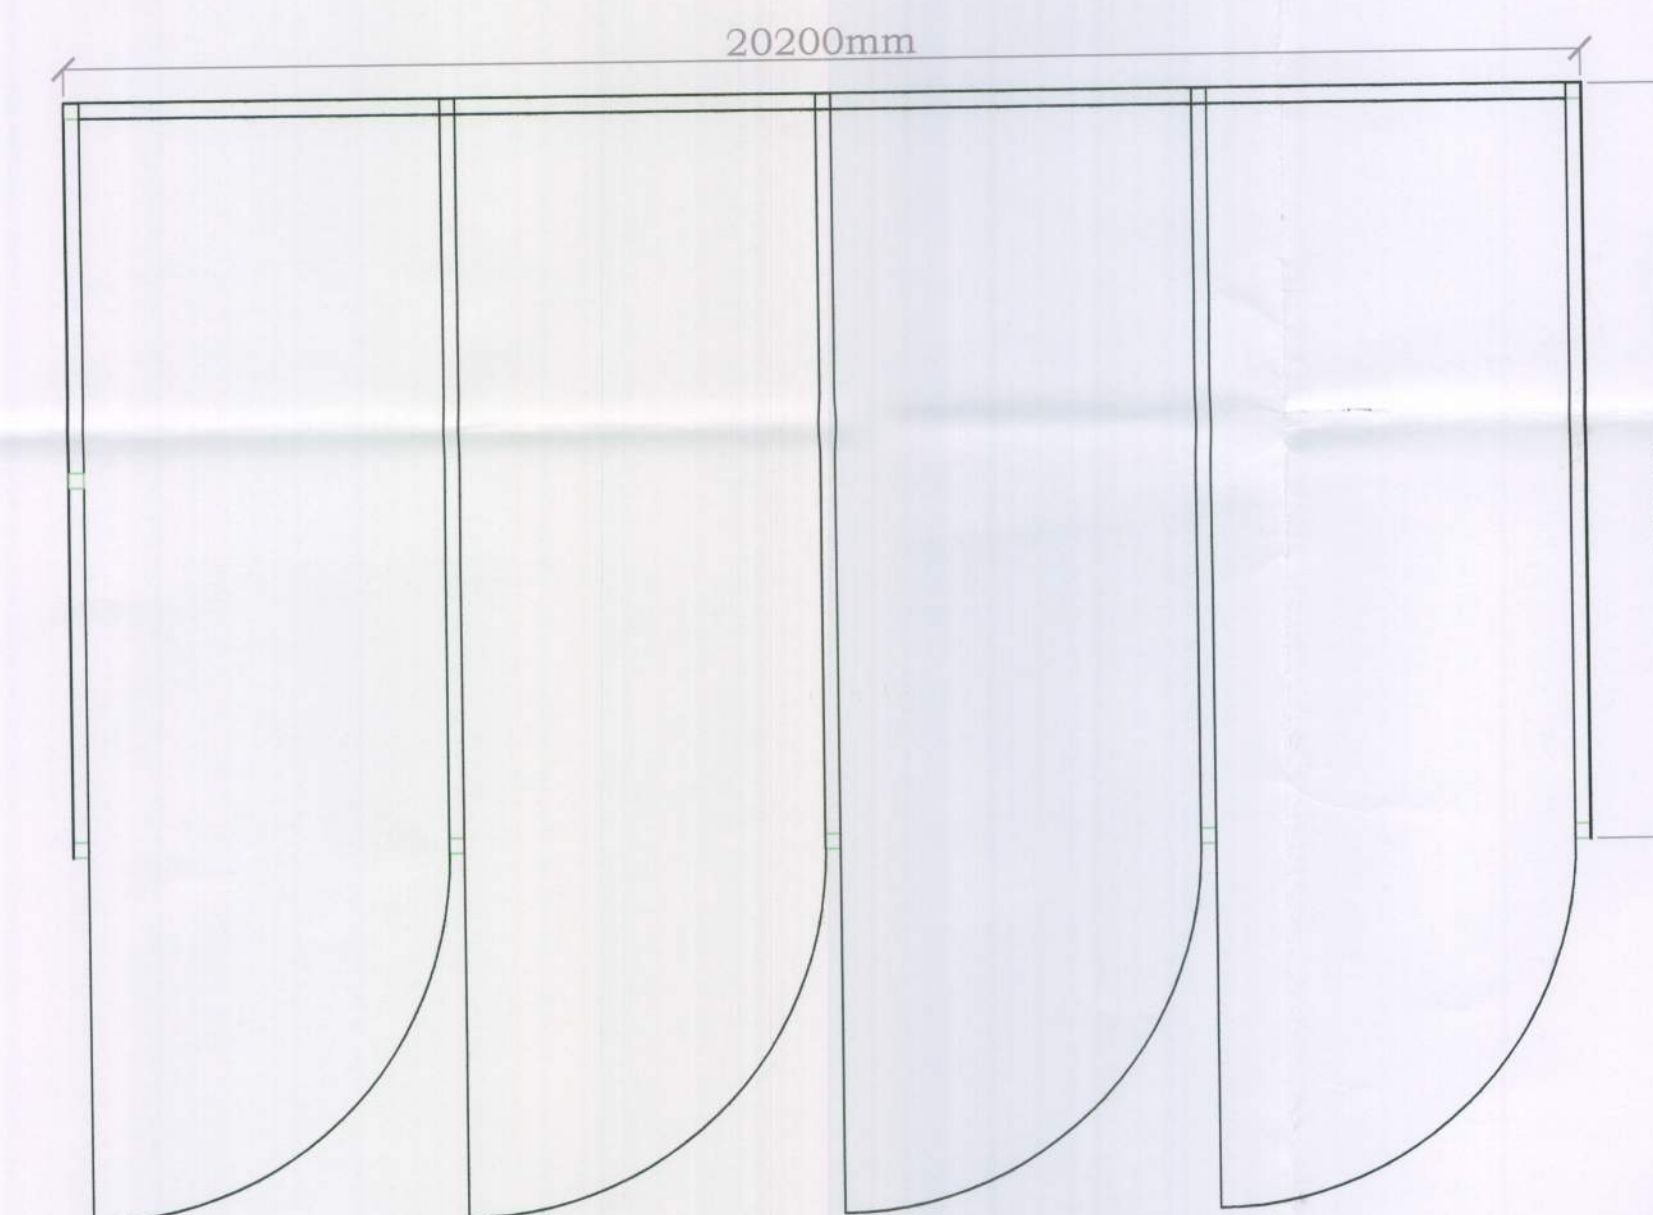

Floor plan (1:100)

1m 3m 5m
0m 2m 4m



Roof plan (1:100)

1m 3m 5m
0m 2m 4m

General notes

All dimensions must be checked on site and not scaled from this drawing for construction purposes.

No.	Date	Revision



Client

Mr K Ashburner
36 Lime Avenue
Westergate
Chichester
West Sussex PO20 3UF

Job Title

Proposed barn
Sheepwash Game Farm
Church Road
Aldingbourne
Chichester
PO20 3TT

Drawing Title

Site plan, Roof
plan, Floor plan,
and Elevations

Scale Various on A1

Date	Drawn by
March 2011	Daniel Sutherland BA (Hons) PGDipSurv MRICS

Drg. No.	Rev.
1676/01	