


Notes


THIS DRAWING IS THE COPYRIGHT OF VIVID DESIGN STUDIO LTD AND MUST NOT BE COPIED, ALTERED OR REPRODUCED IN ANY WAY NEITHER PASSED TO A THIRD PARTY WITHOUT THEIR WRITTEN PERMISSION.

DIMENSIONS TO BE CHECKED ON SITE BEFORE COMMENCING WORK AND ANY DISCREPANCIES SHALL BE REPORTED TO THE DESIGNER. FIGURED DIMENSIONS MUST BE TAKEN IN PREFERENCE TO SCALED DIMENSIONS.

Rev:-	Description:-	Date:-	Chkd by:-

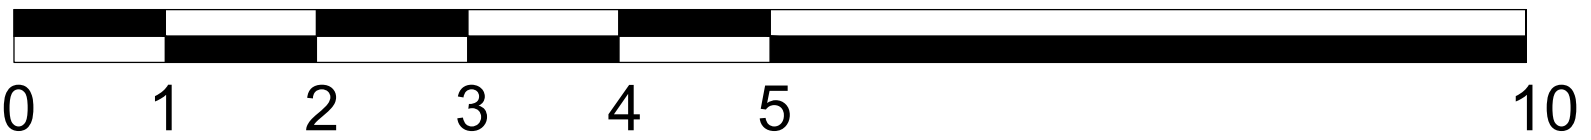

SCALE BAR 1:50

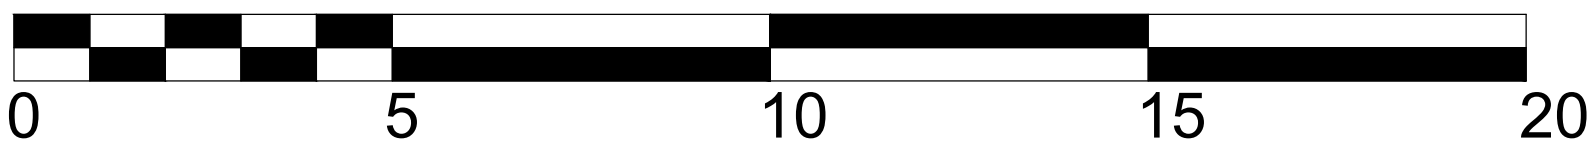


SCALE BAR 1:100




The Barn, Calcot Mount Business Park, Calcot Lane,
Curdridge, Southampton, Hampshire, SO32 2BN
Tel: 01489 786670
Email: info@vividdesignstudio.co.uk
Website: www.vividdesignstudio.co.uk


Project:-	Proposed Residential Development L' Apache Westergate Street Woodgate Chichester		
Title:-	Proposed Plans & Elevations (Plot 2)		
Client:-	Randmere Limited		
Scale:-	1:50, 1:100 (@A1)		
Drawn By:-	PJD	Checked By:-	
Date:-	23/04/21	Date:-	
Job.No:-	210005	Drg.No:-	05
Rev:-			

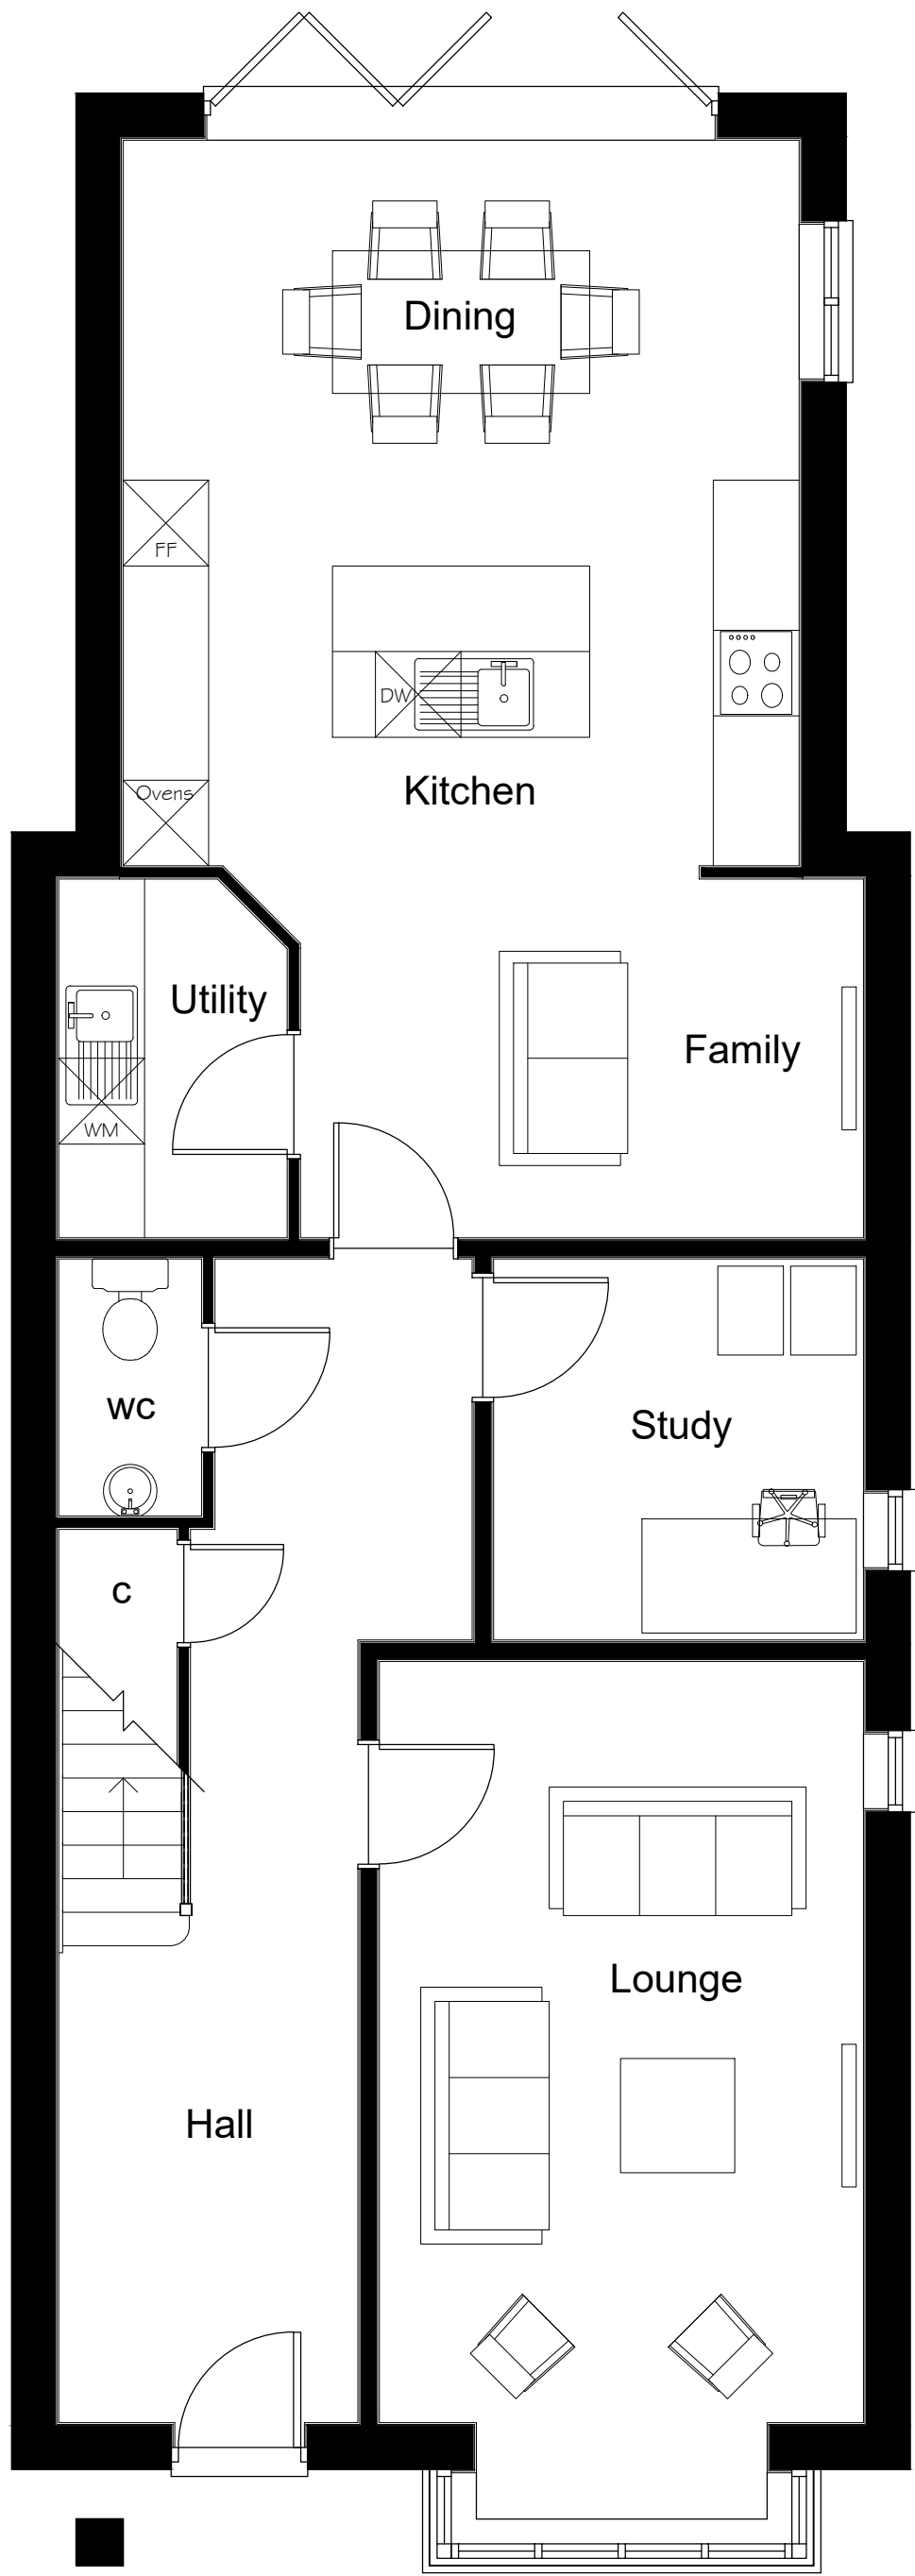

PLOT 2
GROUND FLOOR PLAN
(1:50)

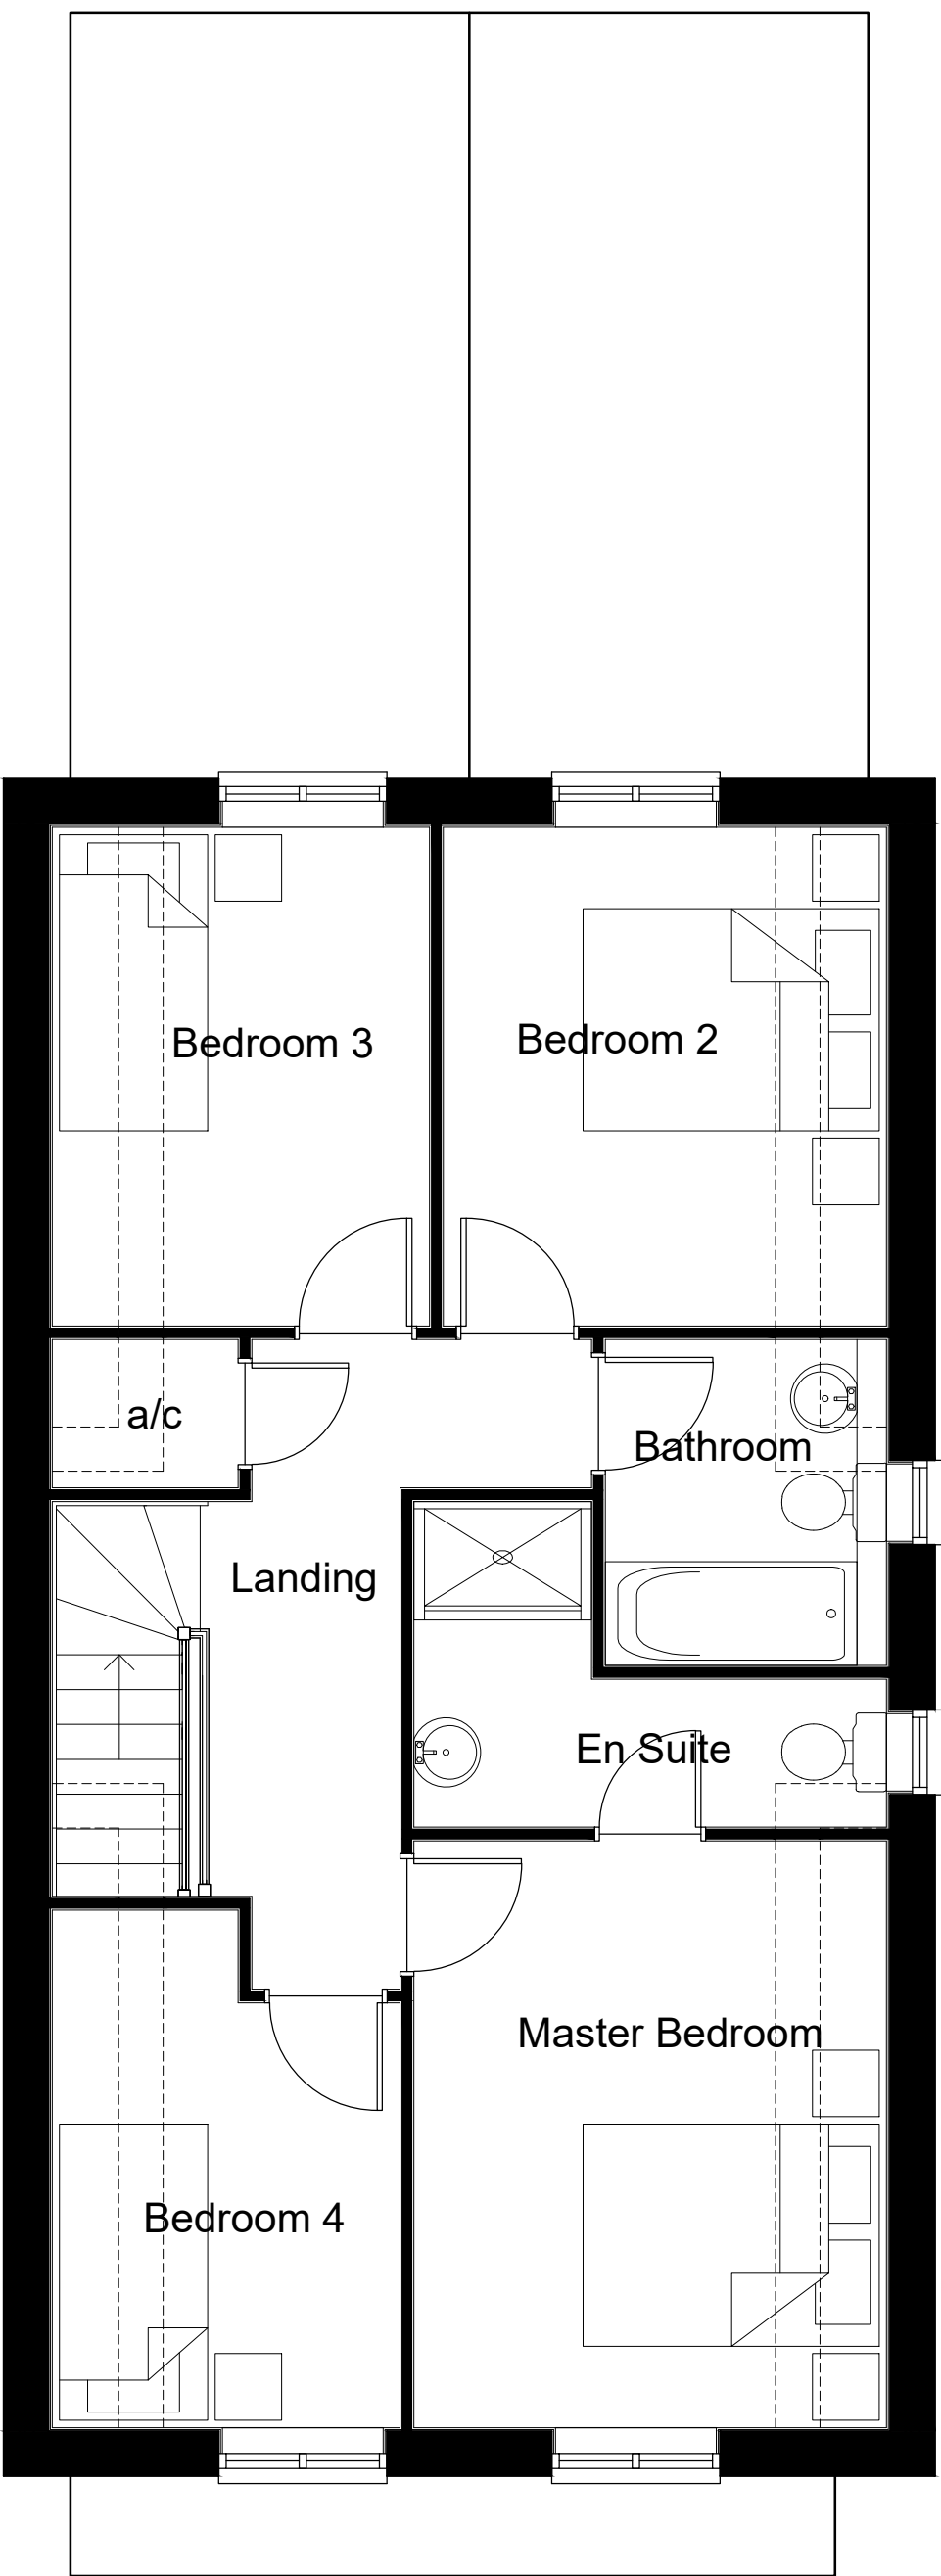

PLOT 2
FIRST FLOOR PLAN
(1:50)

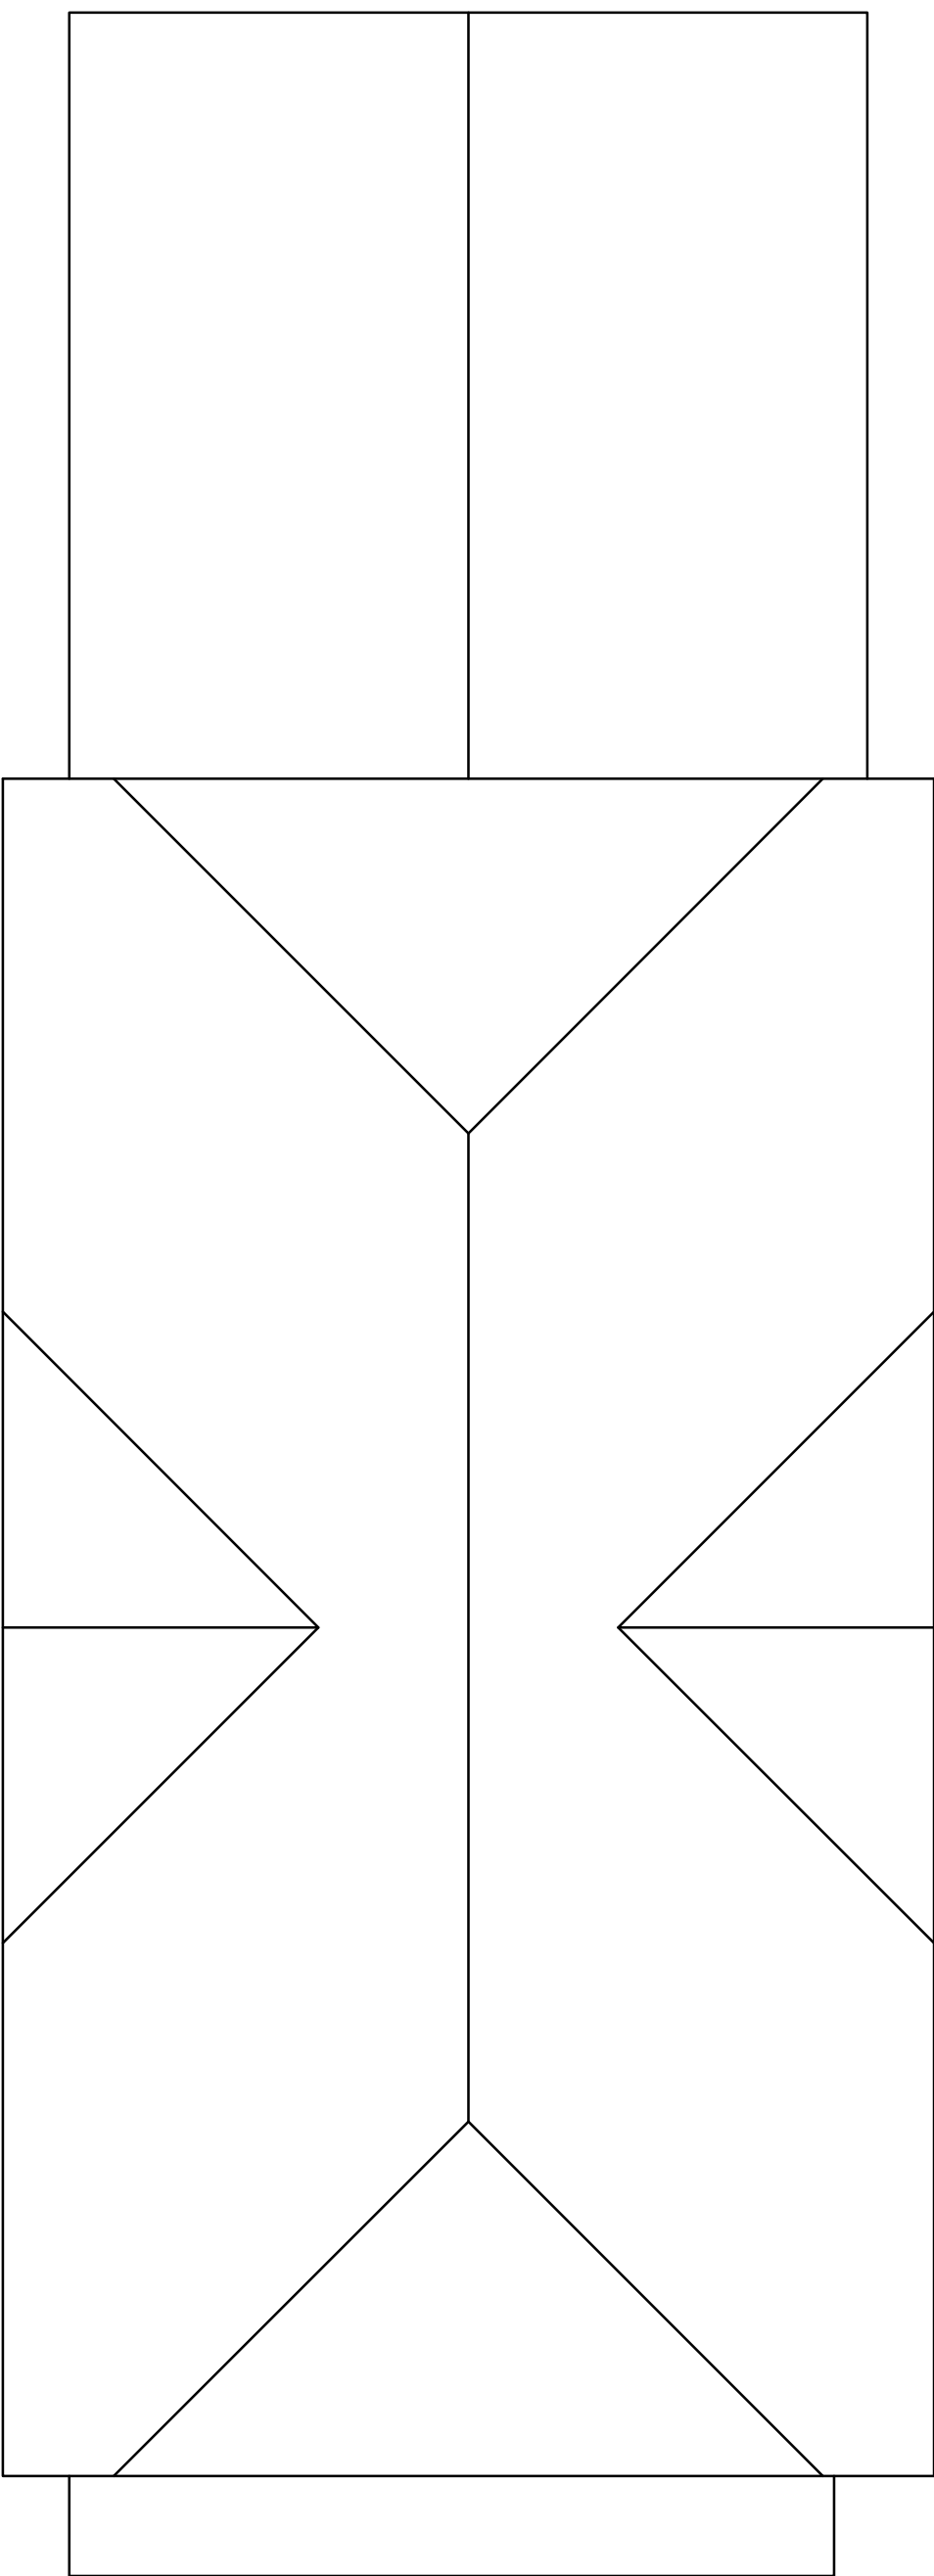


PLOT 2
ROOF PLAN
(1:50)



PLOT 2
EAST ELEVATION
(1:100)



PLOT 2
NORTH ELEVATION
(1:100)

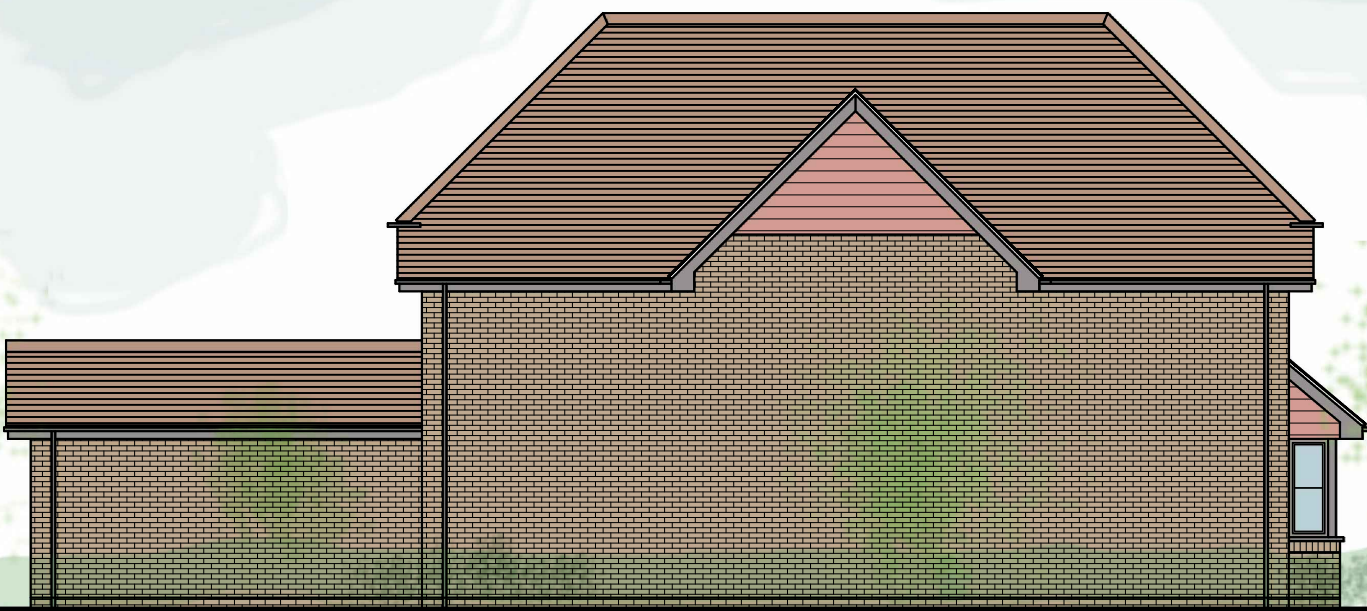

PLOT 2
WEST ELEVATION
(1:100)



PLOT 2
SOUTH ELEVATION
(1:100)