


T1	BEECH 11/5/5	T45	PRUNUS 3x0.6/5/4
T2	BEECH 2/9/4	T46	PRUNUS 0.5/5/2.5
T3	BEECH 1.1/1/3.5	T47	SILVER BIRCH 1.1/10/5
T4	BEECH 1/1/1/5	T48	SILVER BIRCH 0.6/10/3
T5	HORSE CHESTNUT 3.2/15/7	T49	PEAR 0.5/3/2
T6	BEECH 2/15/7	T50	SILVER BIRCH 0.5/8/3
T7	BEECH 1/12/4	T51	APPLE 0.5/2/1.5
T8	HOLM OAK 4/15/12	T52	SILVER BIRCH 0.5/8/3
T9	HOLM OAK 4/15/12	T53	SILVER BIRCH 0.8/10/4
T10	CYPRESS 0.4/3/2	T54	SILVER BIRCH 0.6/9/3
T11	COPPER BEECH 1.4/12/5	T55	SILVER BIRCH 0.8/9/4
T12	HOLM OAK 1.4/7/4	T56	SILVER BIRCH 0.8/10/4
T13	LIME 3.5/16/8	T57	SILVER BIRCH 0.7/10/4
T14	OAK 0.7/6/4	T58	SILVER BIRCH 0.6/9/3
T15	SILVER BIRCH 0.8/8/3	T59	SILVER BIRCH 0.8/11/5
T16	SILVER BIRCH 0.4/5/2	T60	HAZEL MB/6/5
T17	SILVER BIRCH 0.9/9/4	T61	HAZEL MB/2/1
T18	SILVER BIRCH 0.6/7/2.5	T62	APPLE 0.3/1/1
T19	JUDAS 2X 0.8/7/5	T63	PLUM 0.8/4/2
T20	SILVER BIRCH 0.6/8/3	T64	WALNUT 1.4/8/5
T21	STRAWBERRY 0.4/5/3	T65	YEW 2.5/9/5
T22	BEECH 0.6/3/4	T66	YEW 2.2/11/5
T23	SILVER BIRCH 1.3/11/6	T67	CYPRESS 2/12/5
T24	SILVER BIRCH 0.9/9/4	T68	CYPRESS 0.2/12/5
T25	OAK 0.8/7/5	T69	CYPRESS 2X 0.8/12/4
T26	APPLE 0.7/3/2	T70	CYPRESS 2X 1.1X 0.6/9/5
T27	OAK 0.7/7/5	T71	PRUNUS 2X 0.4/5/4
T28	APPLE 0.6/3/2	T72	LAUREL 4X 0.5/6/5
T29	APPLE 0.4/3/2	T73	HOLLY 1.1/4/2 (POLLARDED)
T30	OAK 0.7/6/4	T74	HOLLY 2X 0.6/5/4
T31	APPLE 0.4/2/0.5	T75	HOLLY 0.6/6/3
T32	PRUNUS 1X0.6 1X0.4/6/2.5	T76	MAGNOLIA 2X 9/5/4
T33	YEW 0.5/5/2	T77	LIME 2X 5.7/17/7
T34	FIG 1.5/4/3	T78	EUCALYPTUS 0.8/8/4
T35	CYPRESS 1/9/3	T79	LAUREL 0.5/6/4
T36	CYPRESS 2X 0.4/3/2	T80	HAWTHORN 0.6/5/3
T37	PRUNUS MB/2/1.5	T81	HAWTHORN 2X 0.7/5/4
T38	SILVER BIRCH 0.8/6/5	T82	PRUNUS 2X 1.1X 0.6/9/5
T39	APPLE 0.5/2/1.5	T83	PRUNUS 1X 0.7 1X 0.5/12/4
T40	CYPRESS 1.2/8/3	T84	PRUNUS 2X 1.2X 0.5/11/5
T41	SILVER BIRCH 0.6/8/5	T85	PRUNUS 2X 1.6/12/5
T42	APPLE 0.5/2/1.5	T86	PRUNUS 2.5/12/6
T43	APPLE 0.7/3/1.5	T87	HOLLY 0.9/4/3 (POLLARDED)
T44	PRUNUS 2x0.6/7/4		

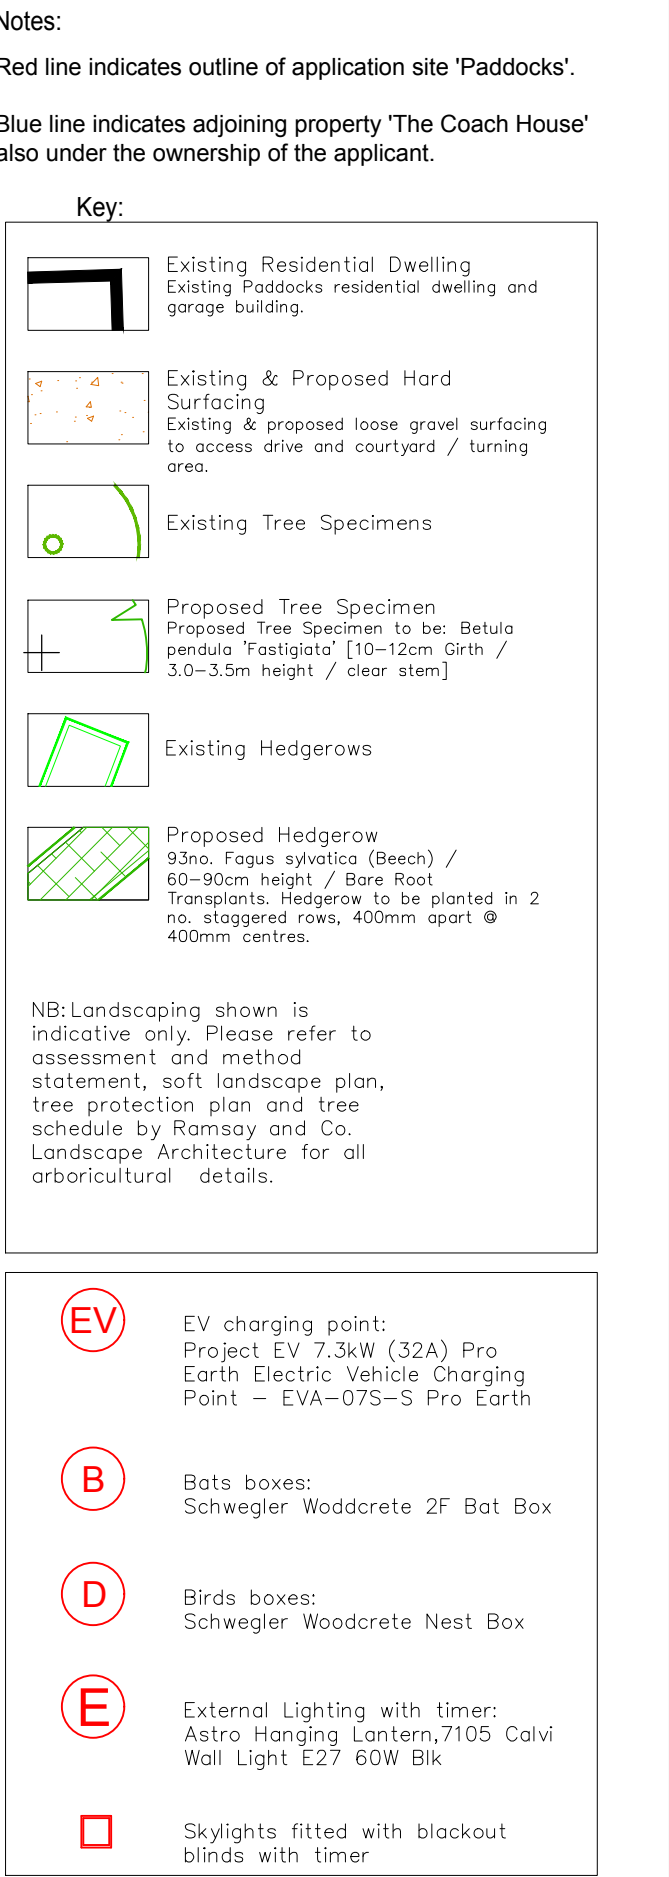

Revisions:

Chartered Surveyors • Architectural Design

FULLER

ASSOCIATES

tel: 01903 774754

email: architectural@fuller-associates.co.uk
www.fuller-associates.co.uk

Job Title

The Paddocks, Days Lane, Fontwell

Client

Amicus Community

Drawing Name

Site Plan - Proposed

Drawing Status

Planning/Conditions

Drawn by SS

Date Mar 22

Checked by DF

Date Mar 22

Drawing Scale

:200 at A1

Drawing No.

Status	Revision
--------	----------

203095/ 015