


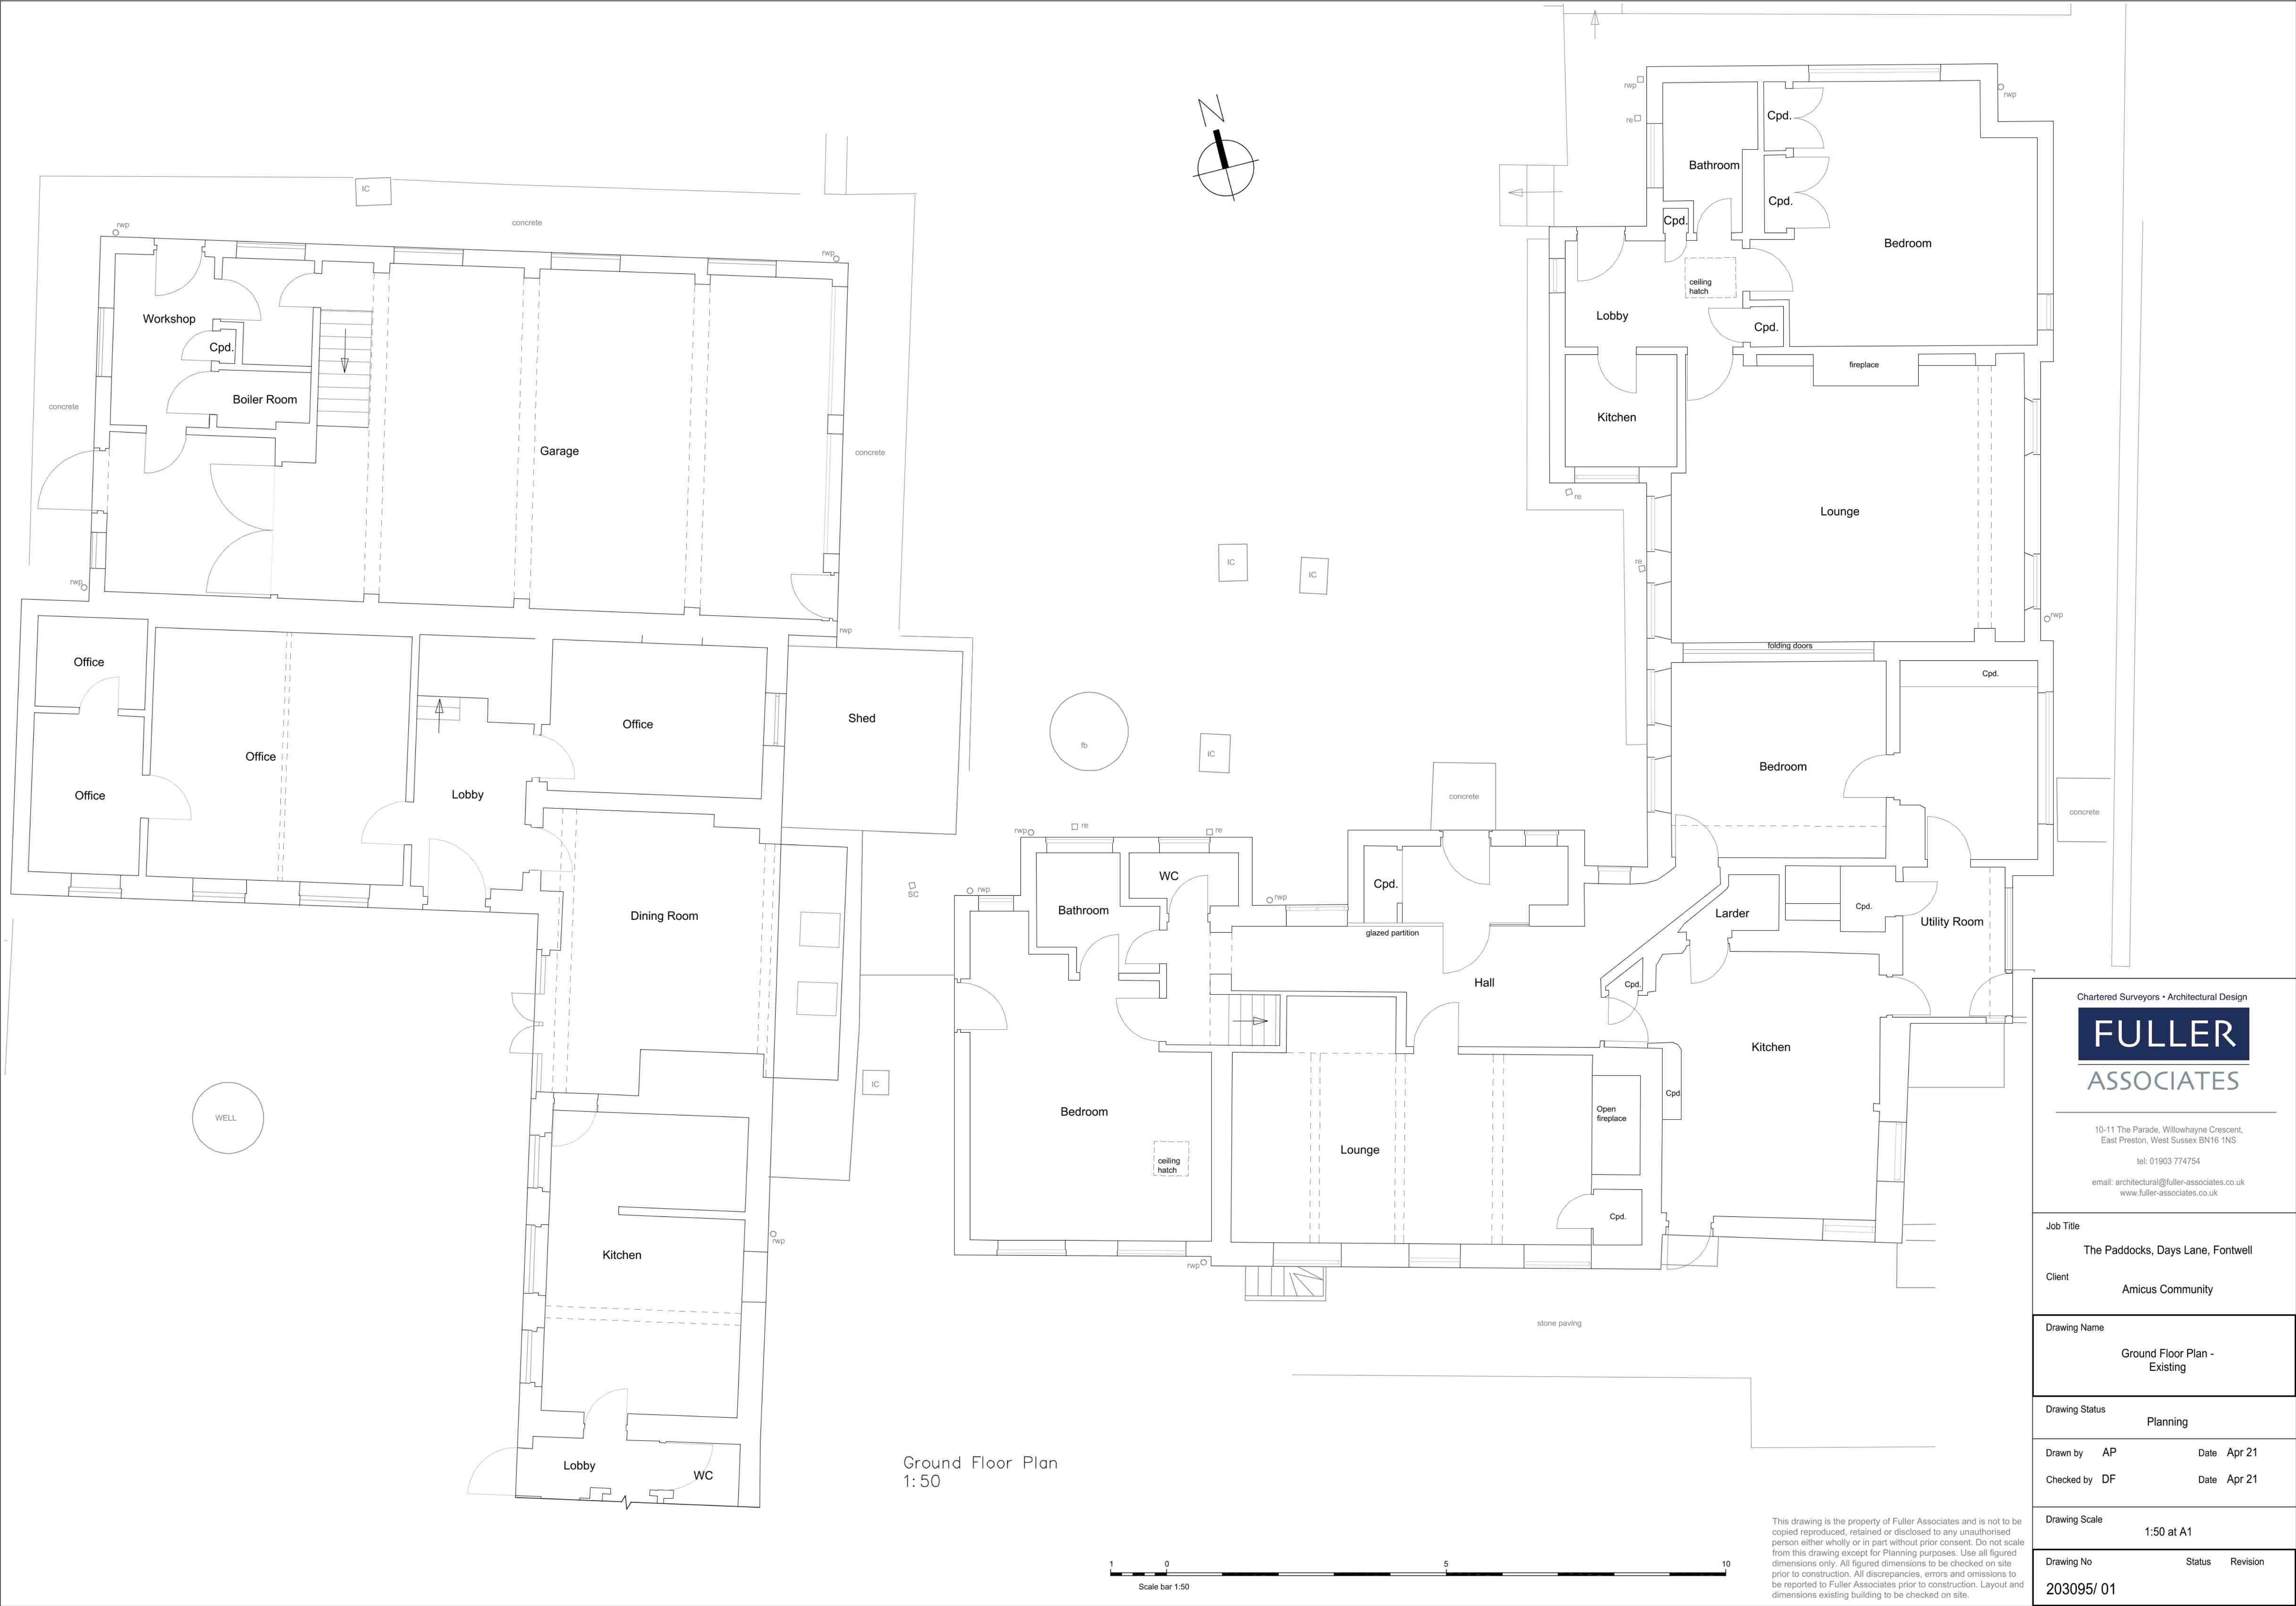

Ground Floor Plan
1:50



This drawing is the property of Fuller Associates and is not to be copied, reproduced, retained or disclosed to any unauthorised person either wholly or in part without prior consent. Do not scale from this drawing except for Planning purposes. Use all figured dimensions only. All figured dimensions to be checked on site prior to construction. All discrepancies, errors and omissions to be reported to Fuller Associates prior to construction. Layout and dimensions existing building to be checked on site.

Chartered Surveyors • Architectural Design		
FULLER ASSOCIATES		
10-11 The Parade, Willowhayne Crescent, East Preston, West Sussex BN16 1NS		
tel: 01903 774754		
email: architectural@fuller-associates.co.uk www.fuller-associates.co.uk		
Job Title	The Paddocks, Days Lane, Fontwell	
Client	Amicus Community	
Drawing Name	Ground Floor Plan - Existing	
Drawing Status	Planning	
Drawn by	AP	Date Apr 21
Checked by	DF	Date Apr 21
Drawing Scale	1:50 at A1	
Drawing No	Status	Revision
203095/ 01		