

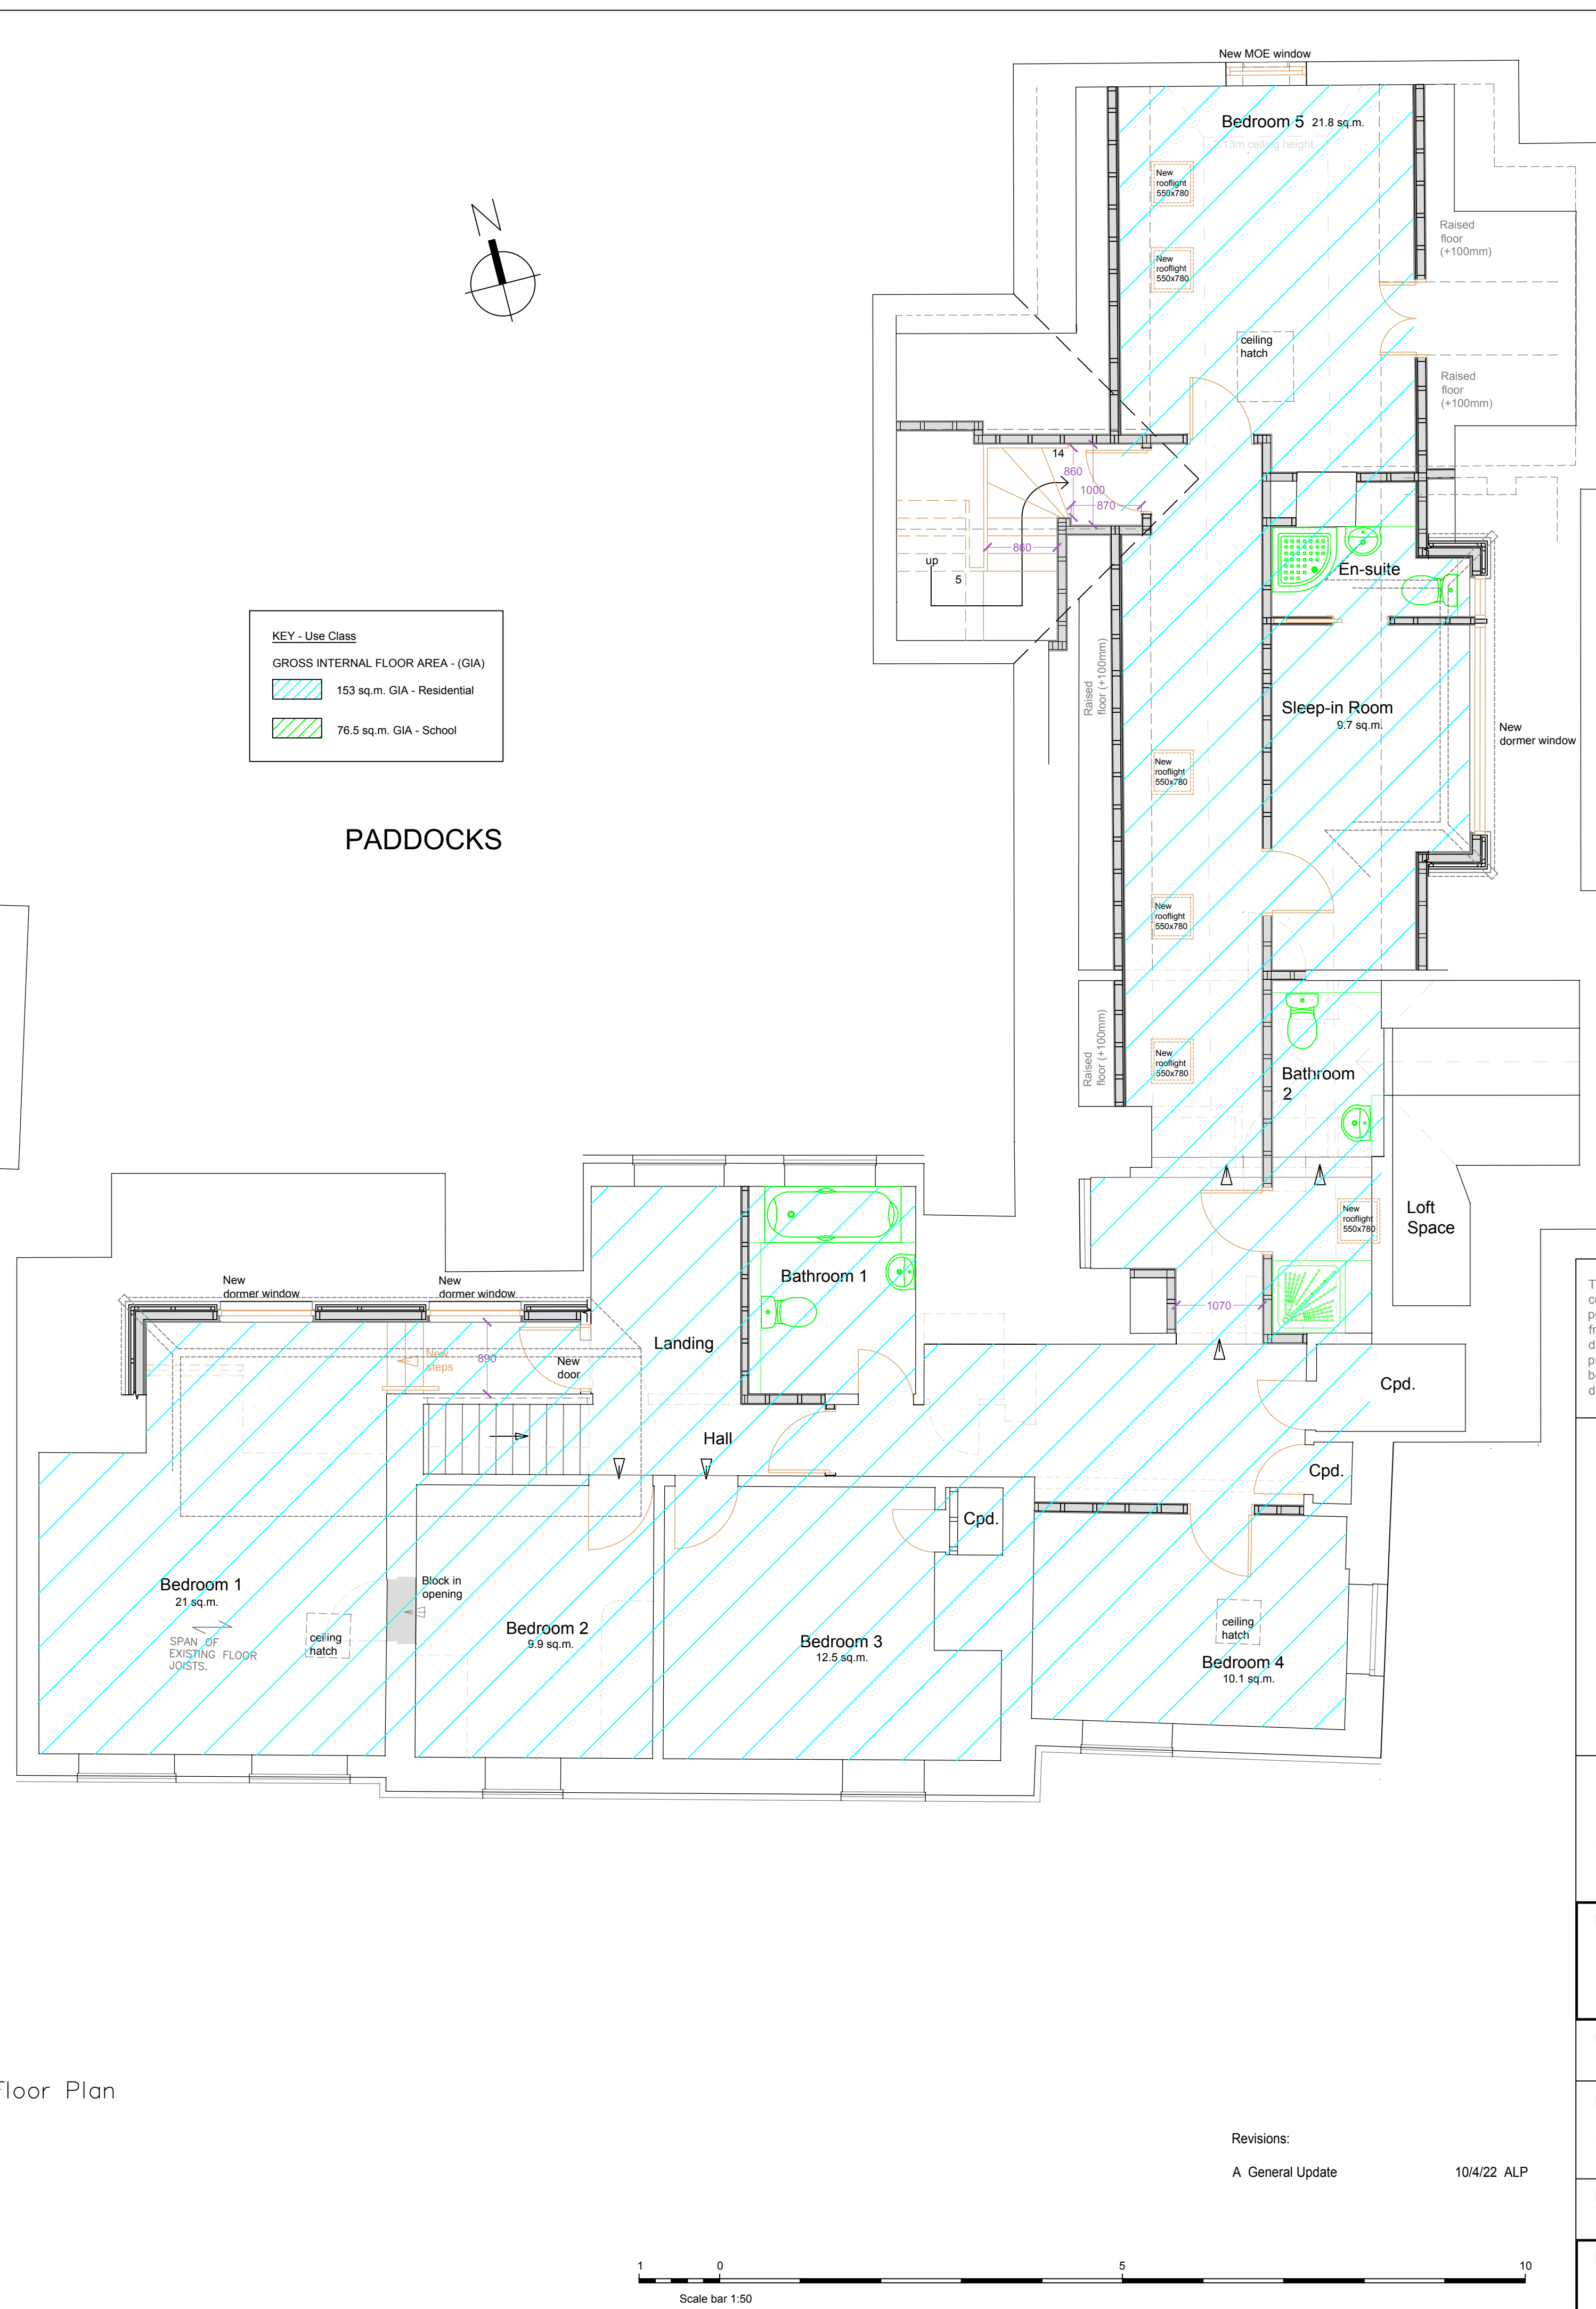


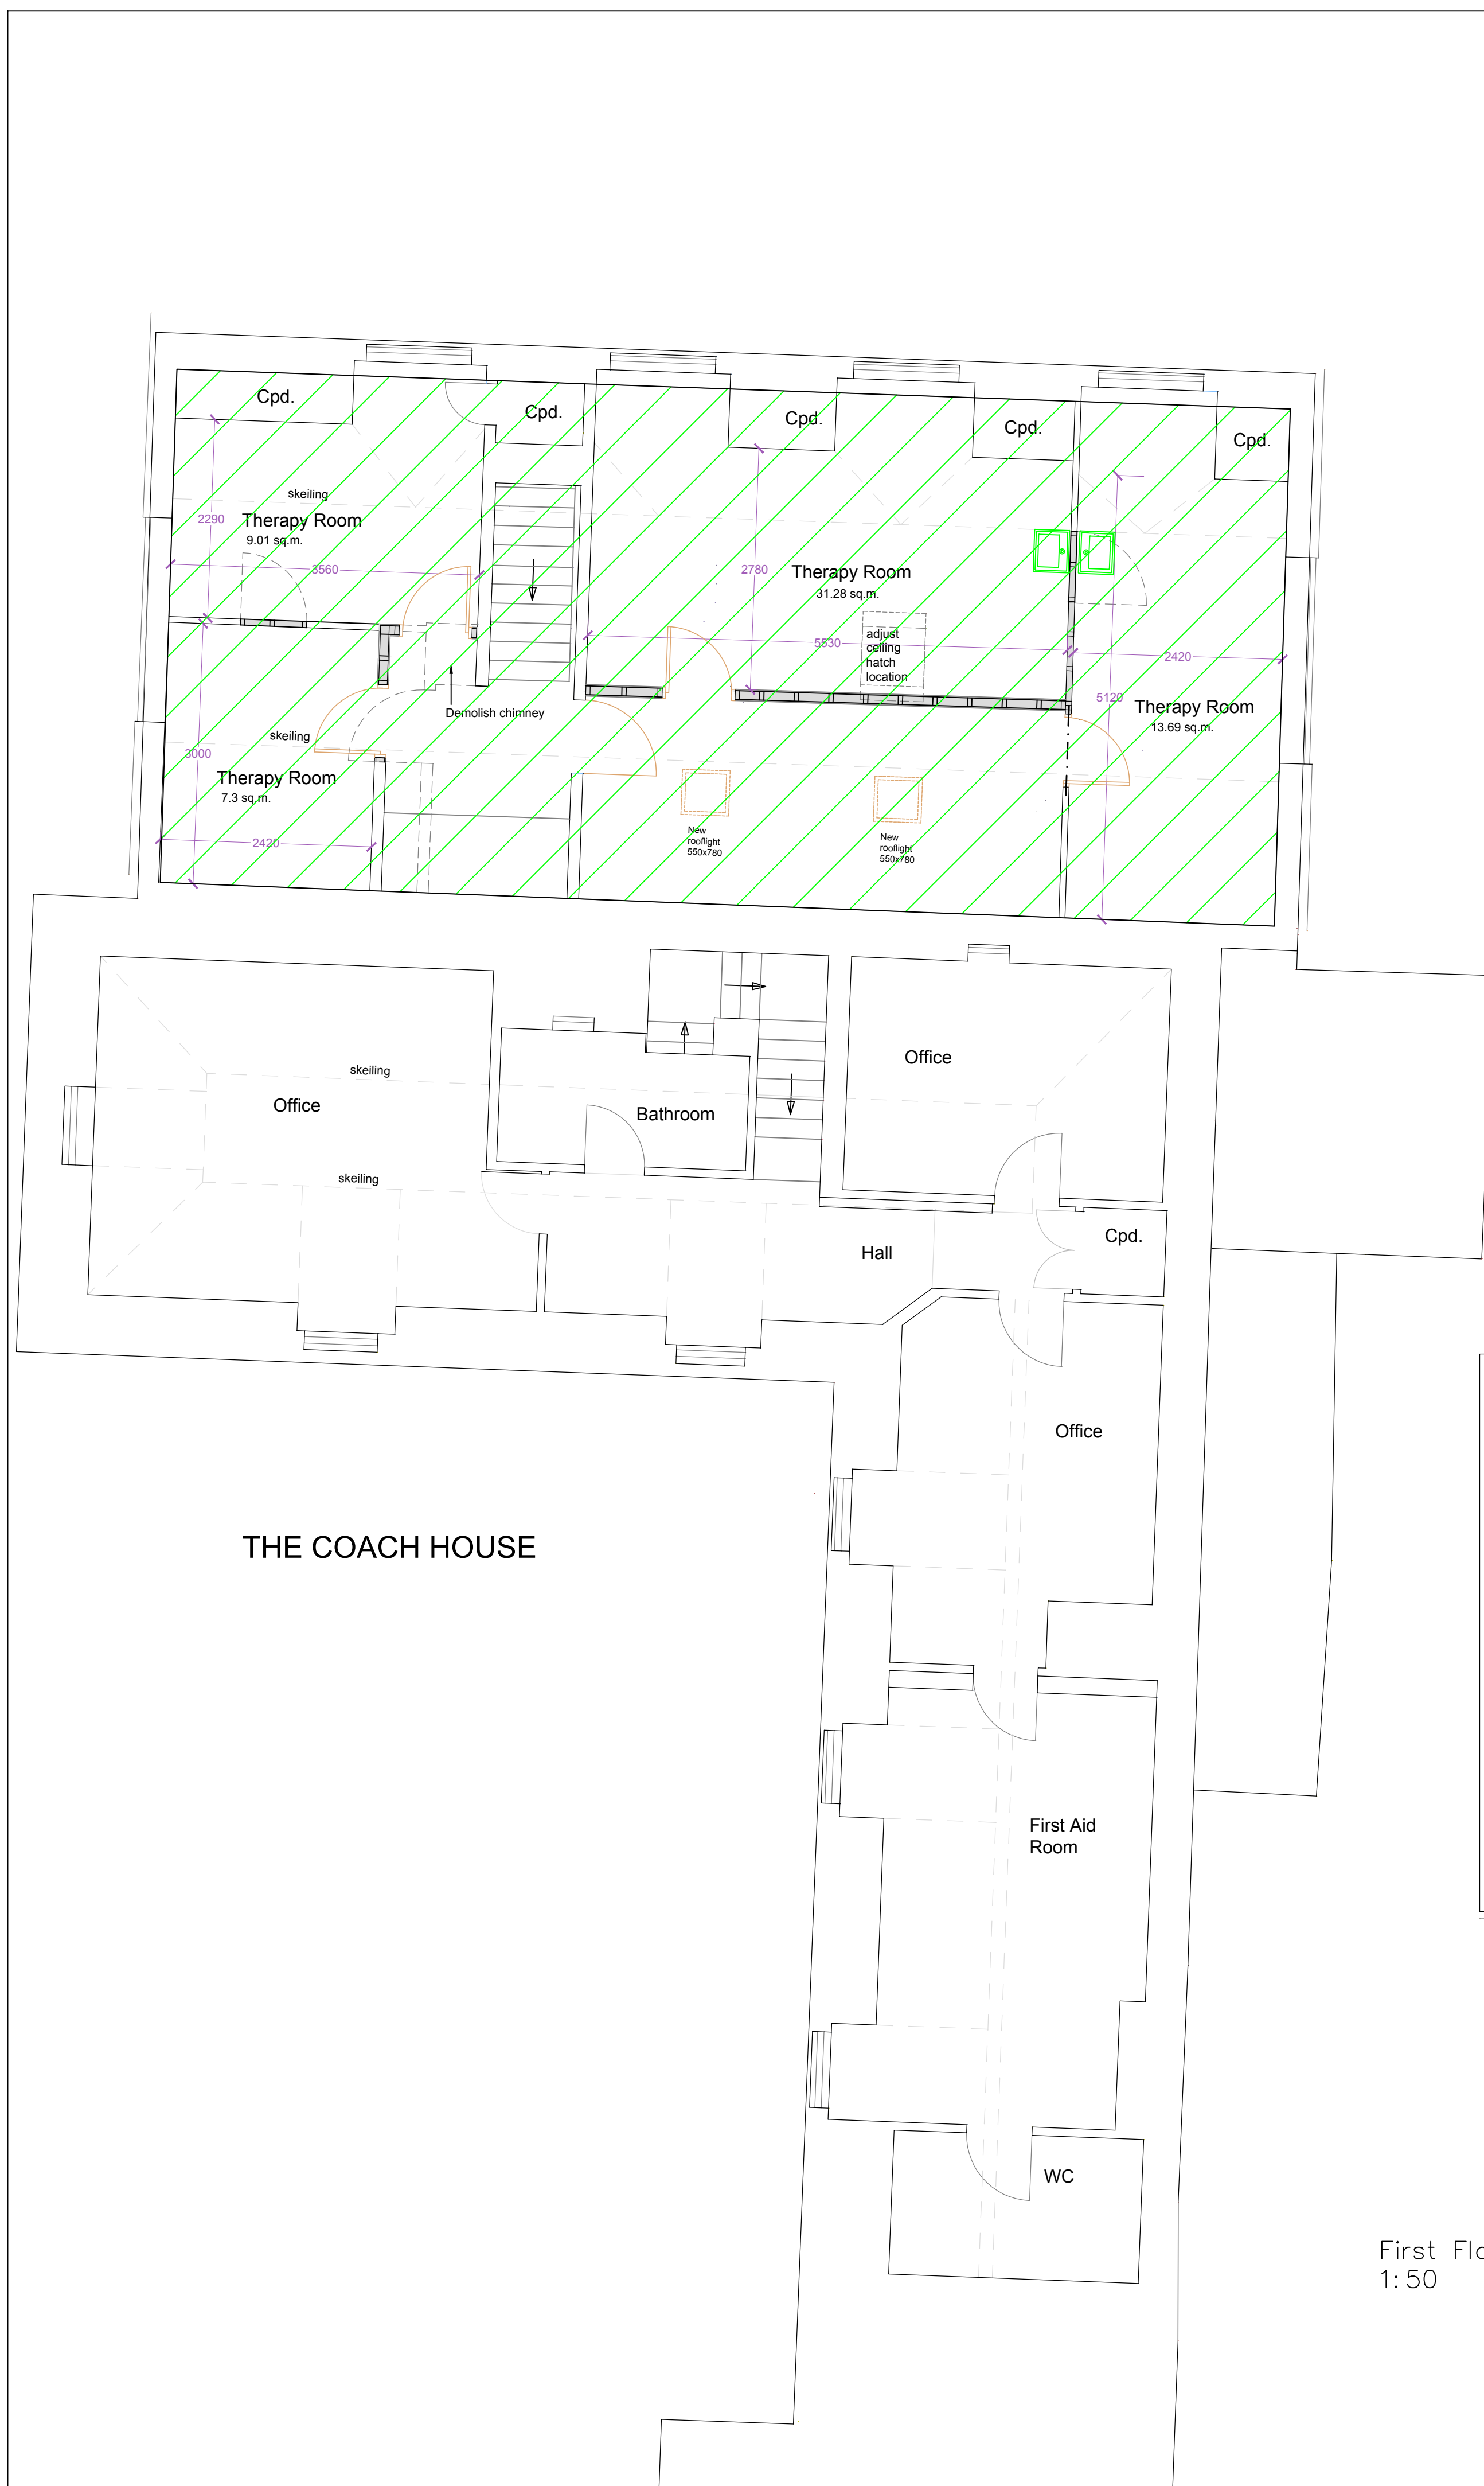

First Floor Plan
1:50

 

This drawing is the property of Fuller Associates and is not to be copied, reproduced, retained or disclosed to any unauthorised person either wholly or in part without prior consent. Do not scale from this drawing except for Planning purposes. Use all figured dimensions only. All figured dimensions to be checked on site prior to construction. All discrepancies, errors and omissions to be reported to Fuller Associates prior to construction. Layout and dimensions existing building to be checked on site.

Chartered Surveyors • Architectural Design

FULLER
ASSOCIATES

0-11 The Parade, Willowhayne Crescent,
East Preston, West Sussex BN16 1NS

4: 01903 774754

mail: architectural@fuller-associates.co.uk
www.fuller-associates.co.uk

Job Title

The Paddocks, Days Lane, Fontwell

Client **Amicus Community**

Drawing Name

First Floor Plan -
Proposed

Drawing Status

Planning

Drawn by ALP

LP

Apr 21

F

Apr 21

Drawing Scale

50 at A1

Drawing No

Status	Re
--------	----

revision

203095/ 09