


Hook Lane

2.4 x 4.3m visibility splay

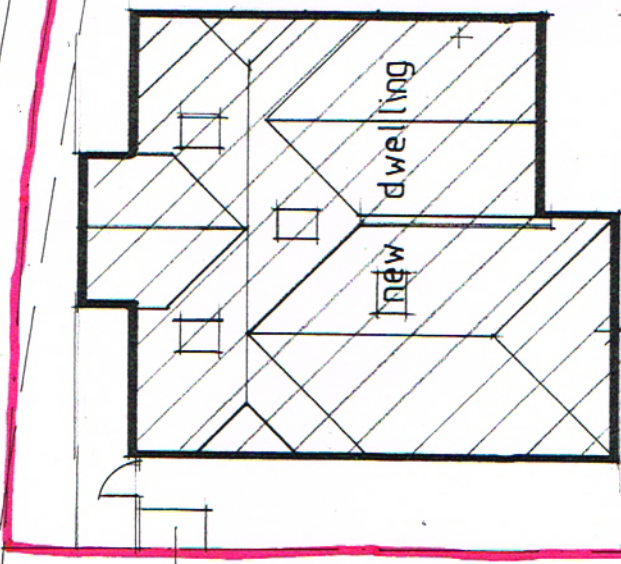

bins

new dwelling

foul drain

parking & turning

Flee twood

garden

11m

2.4m

Woodgate Farm


new 1.8m high c/b fence

bins

1.8 x 2.4 garden shed & cycle store


parking & turning

new vehicular access appl. ref. AL/20/17/HH

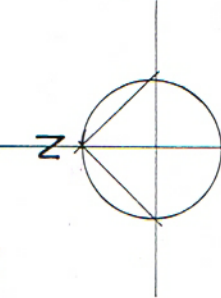

Block/site layout plan

SCALE 1:200 A3 A

 

Springfield

RJCA Chartered Architects

The White House, 2 Lavant Road
Chichester, West Sussex PO19 5RQ

Tel: 01243 779600

Mobile: 07973435493

Email: rjcatkinson@btinternet.com

Project Name: Woodgate Farm, Woodgate

Drawing: Proposed new dwelling – block/site plan

Drawing Number: 2016/36/01

Rev.