




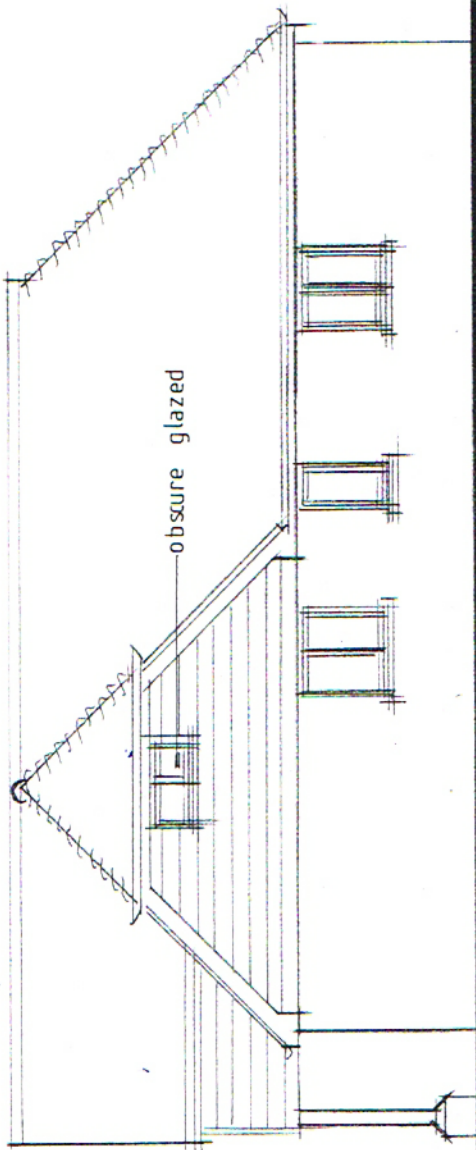

West elevation  
SCALE 1:100 AT A4

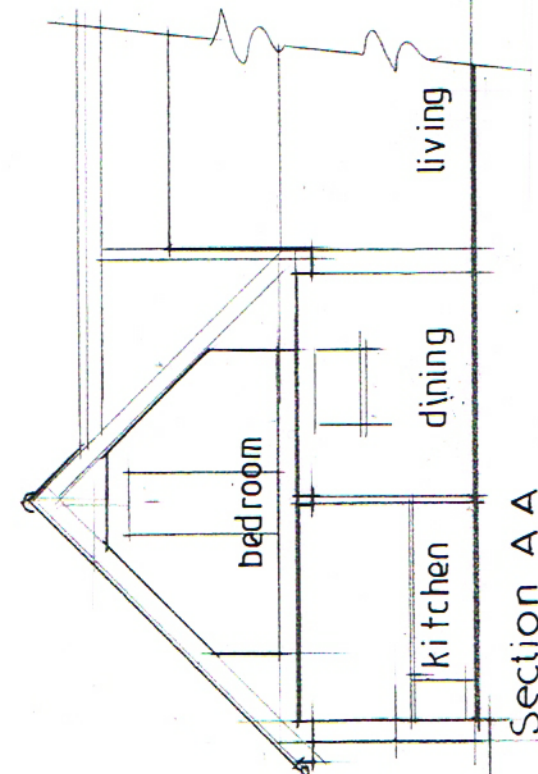

Section A A

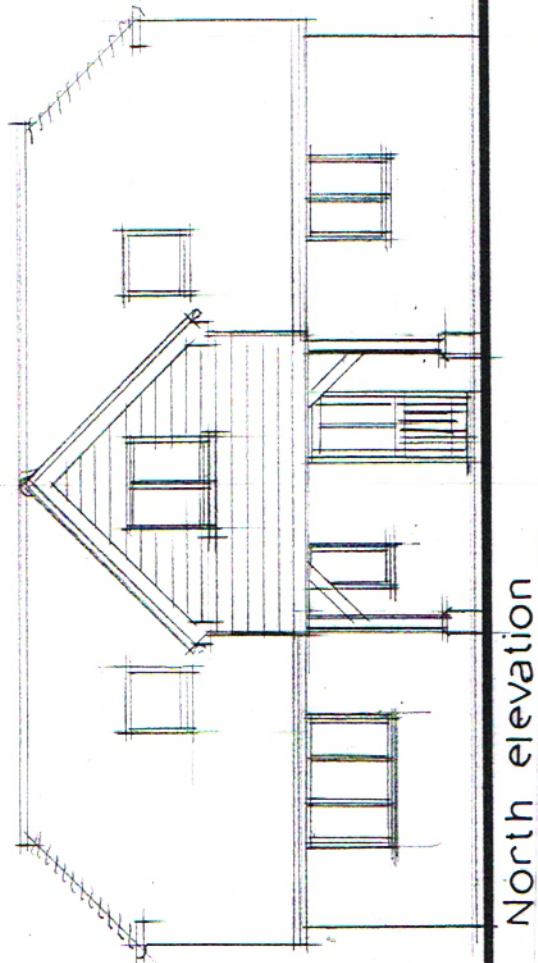

North elevation

**RJCA Chartered Architects**

The White House, 2 Lavant Road  
Chichester, West Sussex PO19 5RQ

Tel: 01243 779600

Mobile: 07973435493

Email: rjcatkinson@btinternet.com

Project Name: Woodgate Farm, Woodgate

Drawing: Proposed new dwelling - section & elevation

Drawing Number: 2016/36/05

Rev.