




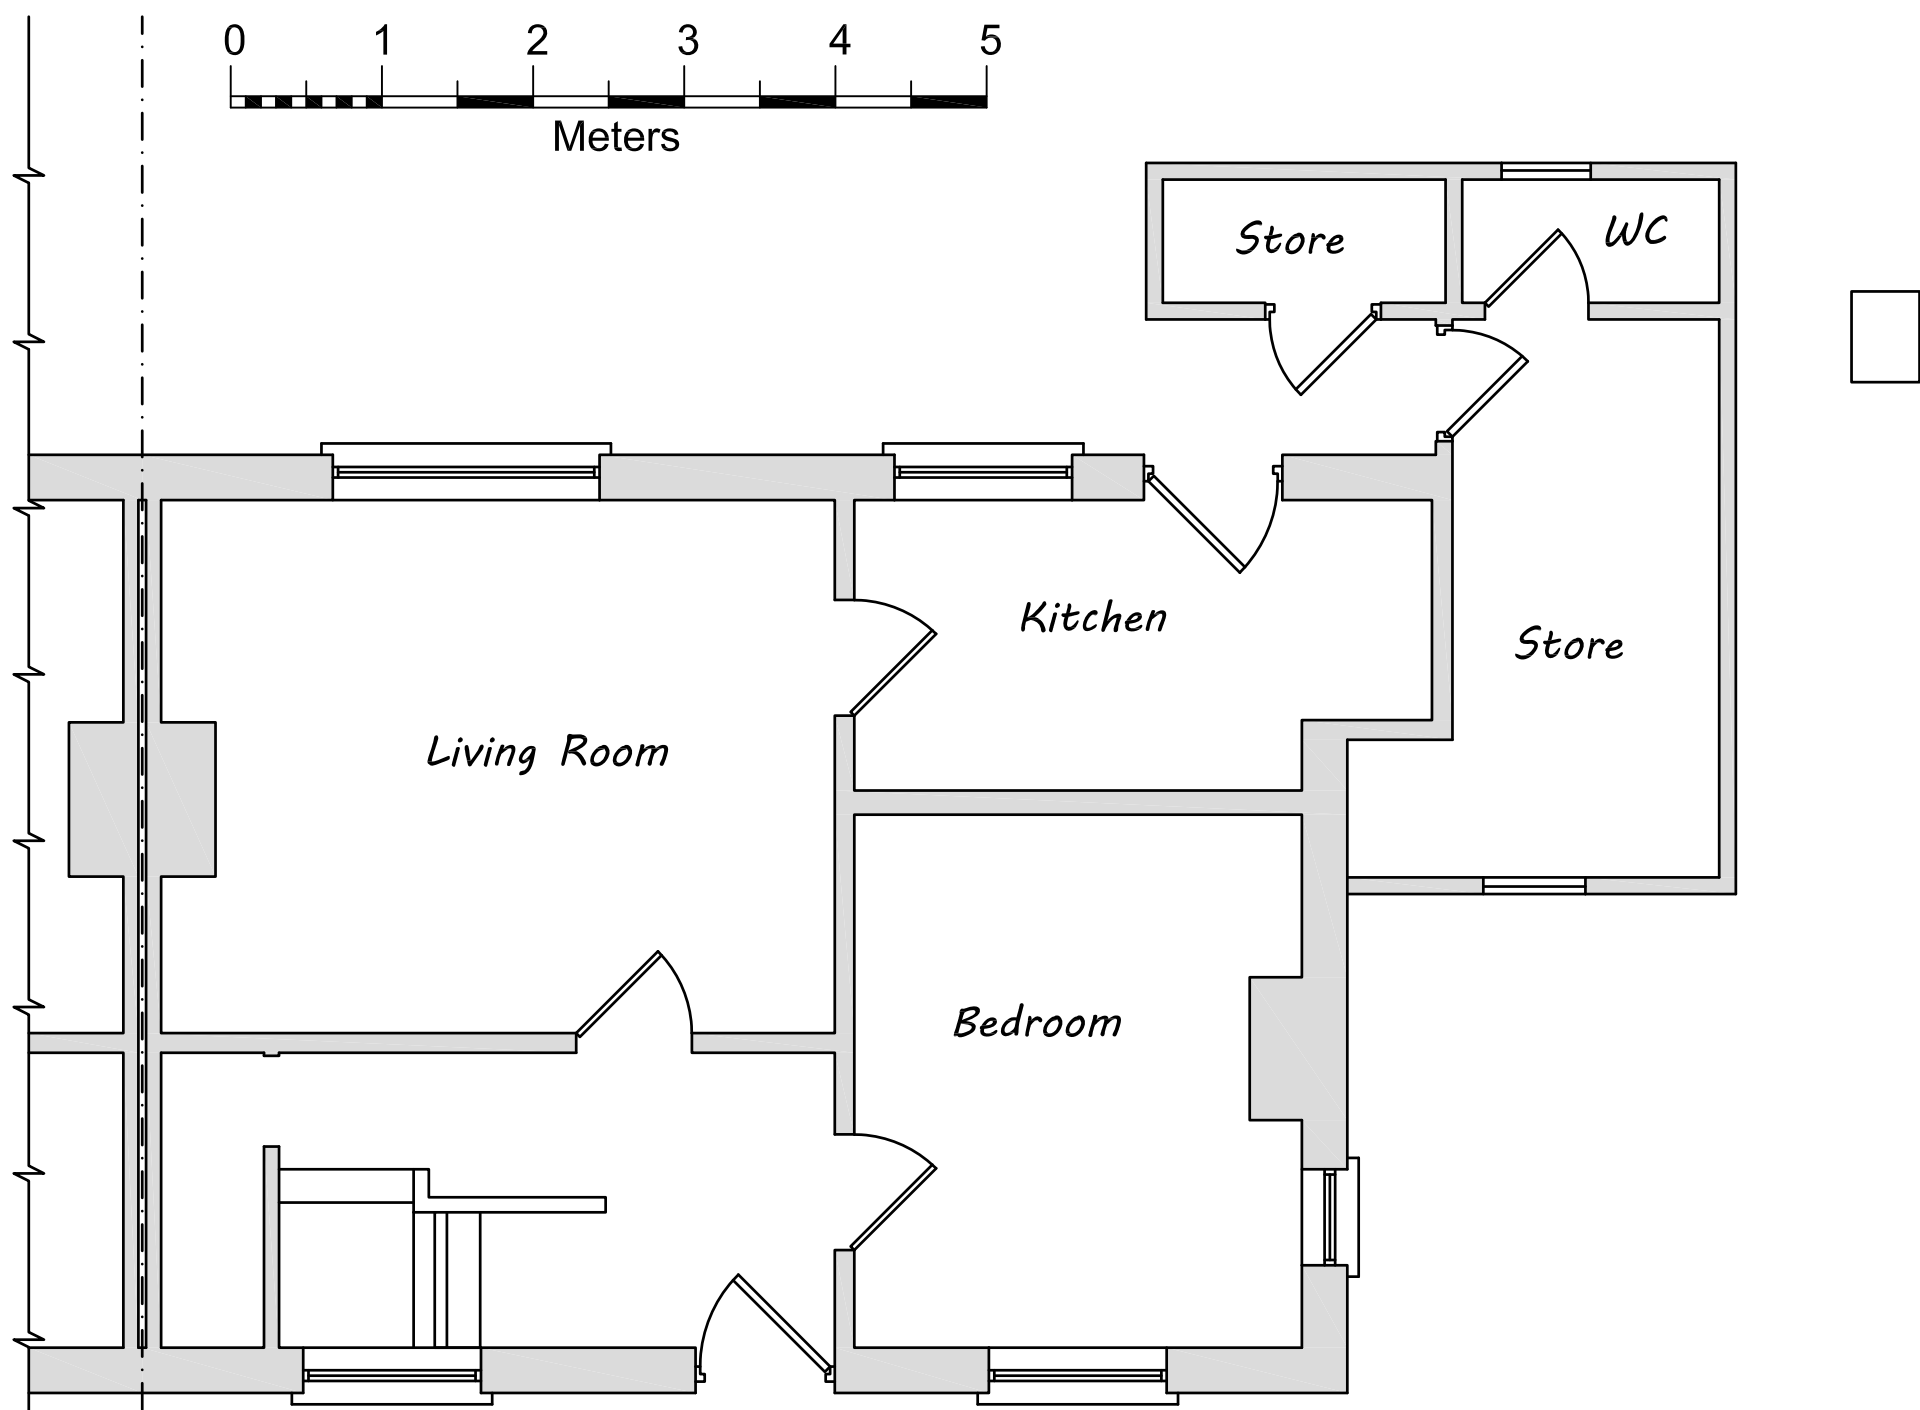

Ground Floor Plan

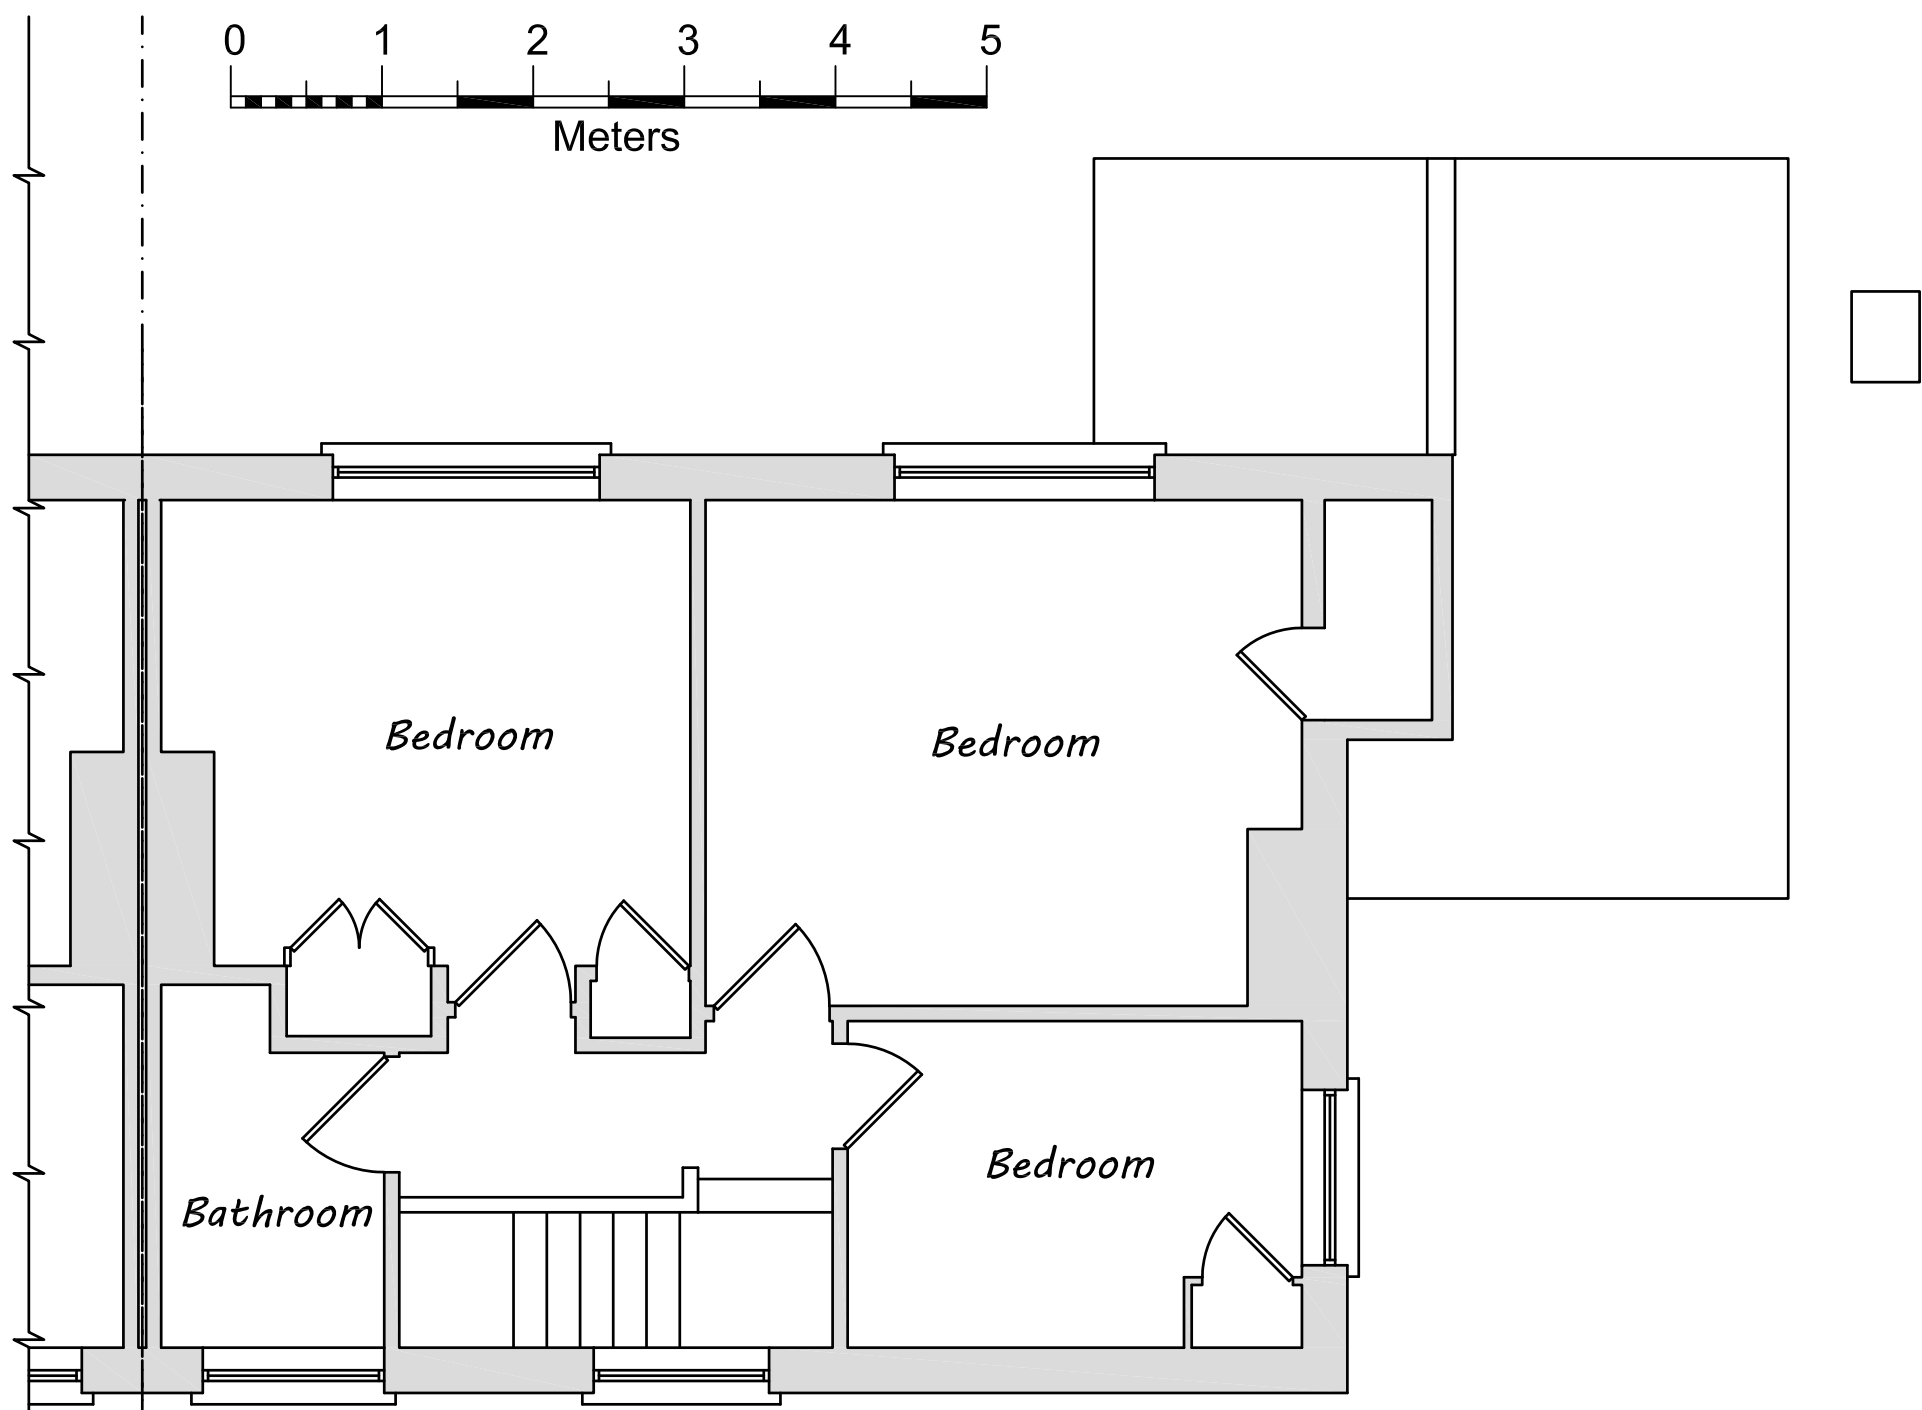

First Floor Plan

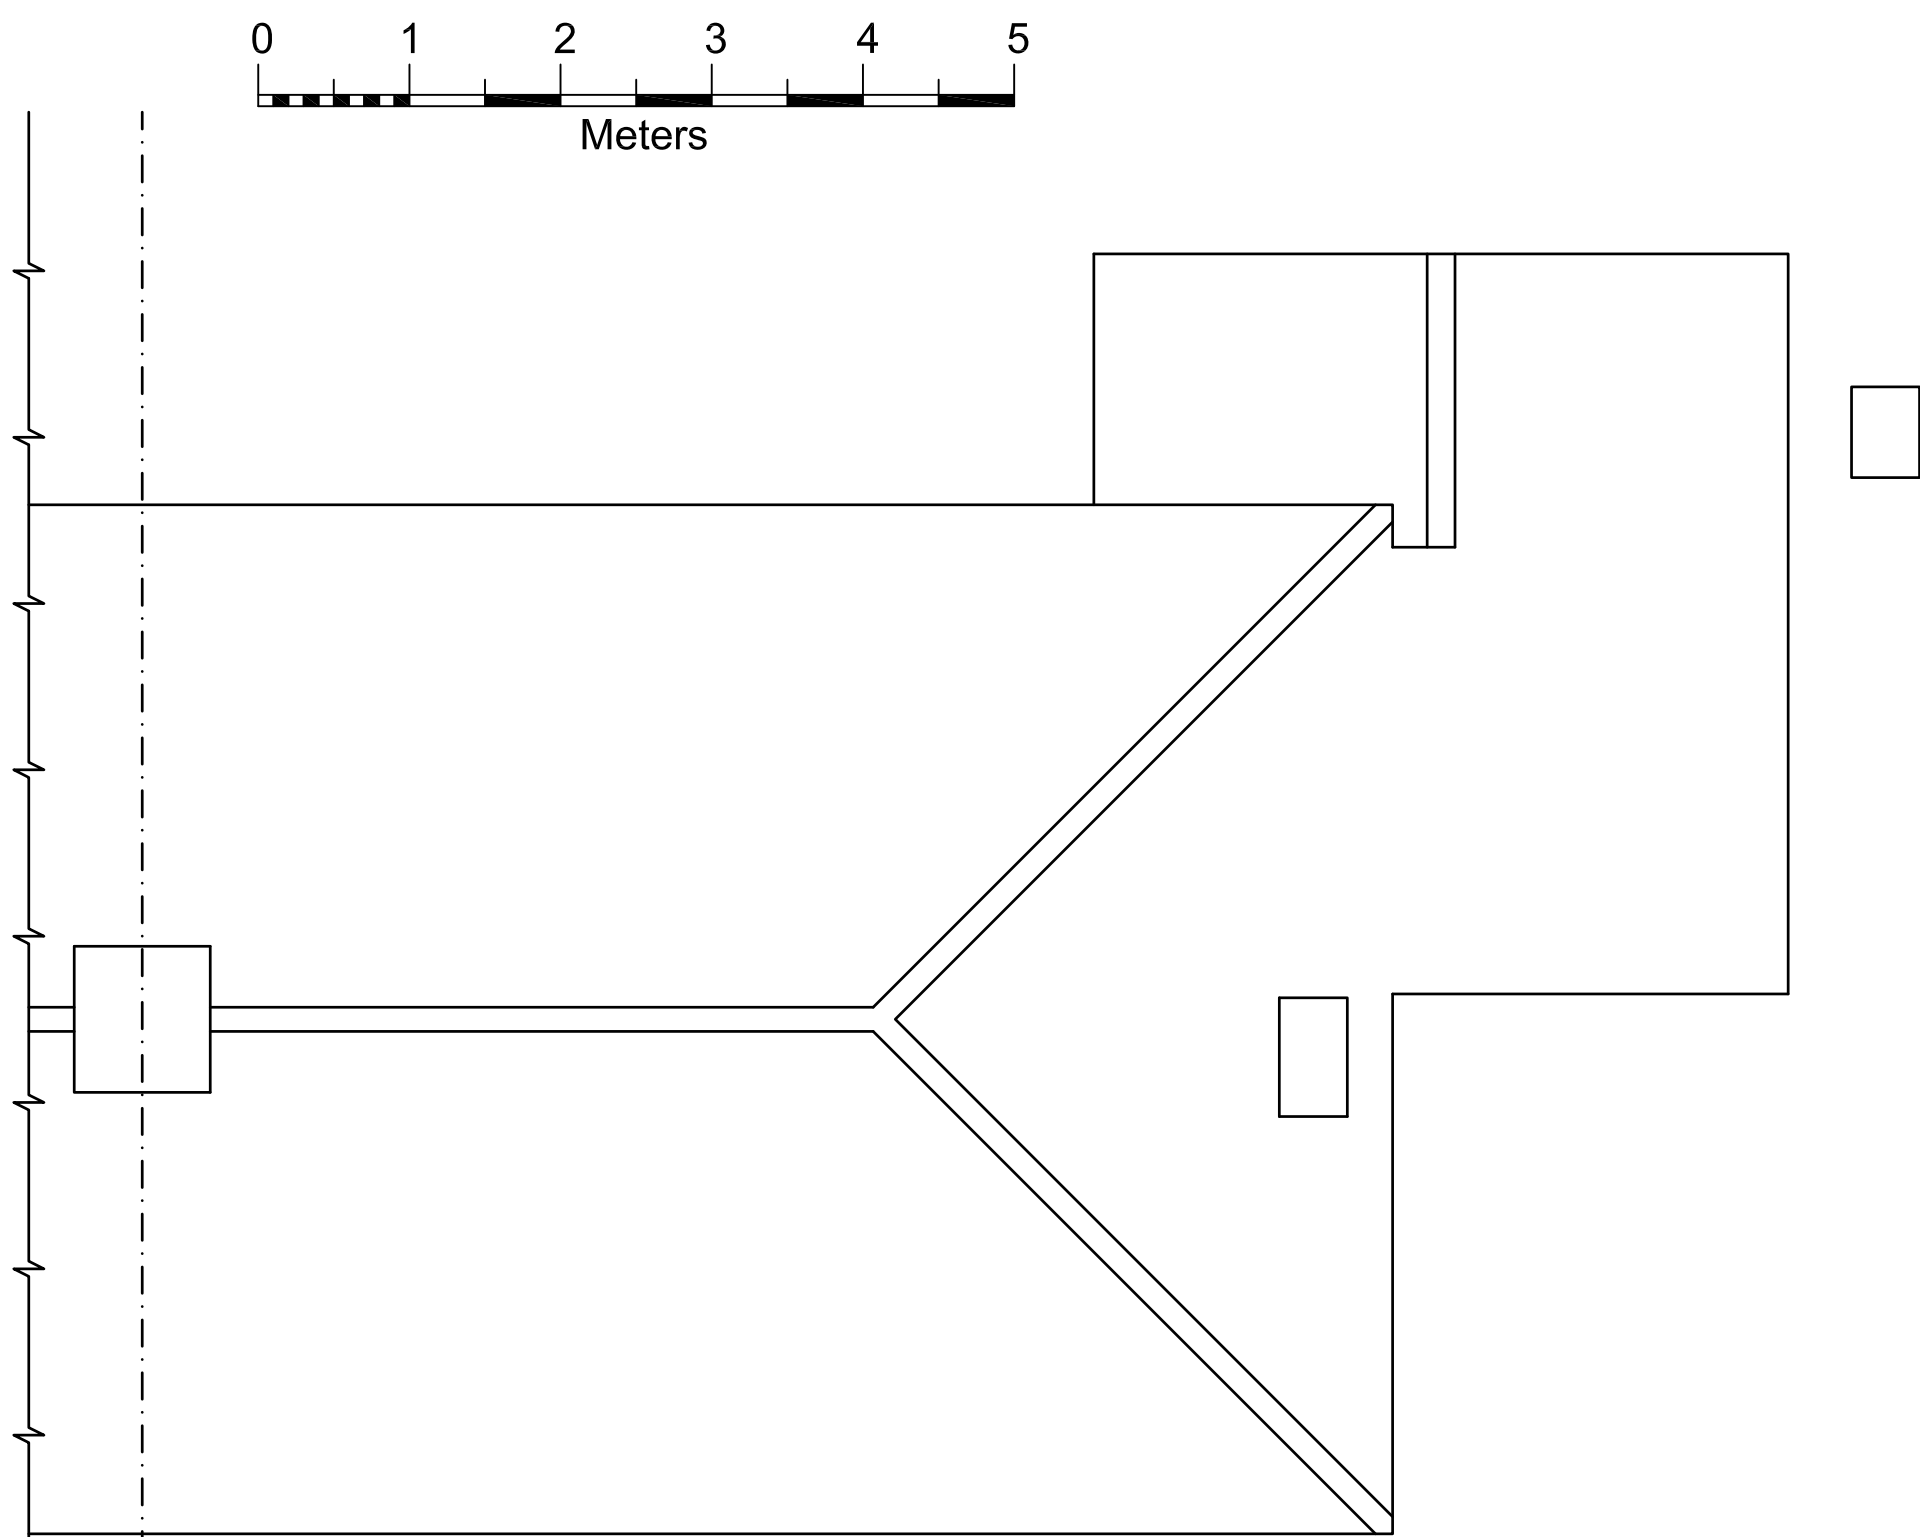

Roof Plan

REVISION	DESCRIPTION	DATE	INITIAL

PROJECT
PROPOSED REPLACEMENT AND ENLARGED
SIDE AND REAR EXTENSION
AT 10 ST. RICHARDS RD, WESTERGATE

CLIENT
ARUN DISTRICT COUNCIL

TITLE
PLANS AS EXISTING

PROJECT NO.	DRAWING NO.	REVISION	ISSUE TYPE
5165	02		
DRAWN	CHECKED	DATE	
EV	GG	Jan 21	SCALE 1/50 ATA1

PLEASE DO NOT SCALE FROM DRAWING (EXCEPT FOR PLANNING
APPROVAL). ALL DIMENSIONS TO BE CHECKED ON SITE.



BOULTER MOSSMAN
PROPERTY AND CONSTRUCTION CONSULTANTS
SUITE 1, FESTIVAL HALL, HEATH ROAD, PETERSFIELD, HAMPSHIRE, GU31 4DZ
T: 01730 266722 F: 01730 265805 E: ENQUIRIES@BOULTERMOSSMAN.CO.UK