



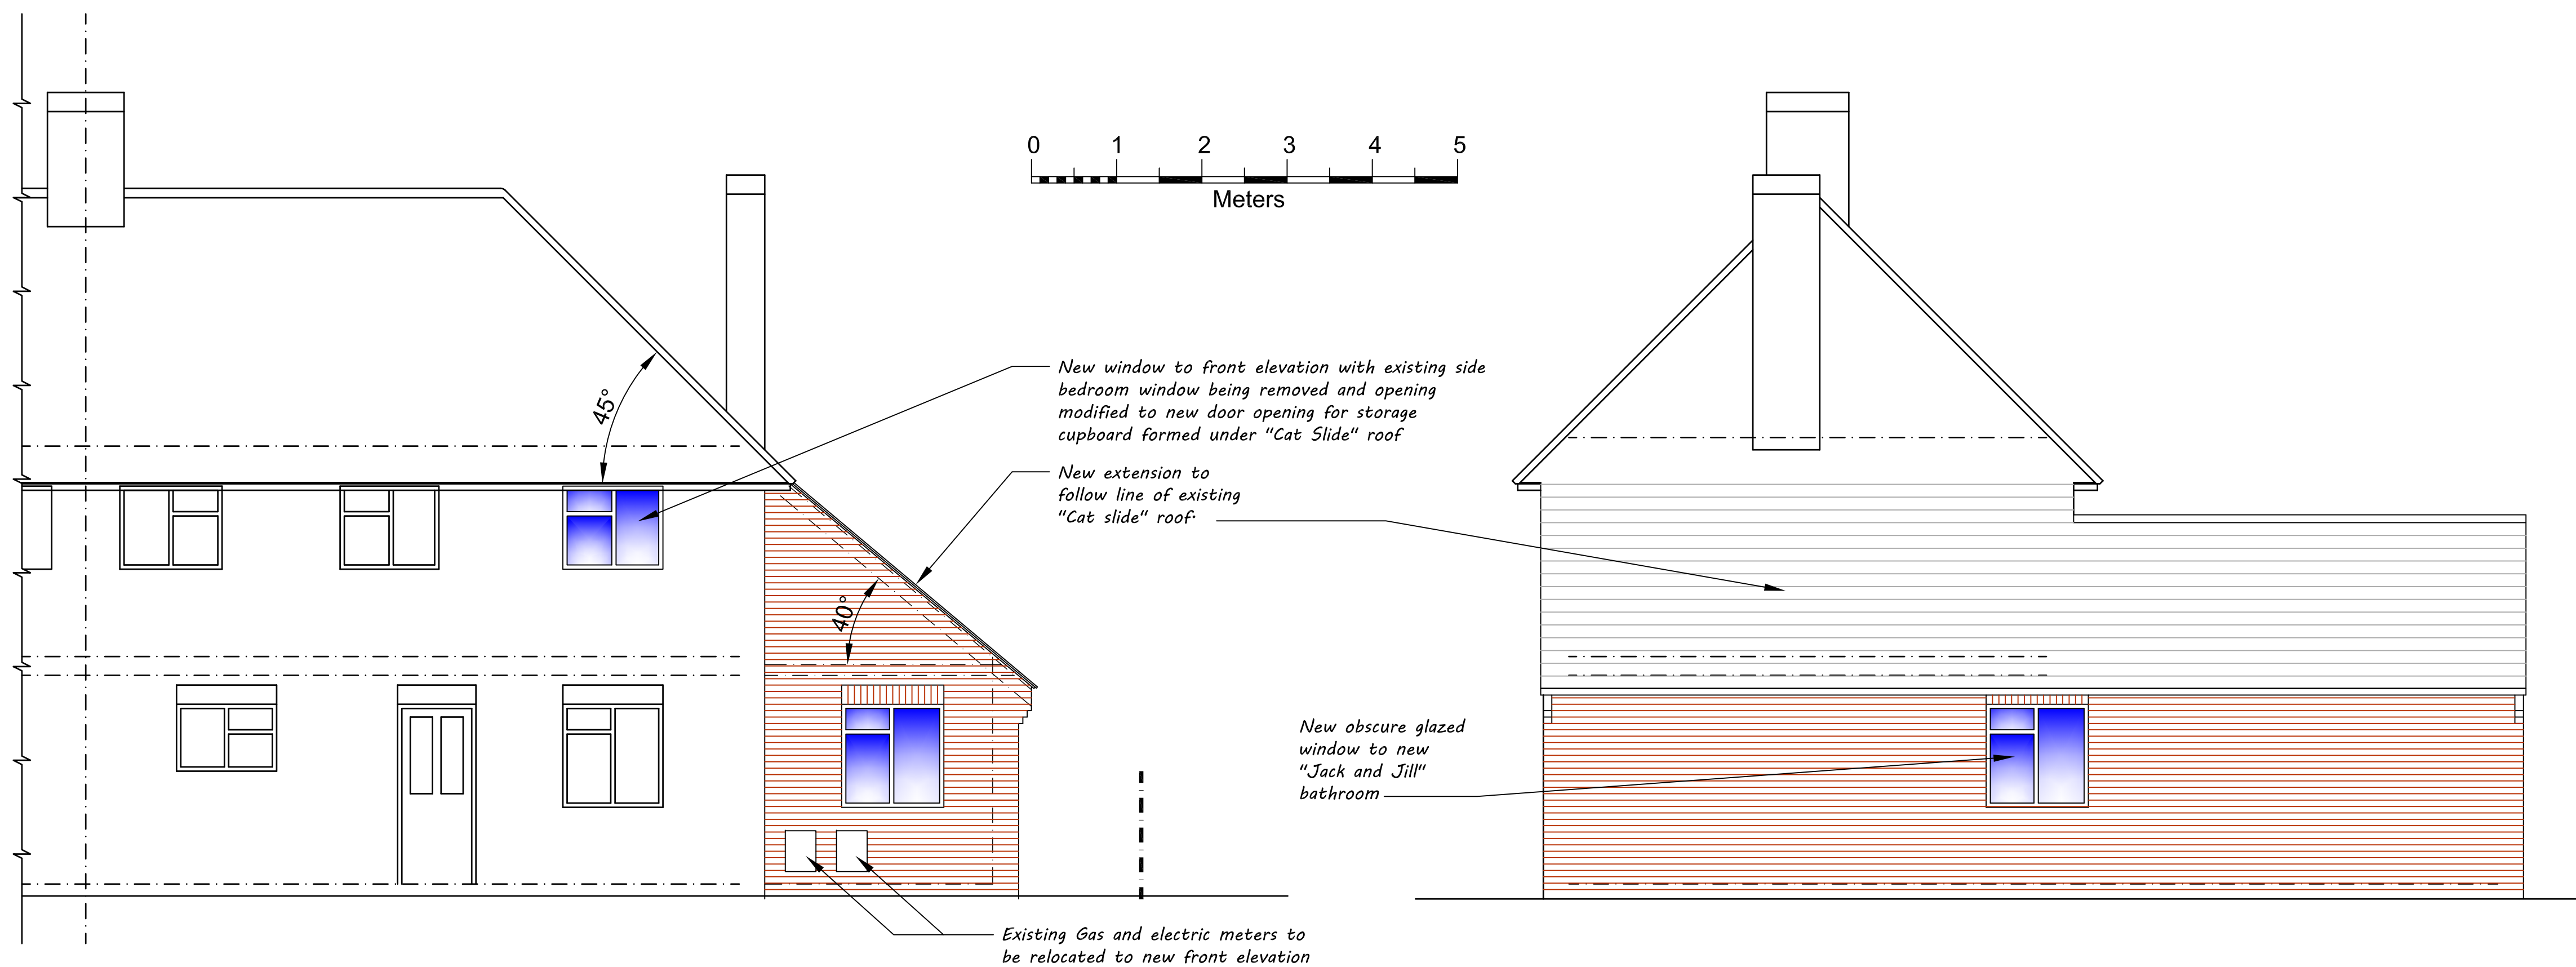


Front Elevation

Side Elevation

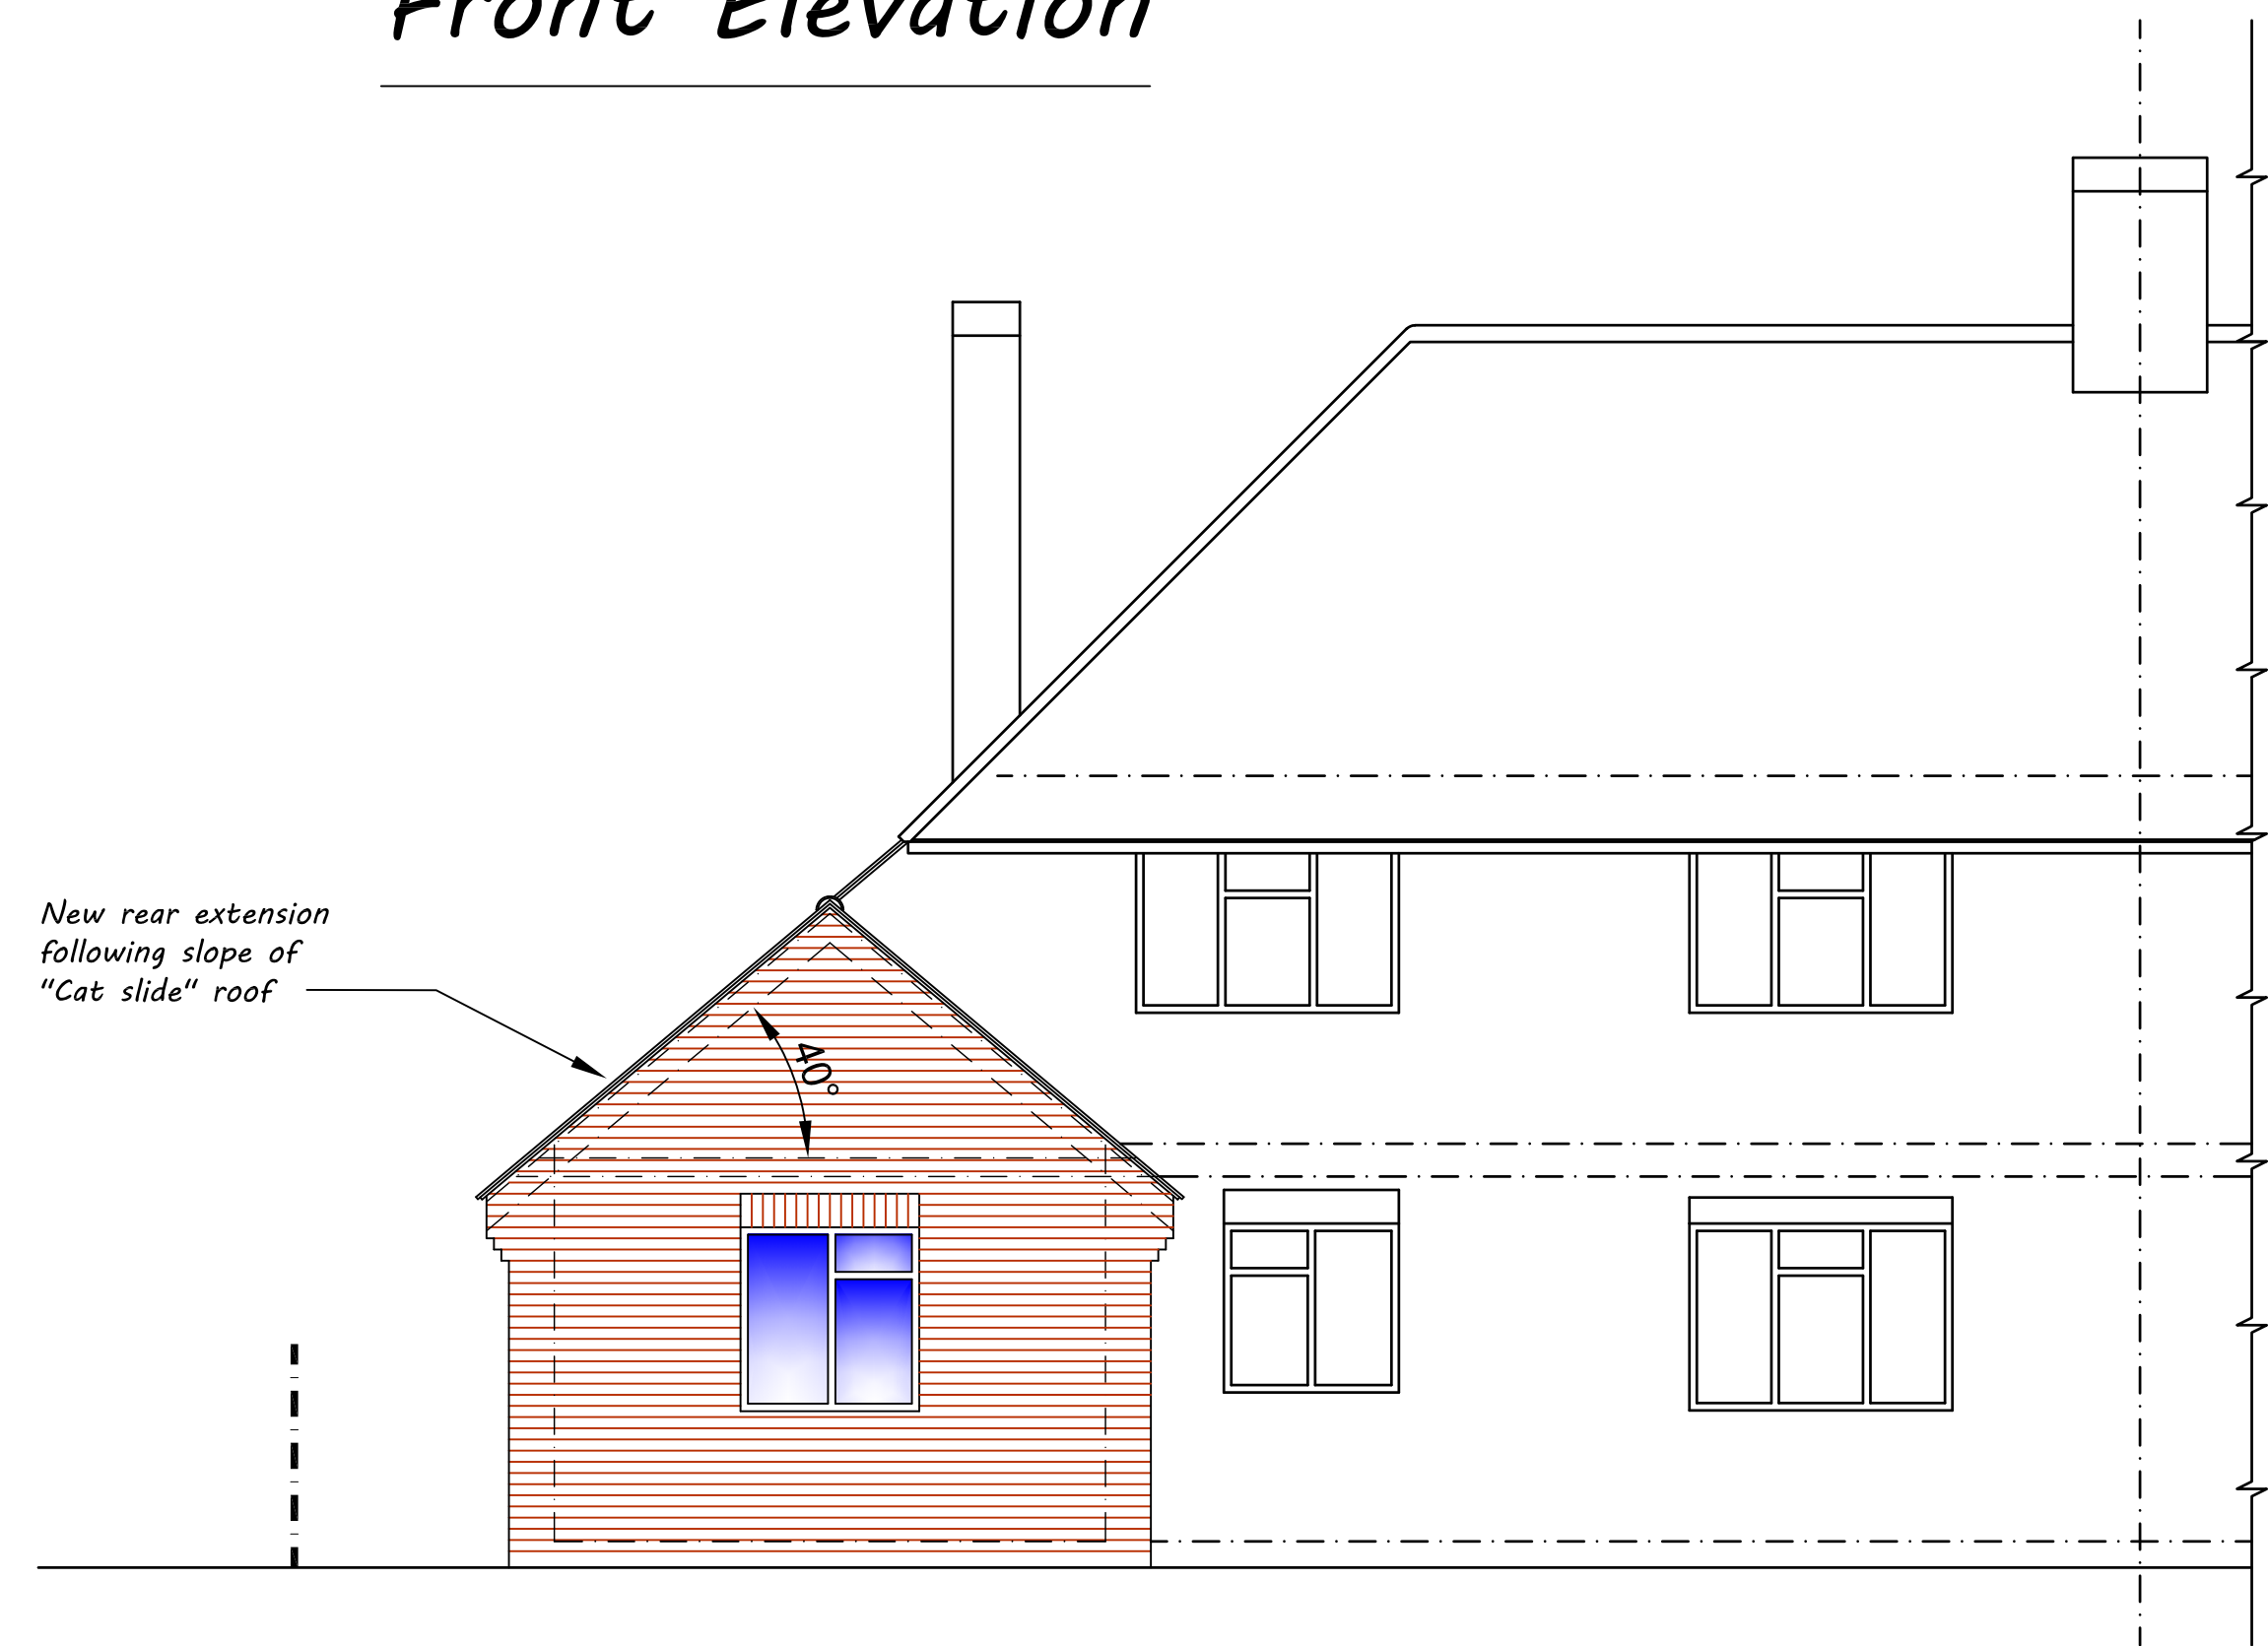

Rear Elevation

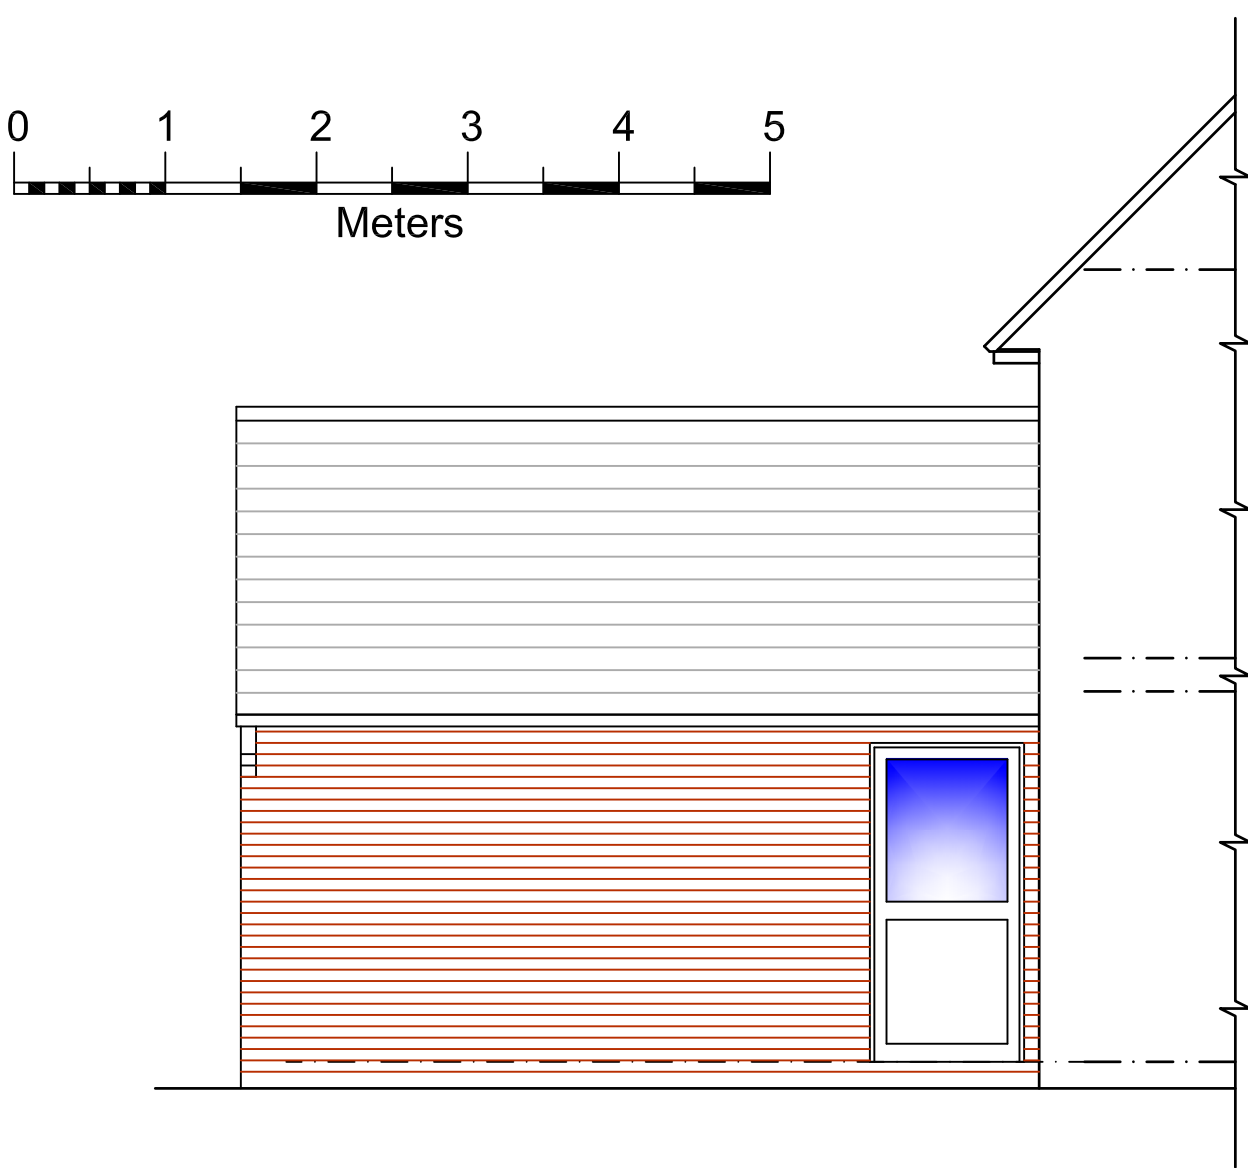

Part Side Elevation

REVISION	DESCRIPTION	DATE	INITIAL
PROJECT PROPOSED REPLACEMENT AND ENLARGED SIDE AND REAR EXTENSION AT 10 ST. RICHARDS RD, WESTERGATE			
CLIENT ARUN DISTRICT COUNCIL			
TITLE ELEVATIONS AS PROPOSED			
PROJECT NO. 5165	DRAWING NO. 05	REVISION	ISSUE TYPE
DRAWN EV	CHECKED GG	DATE Jan 21	
		SCALE 1/50 ATA1	
PLEASE DO NOT SCALE FROM DRAWING (EXCEPT FOR PLANNING APPROVAL). ALL DIMENSIONS TO BE CHECKED ON SITE.			
 BOULTER MOSSMAN PROPERTY AND CONSTRUCTION CONSULTANTS SUITE 1 FESTIVAL HALL HEATH ROAD PETERSFIELD HAMPSHIRE GU31 4DZ T: 01730 266722 F: 01730 265805 E: ENQUIRIES@BOULTERMOSSMAN.CO.UK			