


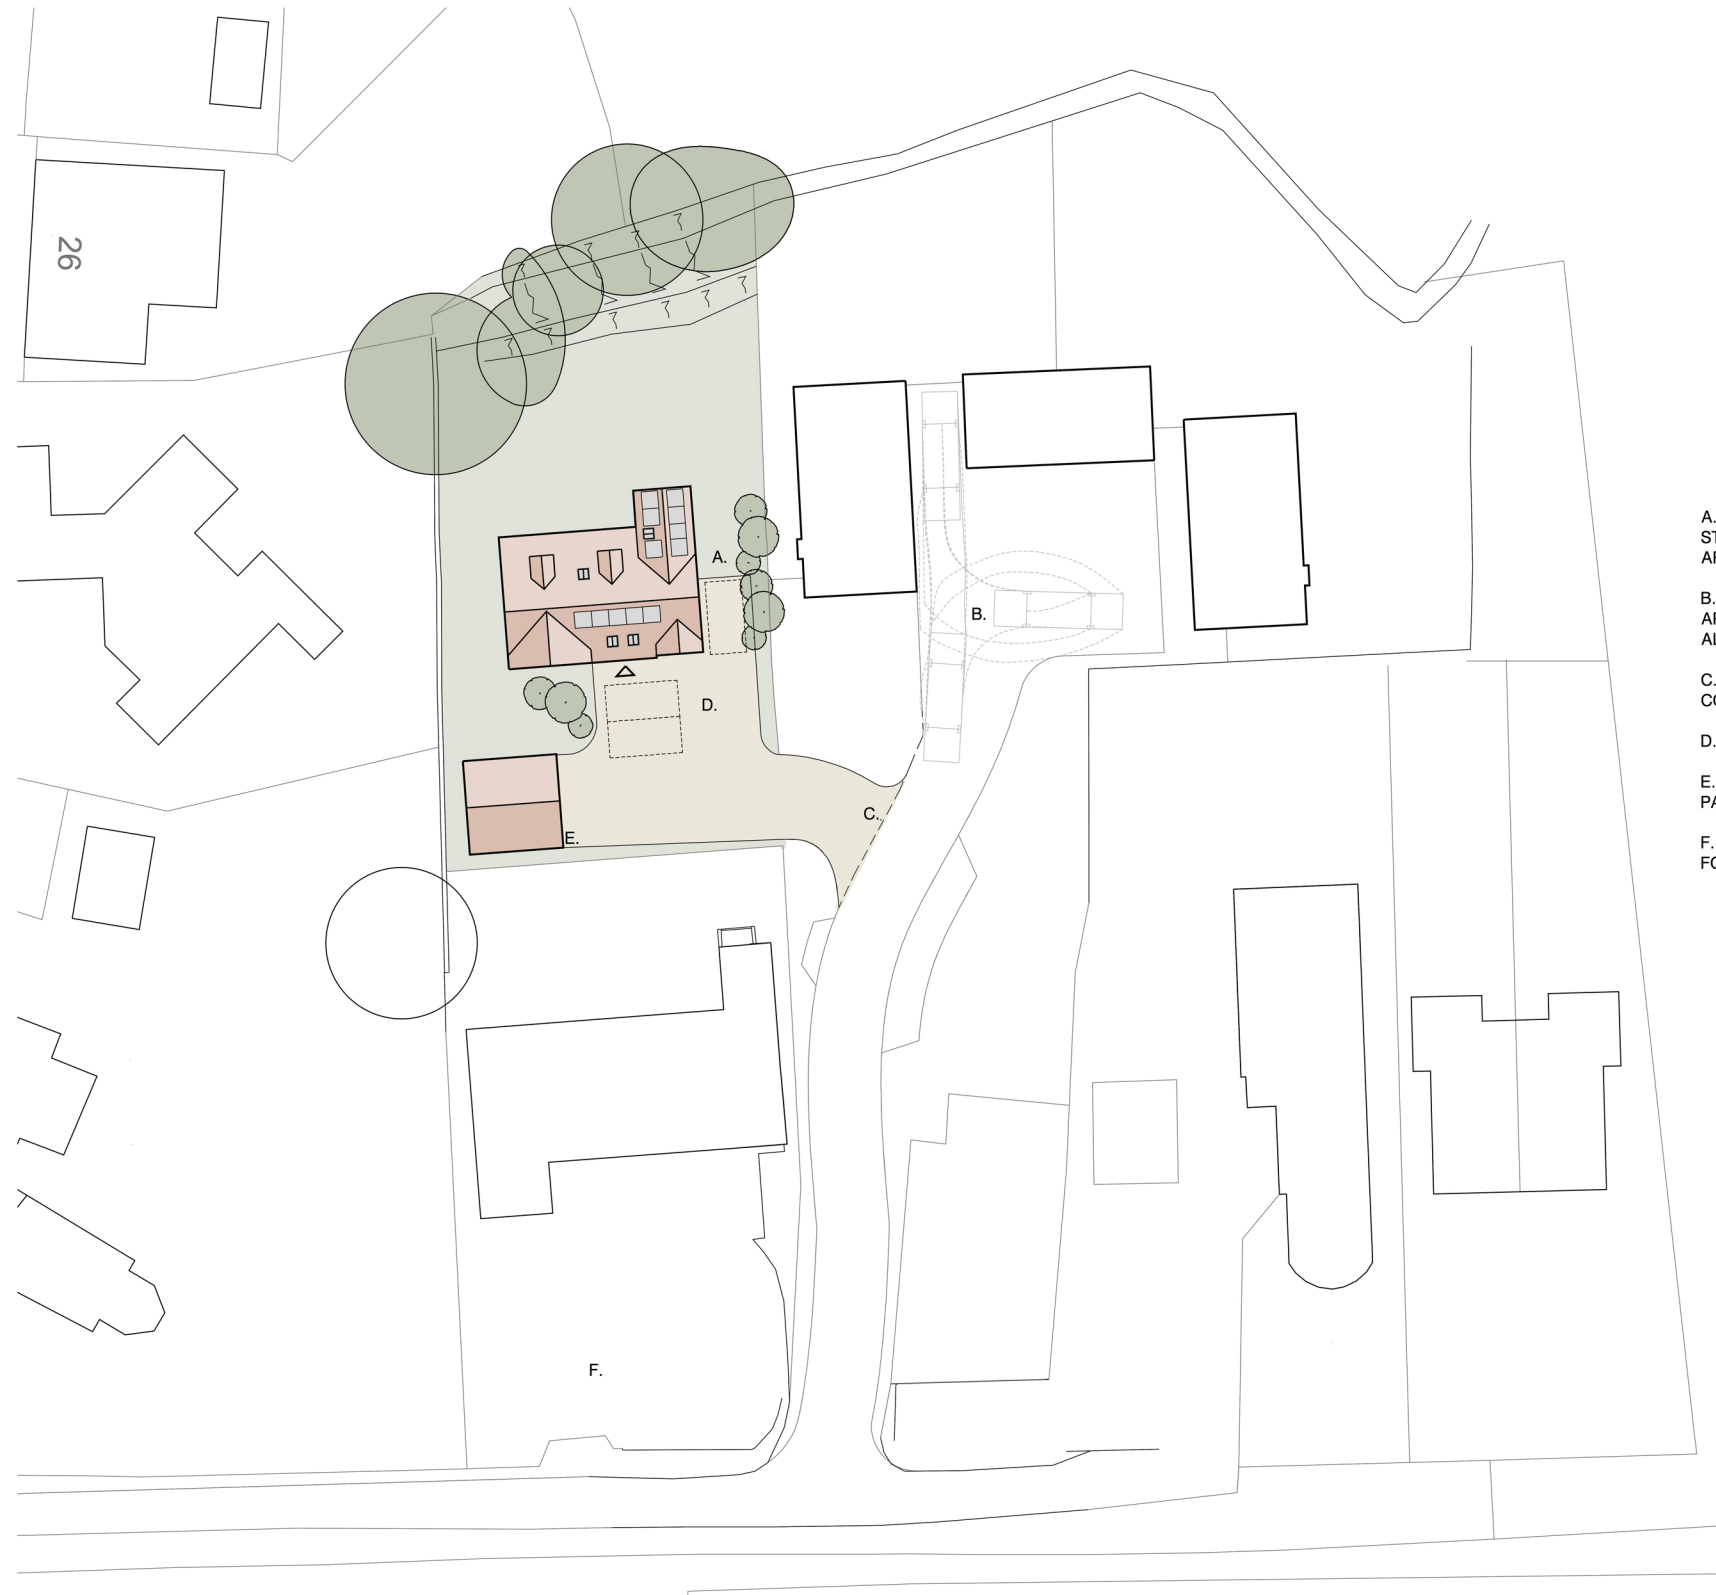

PROPOSED SITE AND ROOF PLAN

0 10 25m

Scale 1:500 @ A3

