




PLANNING SUBMSSION

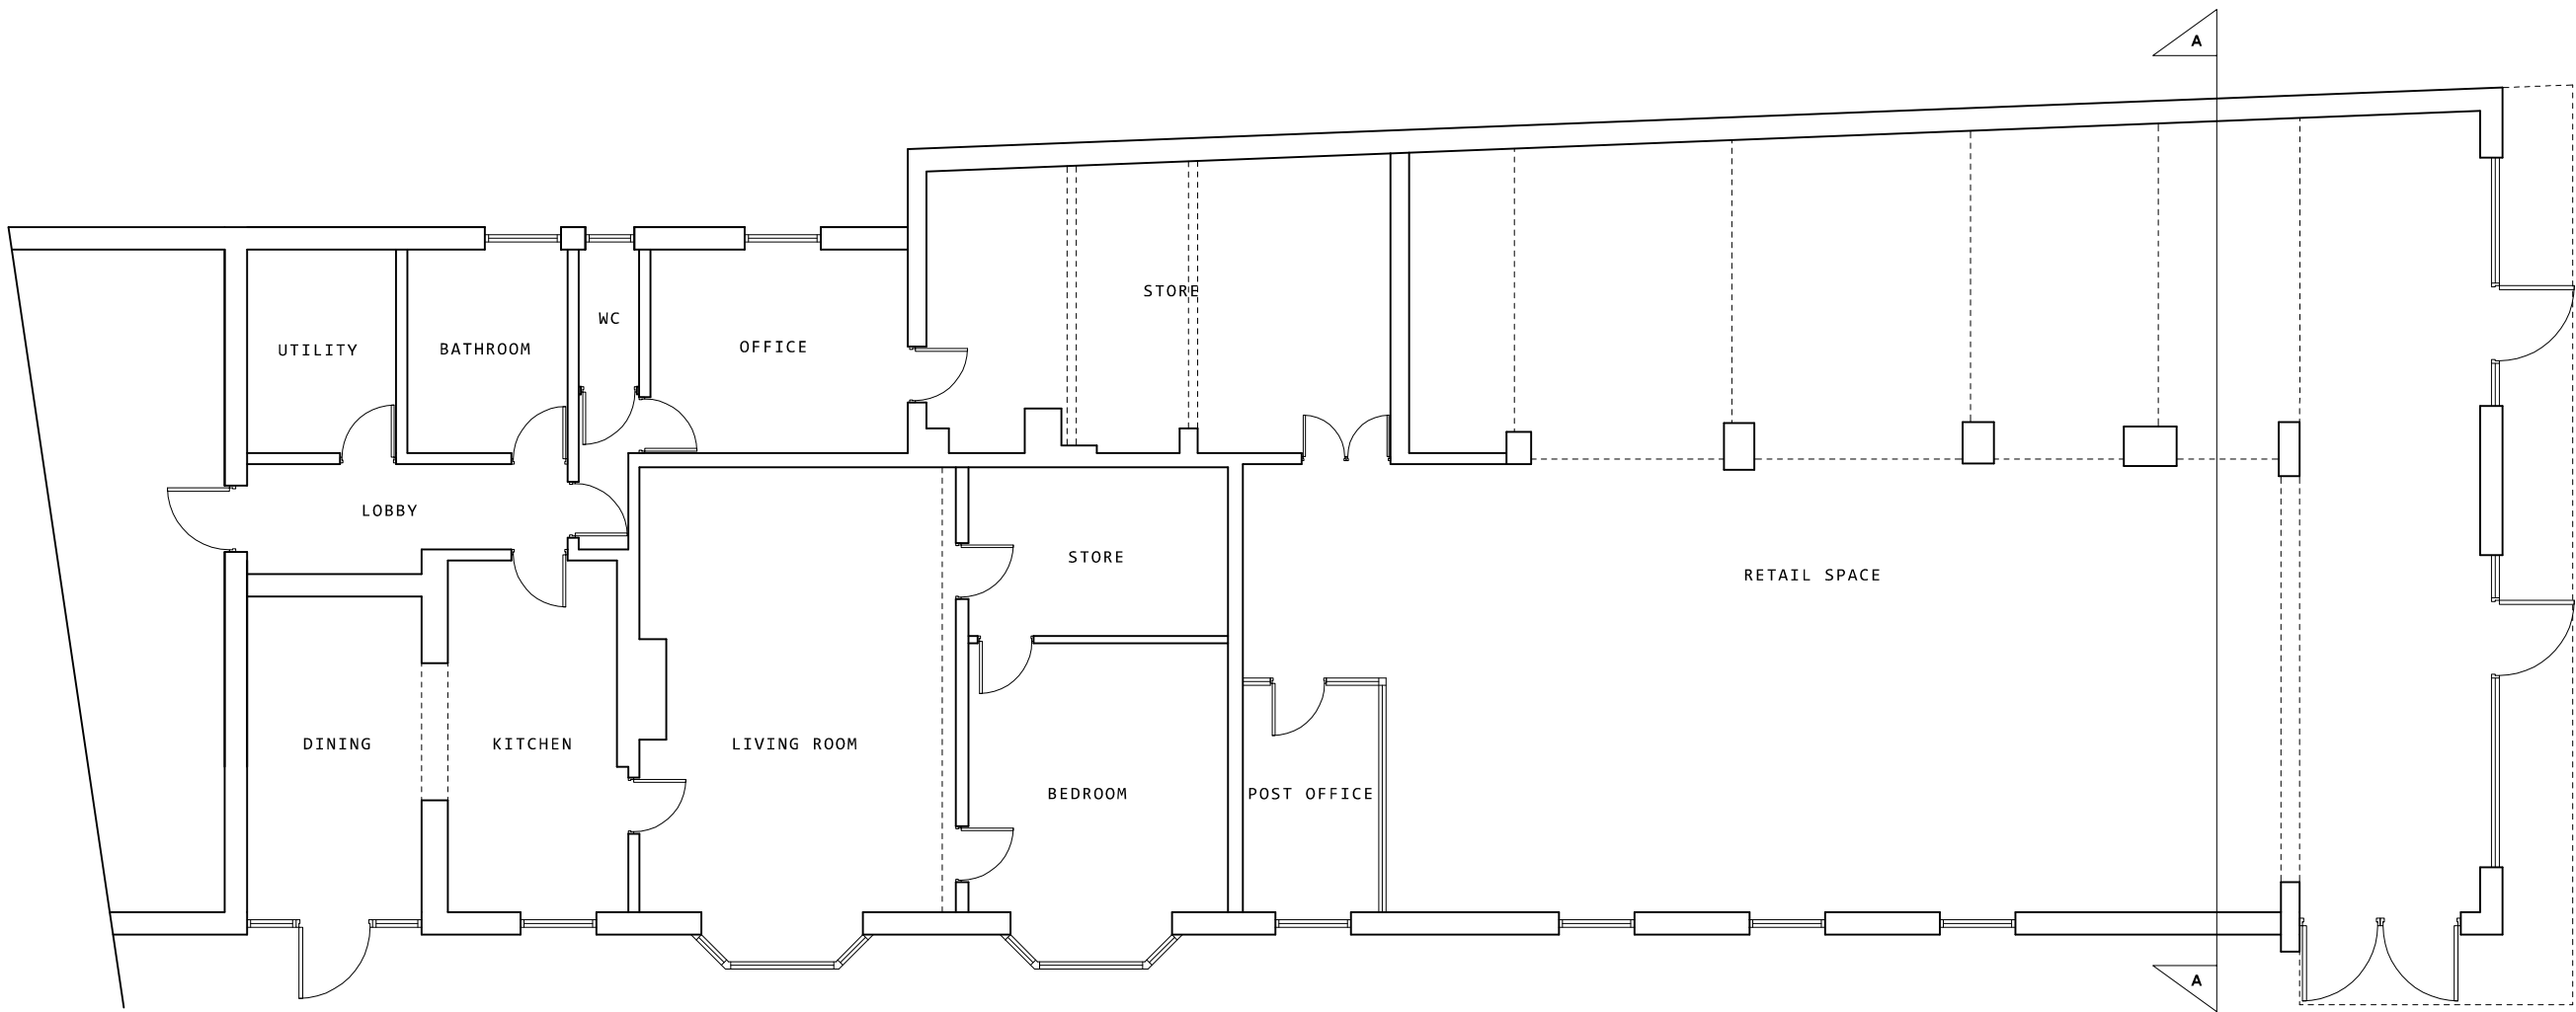


EXISTING GROUND FLOOR PLAN
scale 1:100

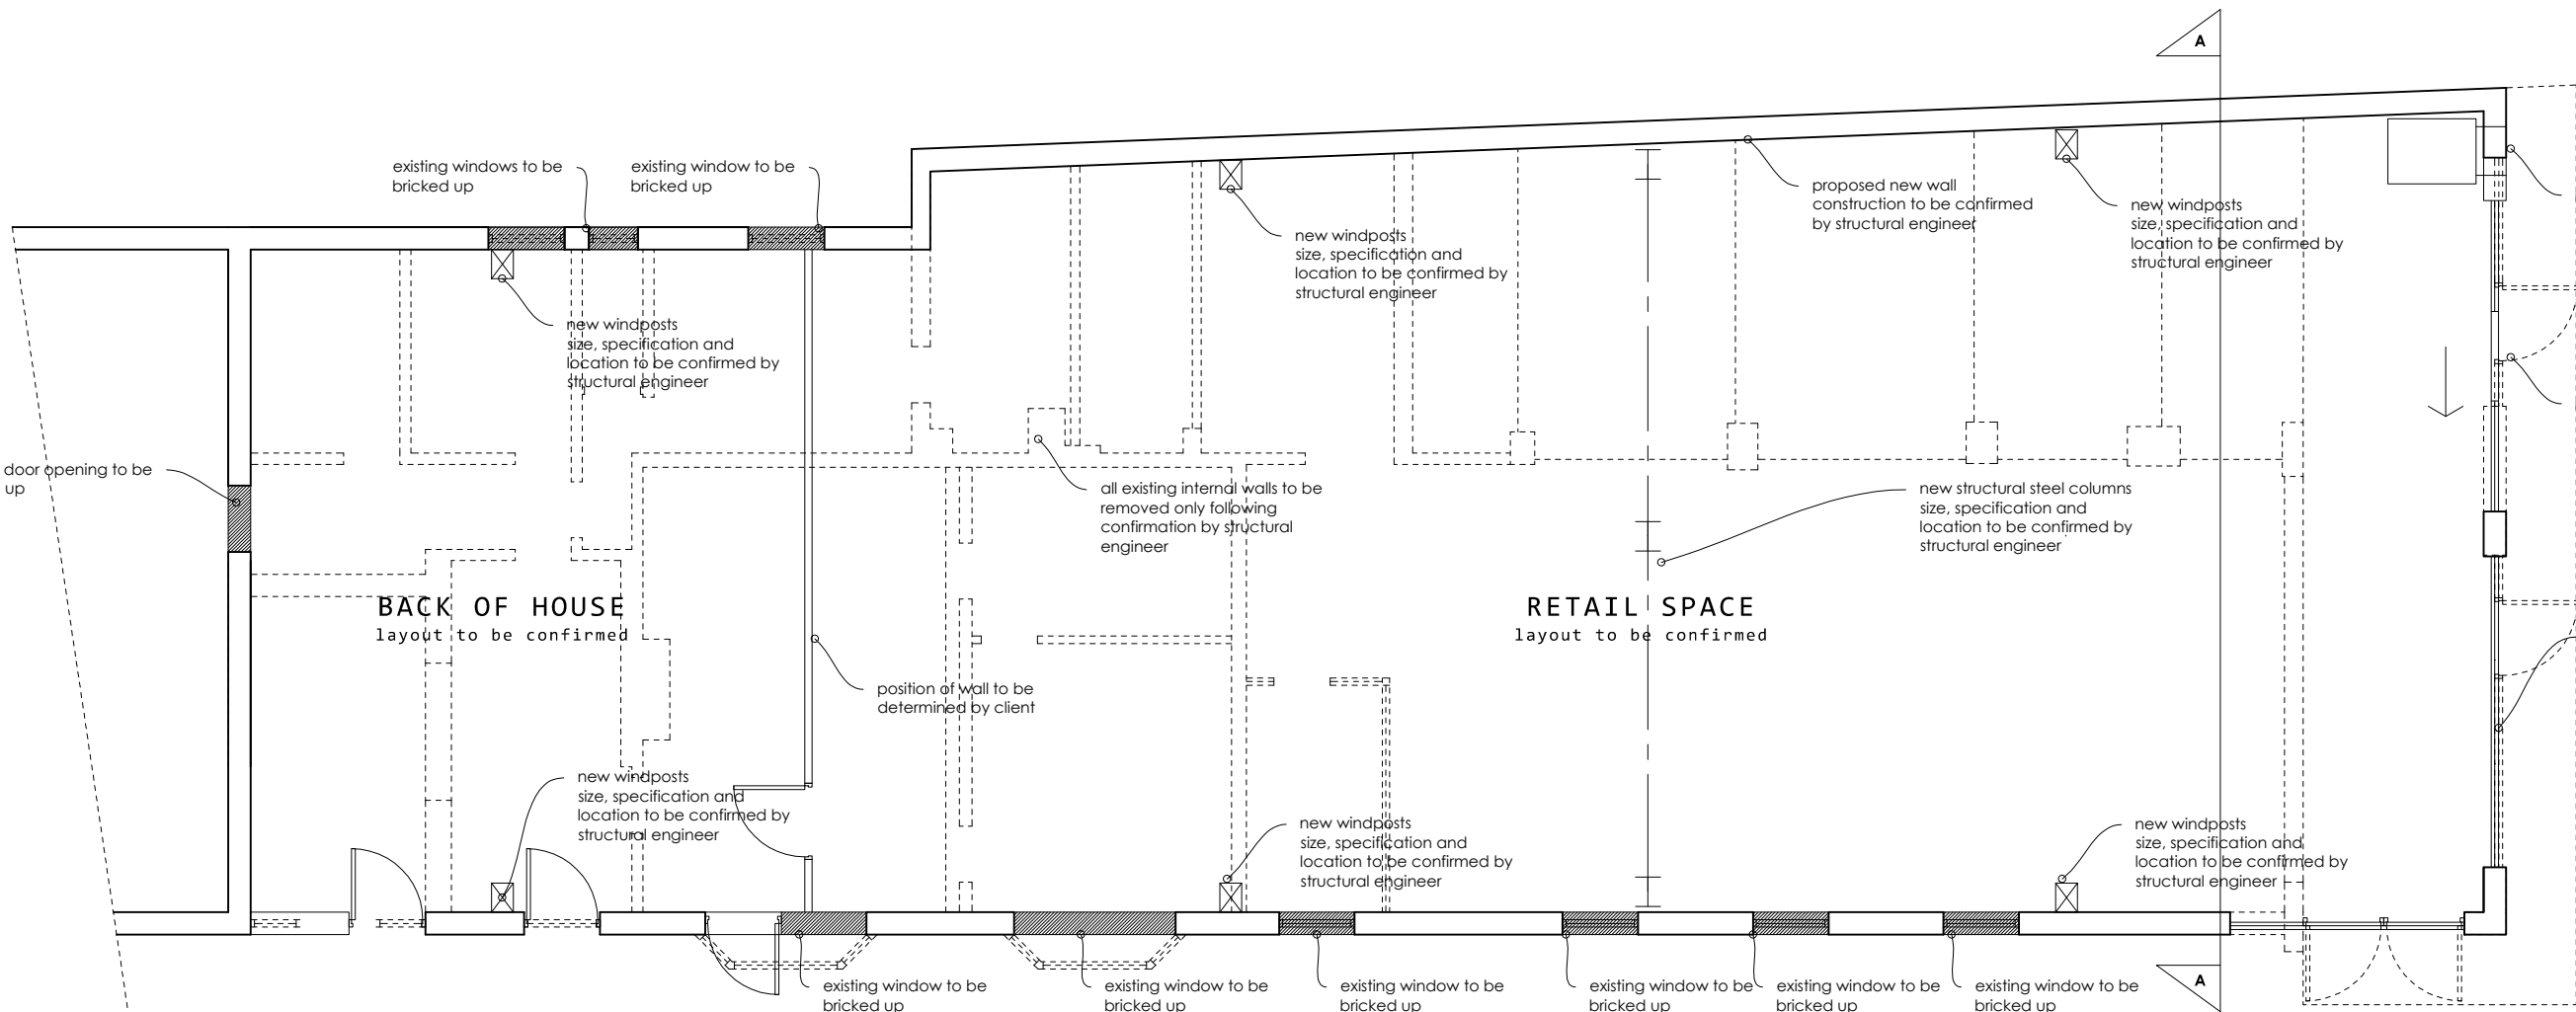


PROPOSED GROUND FLOOR PLAN
scale 1:100

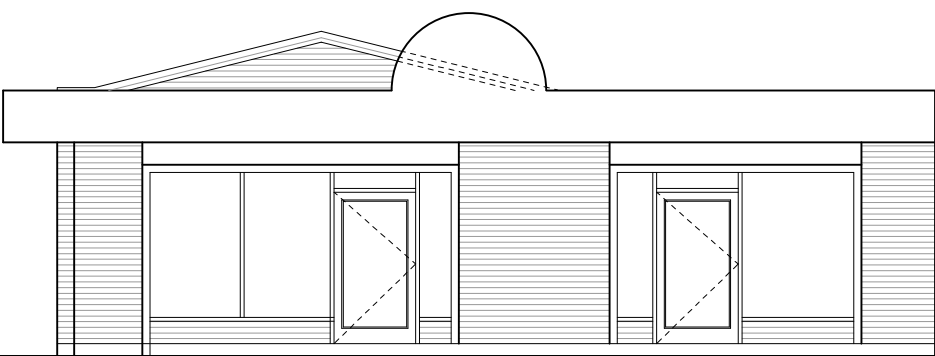


FRONT ELEVATION

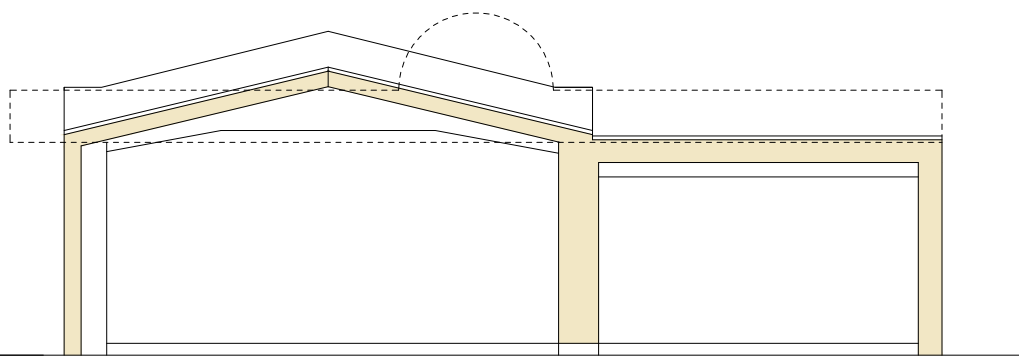

SECTION A-A

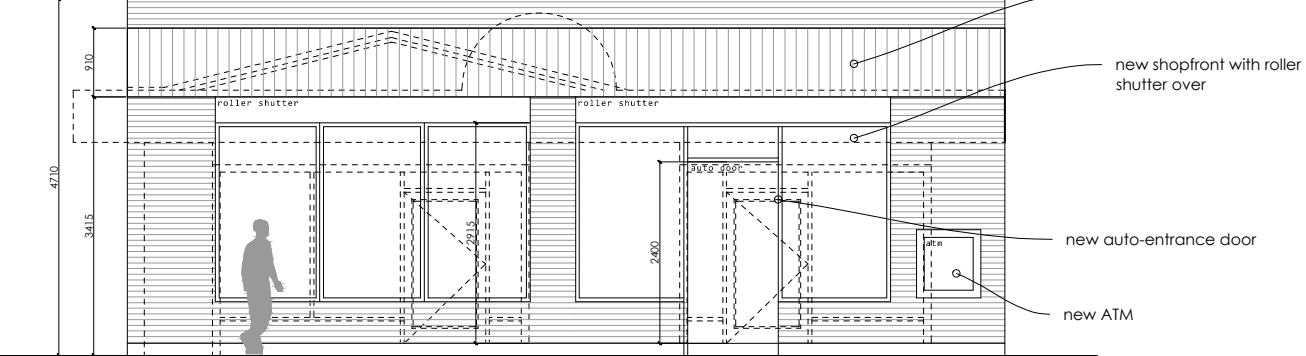


FRONT ELEVATION

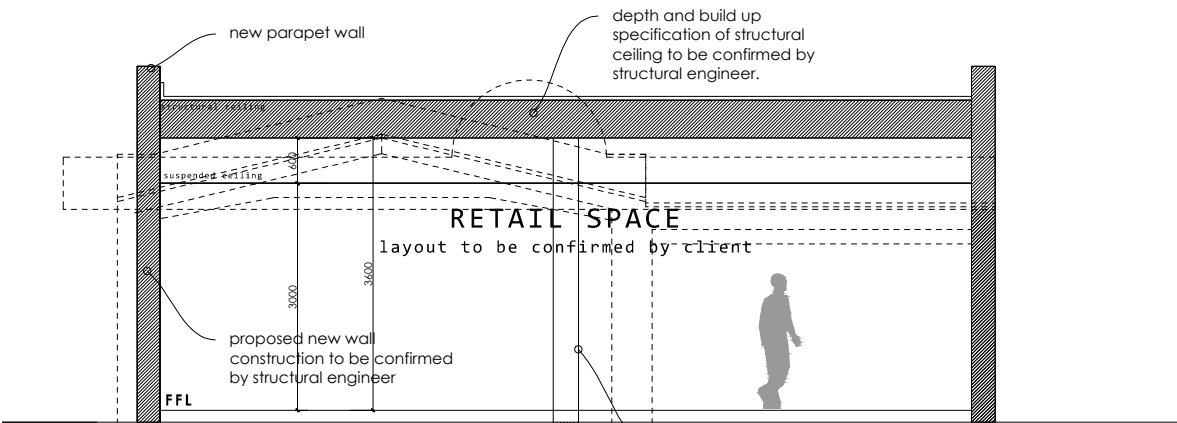


SECTION A-A

EXISTING ELEVATIONS
scale 1:100


PROPOSED ELEVATIONS
scale 1:100

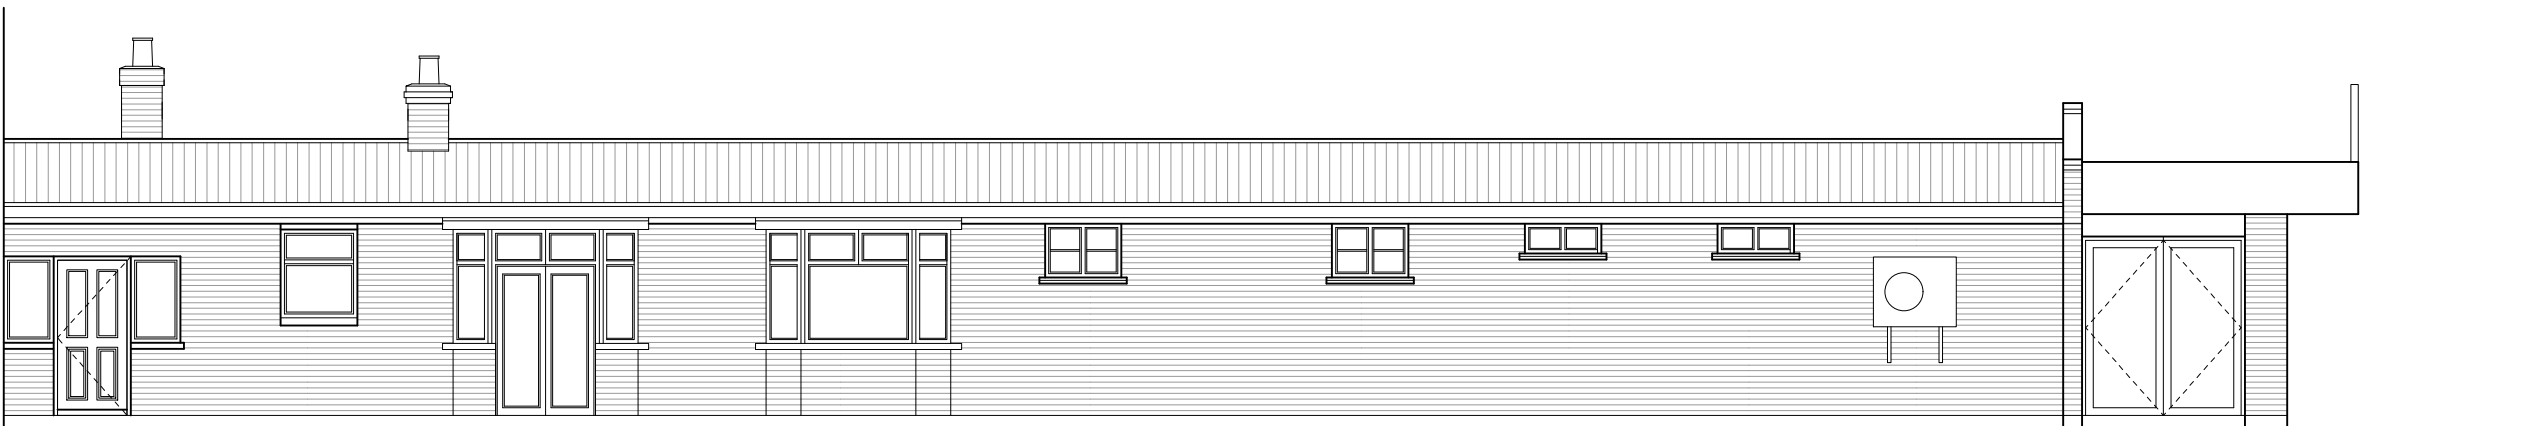


SIDE ELEVATION

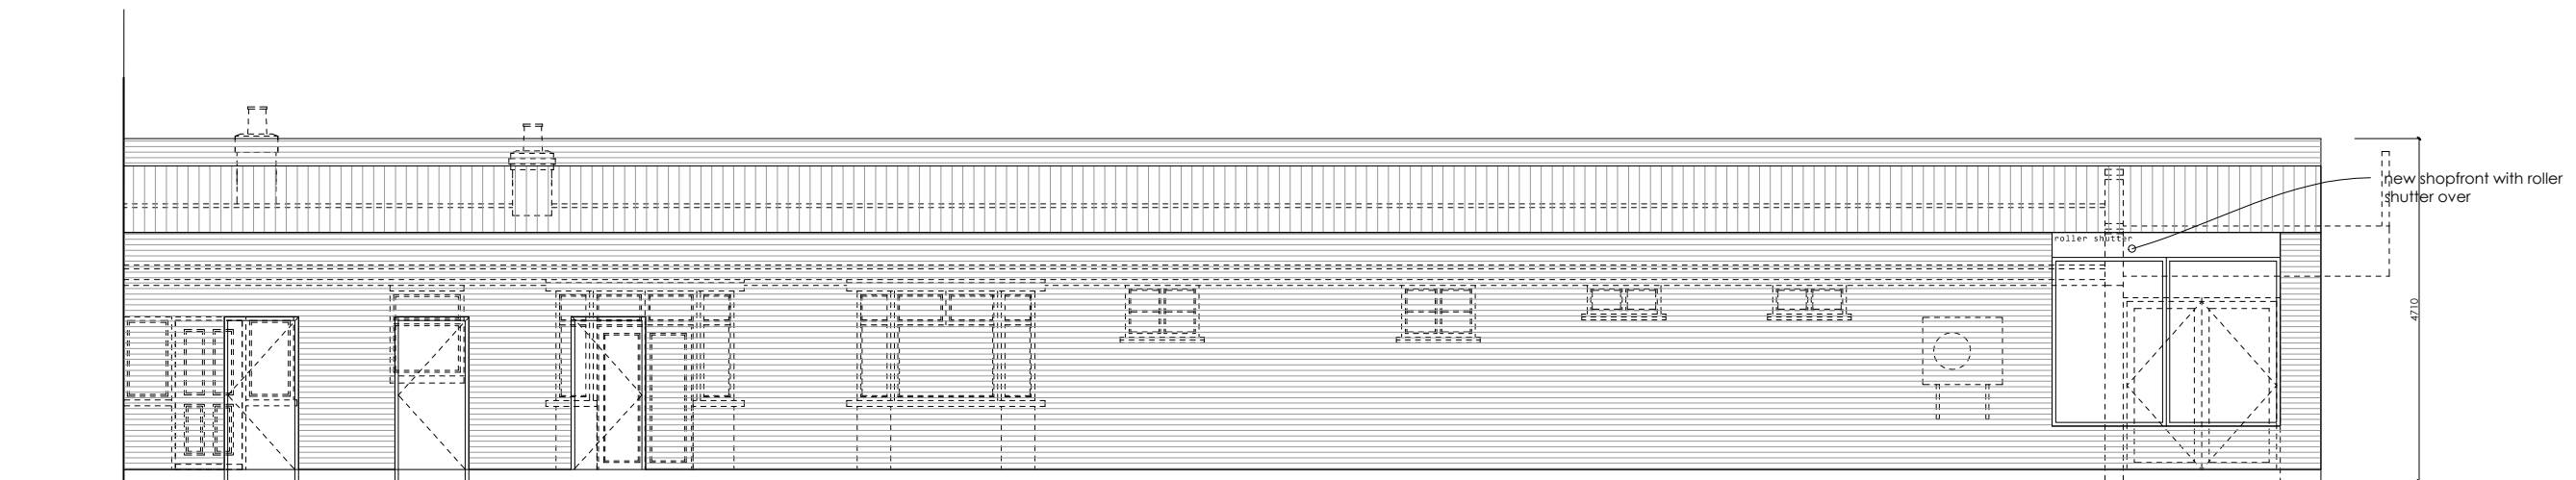


SIDE ELEVATION

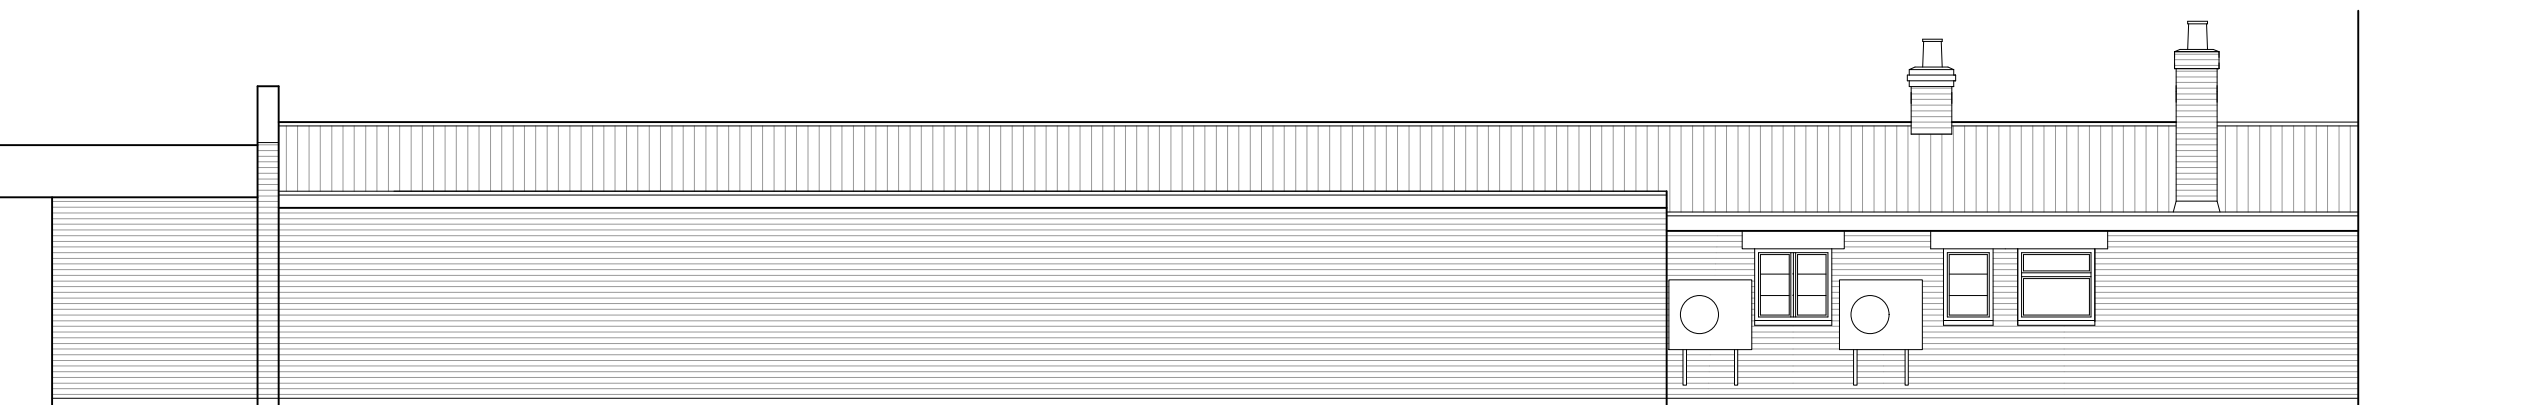

SIDE ELEVATION

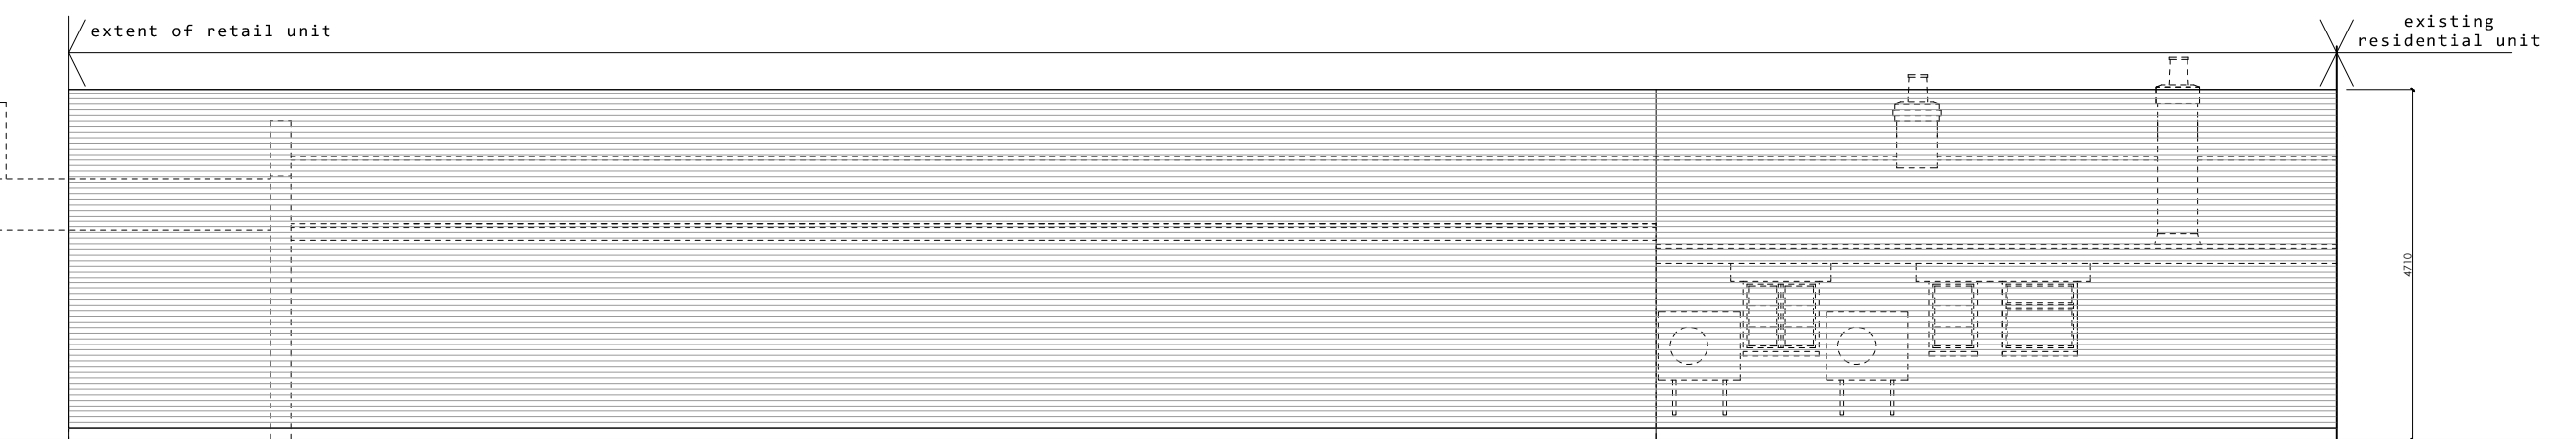

SIDE ELEVATION

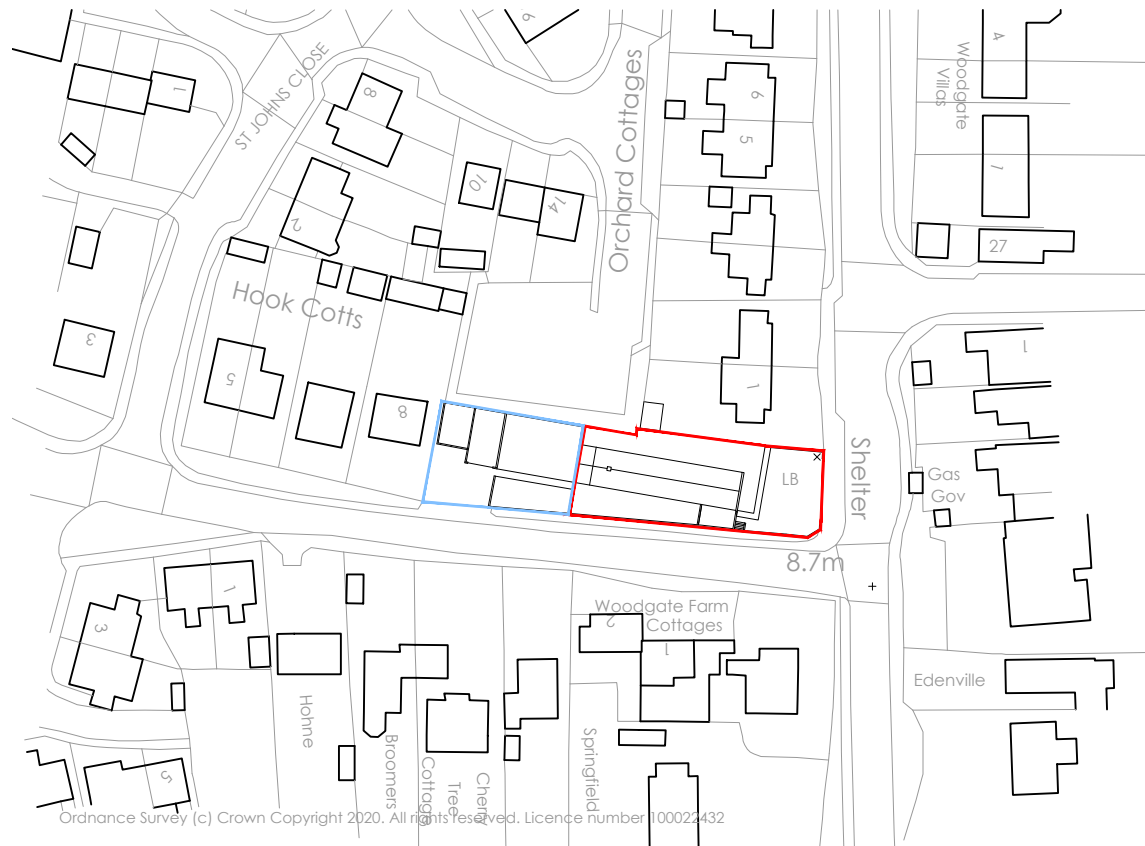


SITE LOCATION PLAN
scale 1:1250



PROPOSED SITE PLAN (NO CHANGE)
scale 1:500

DRAWING ISSUES AND REVISIONS

NO.	DESCRIPTION	DATE
1	Office Locations: 12 Vickers Lane Louth Lincolnshire LN11 9PZ T 01507 611155	
2	Corn Exchange Chambers Queen Street Market Rasen Lincolnshire LN8 3JH T 01673 268398	
3	F 01673 268398	

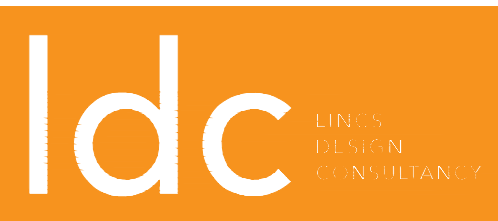

PROJECT | ALTERATIONS TO SHOP WESTERGATE STREET CHICHESTER

DATE | JUNE 2020
TITLE | PROPOSED PLANS

SCALE | AS SHOWN
ORIGINAL SIZE | A1

DRAWING NUMBER | Idc-3050-03 PL

This drawing is the copyright of Idc Design Consultancy and must not be reproduced without written consent. The contractor is responsible for taking and checking all dimensions on site prior to commencement and reporting back to the architect/consultant any discrepancies. All materials specified on this drawing are to be used in strict accordance with manufacturers written instructions and current codes of practice.

All Details and Specification on this drawing and in relation to this specific project should be adhered to. If any deviations occur the contractor / client should inform Idc Design Consultancy immediately as we cannot be held responsible for errors resulting from unclarified detail and specification changes.