




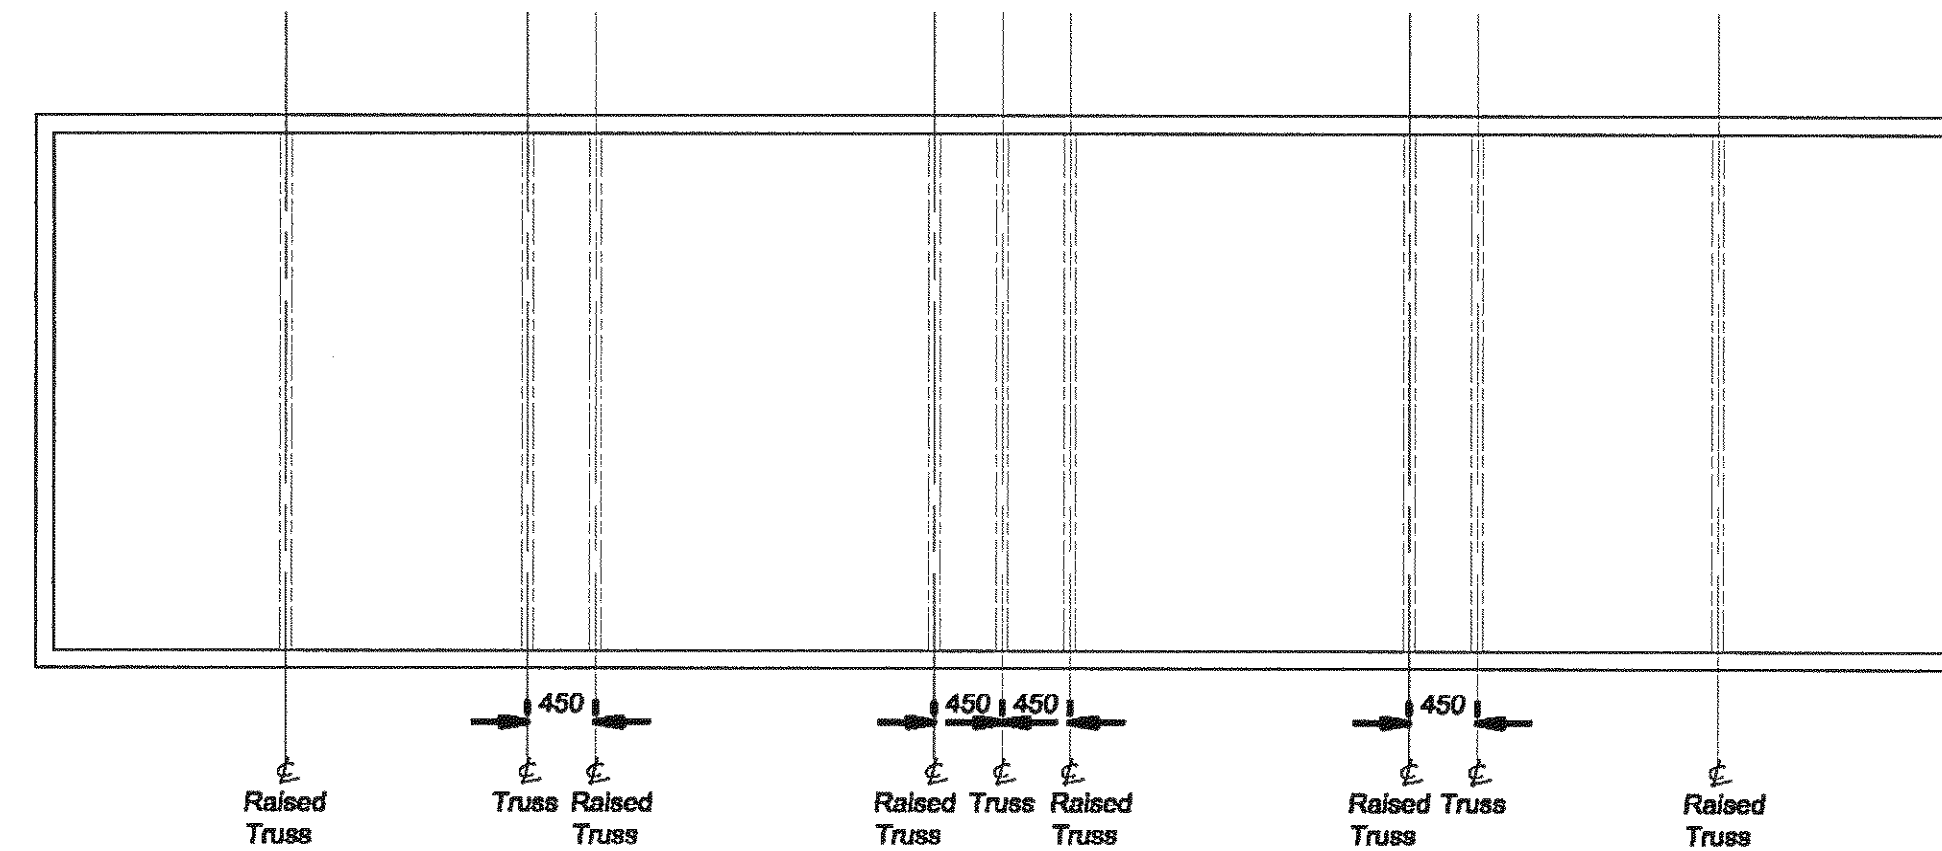

ROOF TRUSS PLAN  
scale 1:50

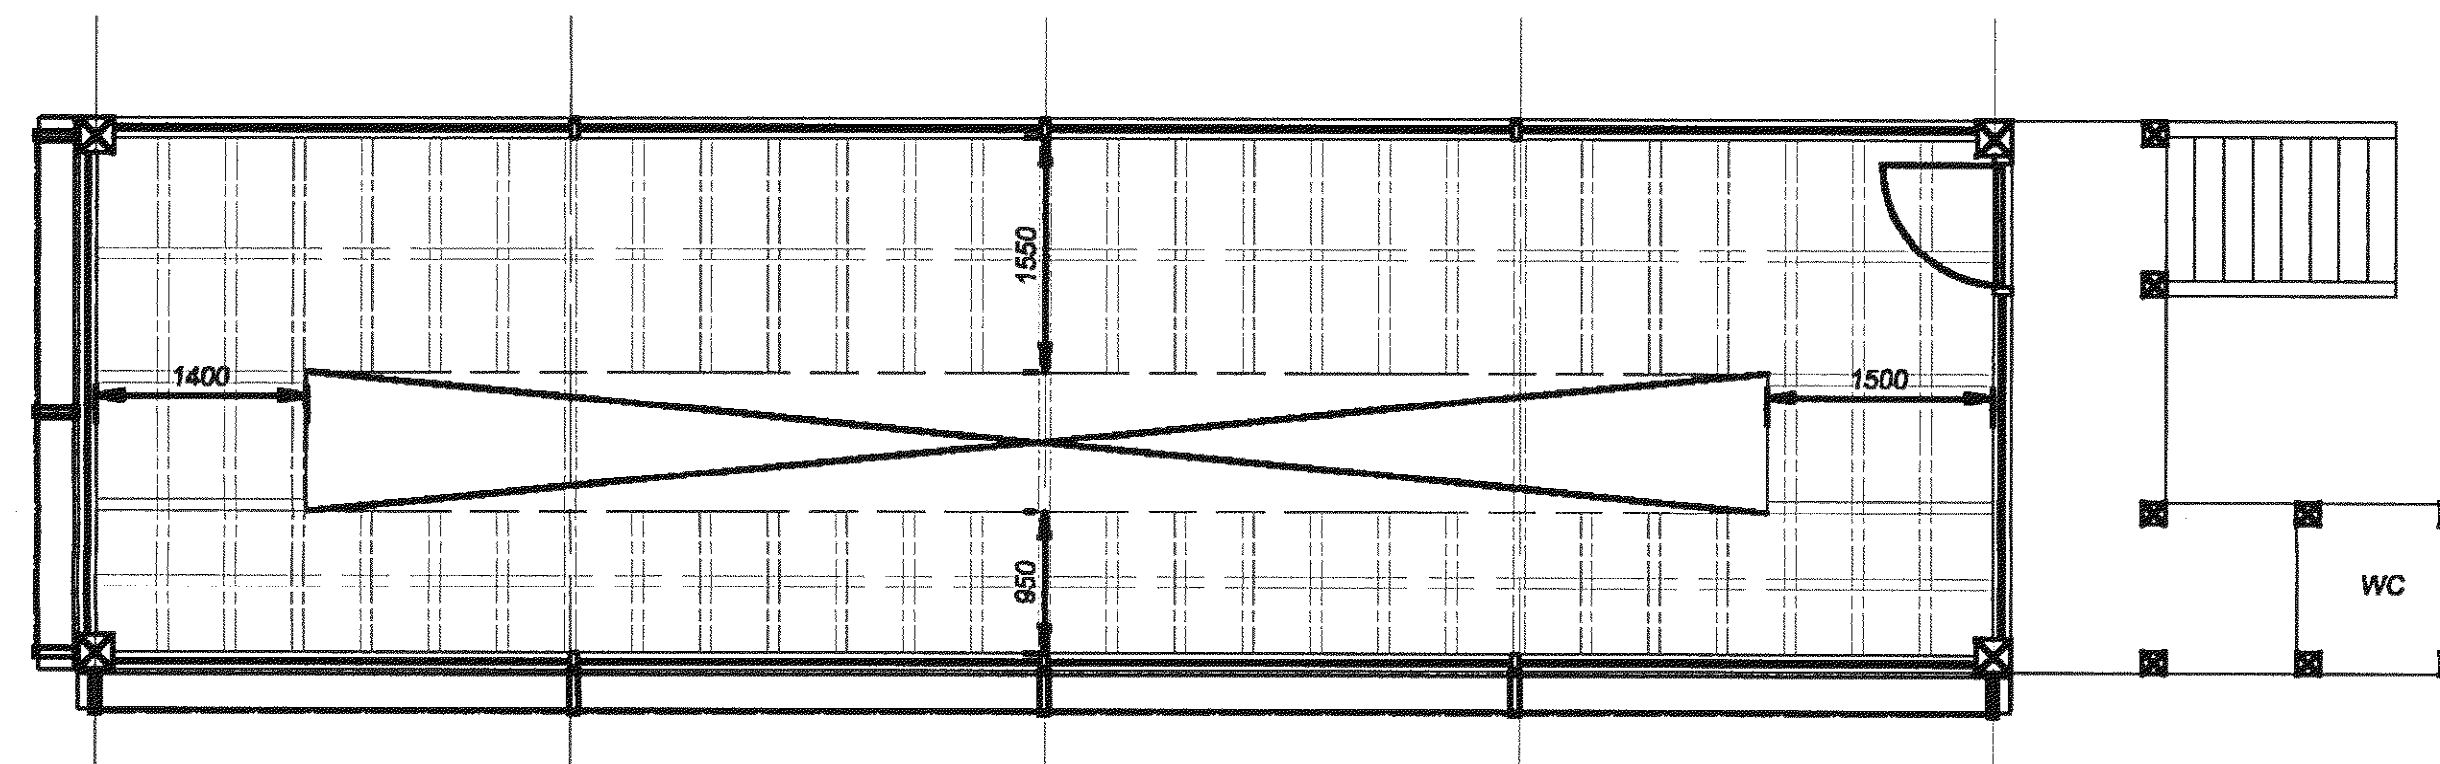

FIRST FLOOR PLAN  
scale 1:50

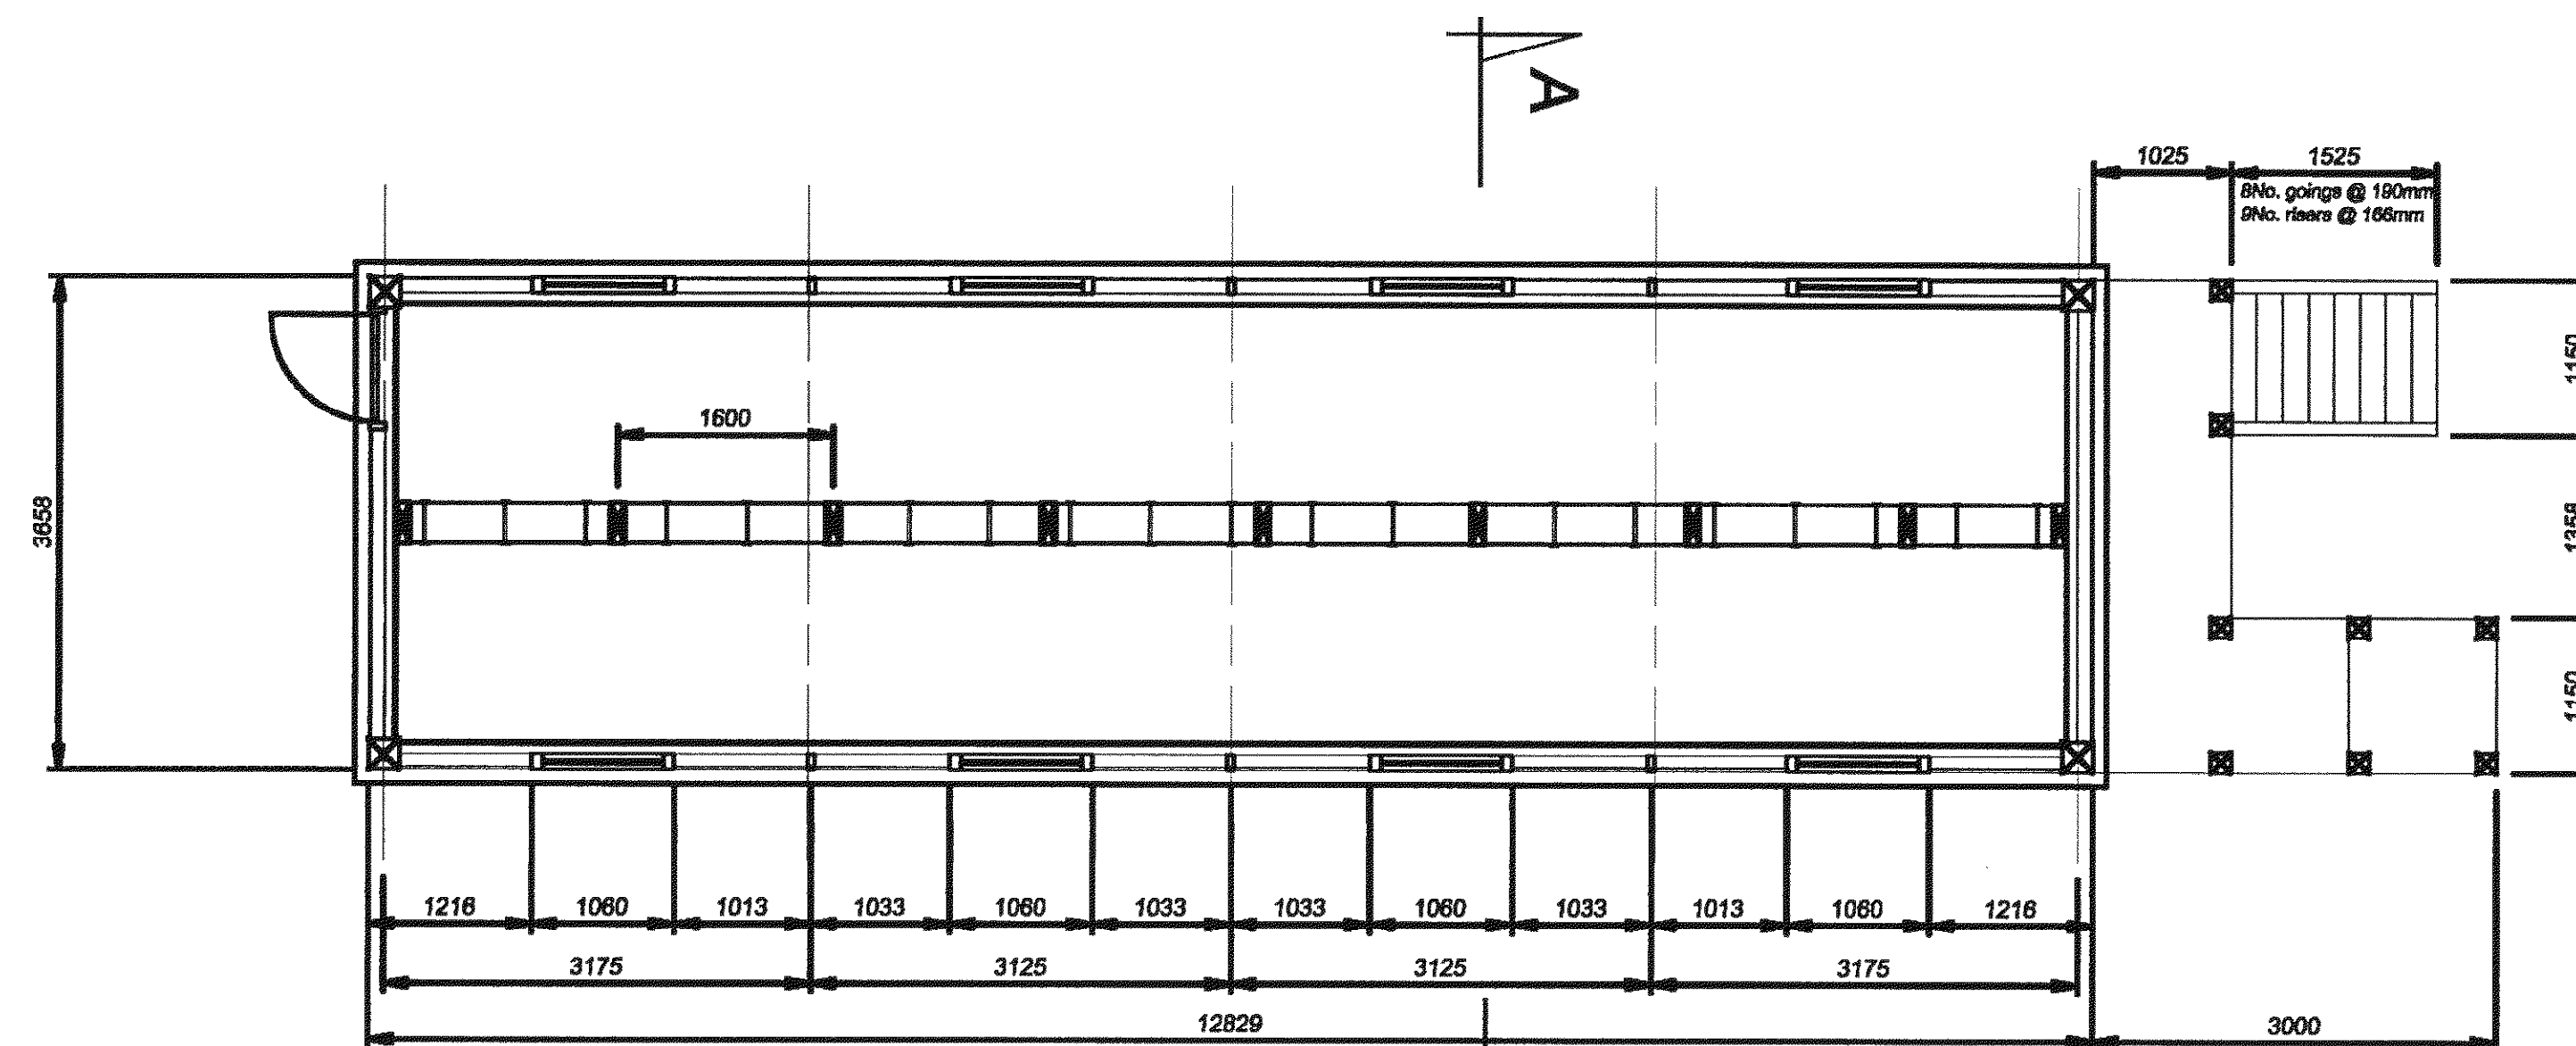

BASEMENT PLAN  
scale 1:50

# NOTES

1. All dimensions are in millimetres unless stated otherwise.
2. Where no symbols are given for dimensions, whole numbers indicate millimetres and decimalised numbers indicate metres.
3. All levels shown on this drawing are in metres relative to Ordnance Datum
4. All Chainages shown on this drawing are metric in kilometres & metres to tie in with Permanent Way model.
5. All works detailed on this drawing shall be carried out in accordance with all relevant Form A, B & C requirements and all Method statements relating to these works.
6. All works to be carried out in accordance with Network Rail model clauses for Civil Engineering Works.

|                       |    |    |    |
|-----------------------|----|----|----|
| ARUN DISTRICT COUNCIL |    |    |    |
| No.                   | 12 | 54 | 09 |
| Received              |    |    |    |

| P02                | Issued Preliminary | OT   | MRC        | 13 Jan 2009            |
|--------------------|--------------------|---|------------|------------------------|
| P01                | Issued Preliminary | OT   | MRC        | 04 Dec 2008            |
| Rev                | Description        | By   | Reviewed   | Date                   |
| Status PRELIMINARY |                    |   |            |                        |
| BCS Design Ltd     |                    | Milligans Ginnel<br>19 Weetgate<br>TADCASTER<br>N Yorks LS24 9JB<br>Tel/fax: 01937 830666<br>info@bcdesign.co.uk |            |                        |
| Client             |                    | BCM RAIL   |            |                        |
| Project            |                    | BARNHAM SIGNAL BOX<br>REMOVAL                                                                                    |            |                        |
| Title              |                    | EXISTING PLAN   |            |                        |
| Scale              | AS SHOWN           | Sheet   | A1         | CAD ref: C626-0101-P02 |
| Drawn              | OT                 | Drawing Review                                                                                                   | MRC        | Design Review SO       |
| Date               | 24/10/2008         | Date   | 30/11/2008 | Date 30/11/2008        |
| Drawing Number     | C626-0101          |   |            | Issue P02              |