




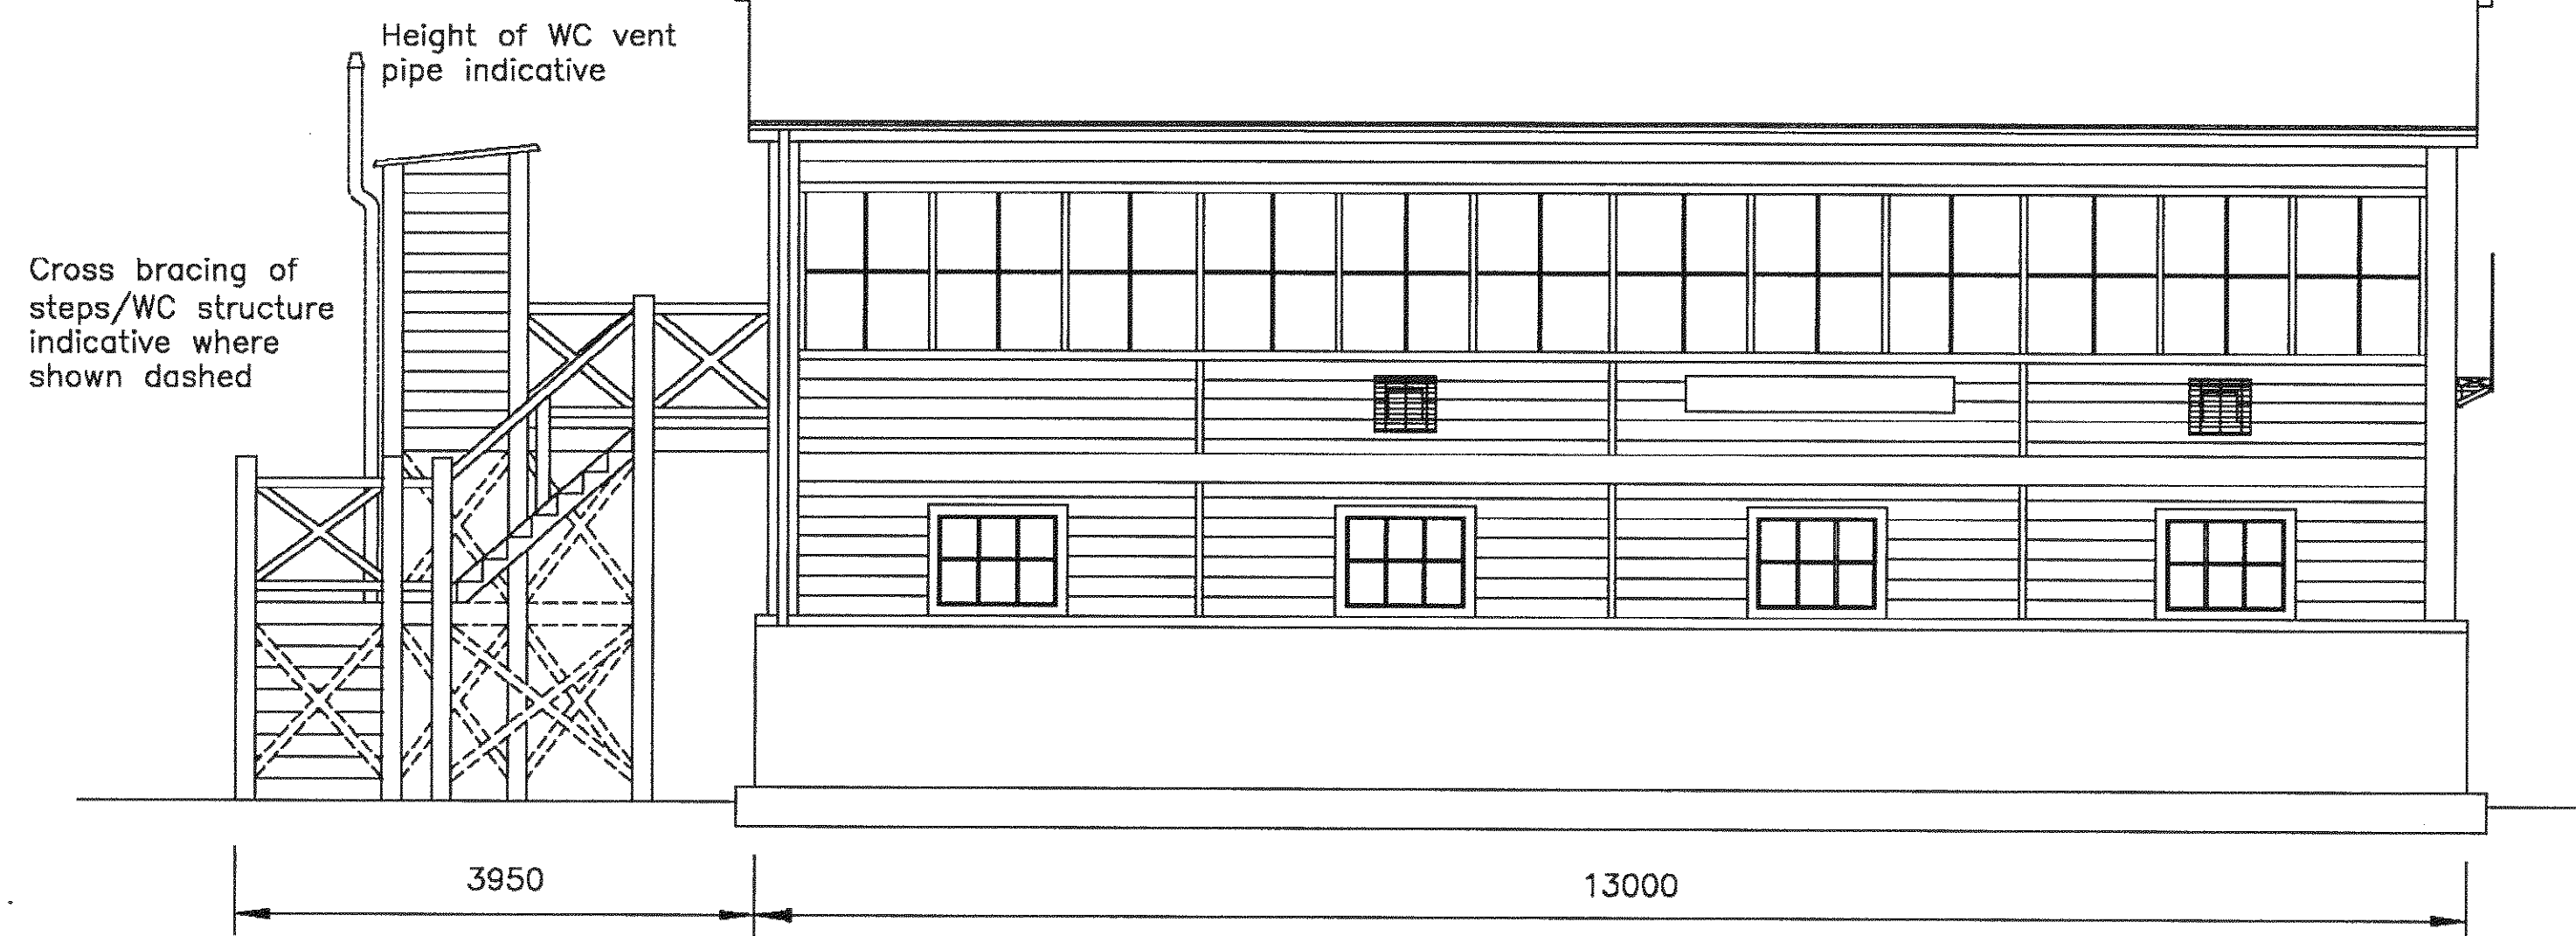


SIDE ELEVATION 1:50

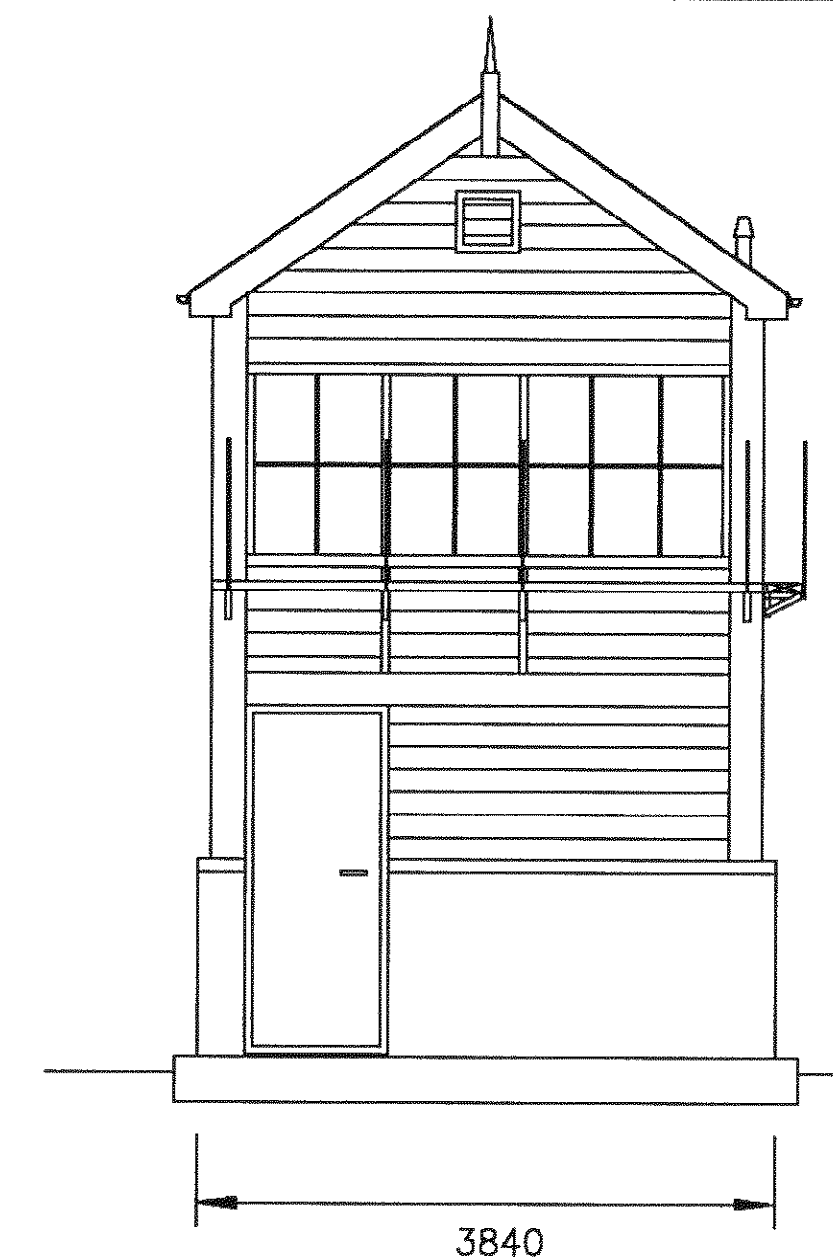


END ELEVATION 1:50

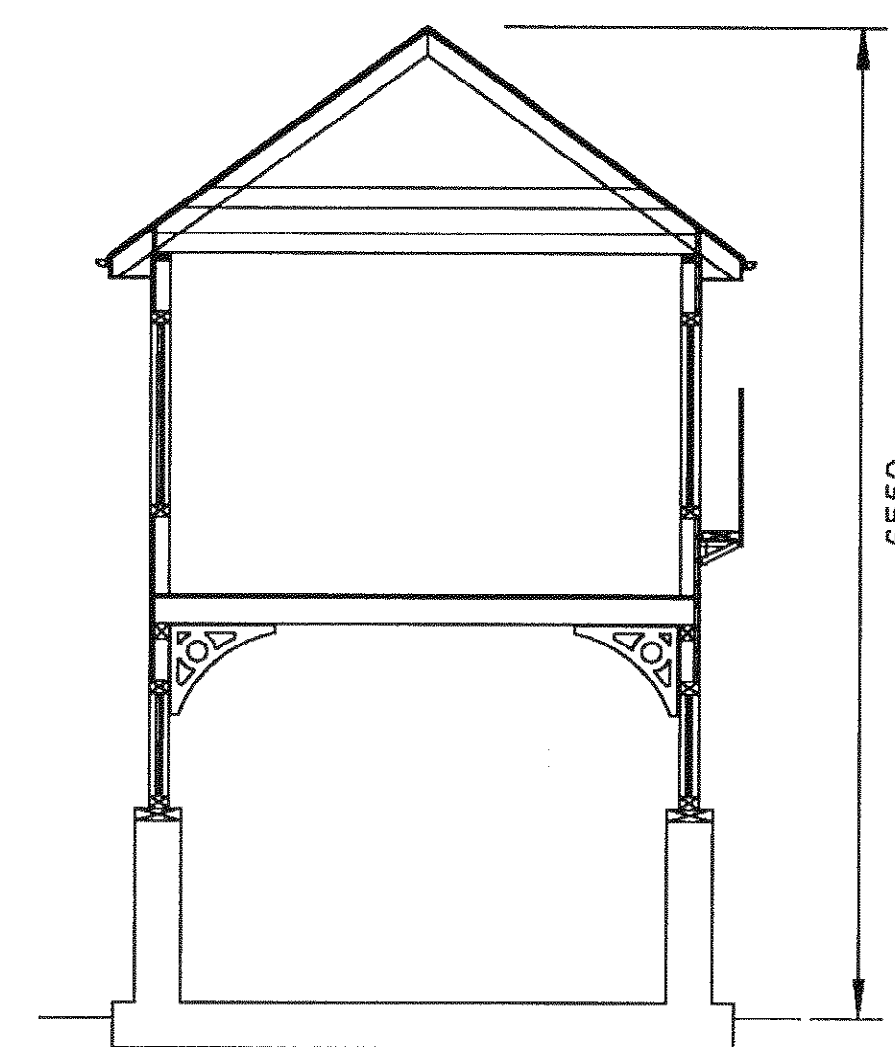


SECTION 1:50

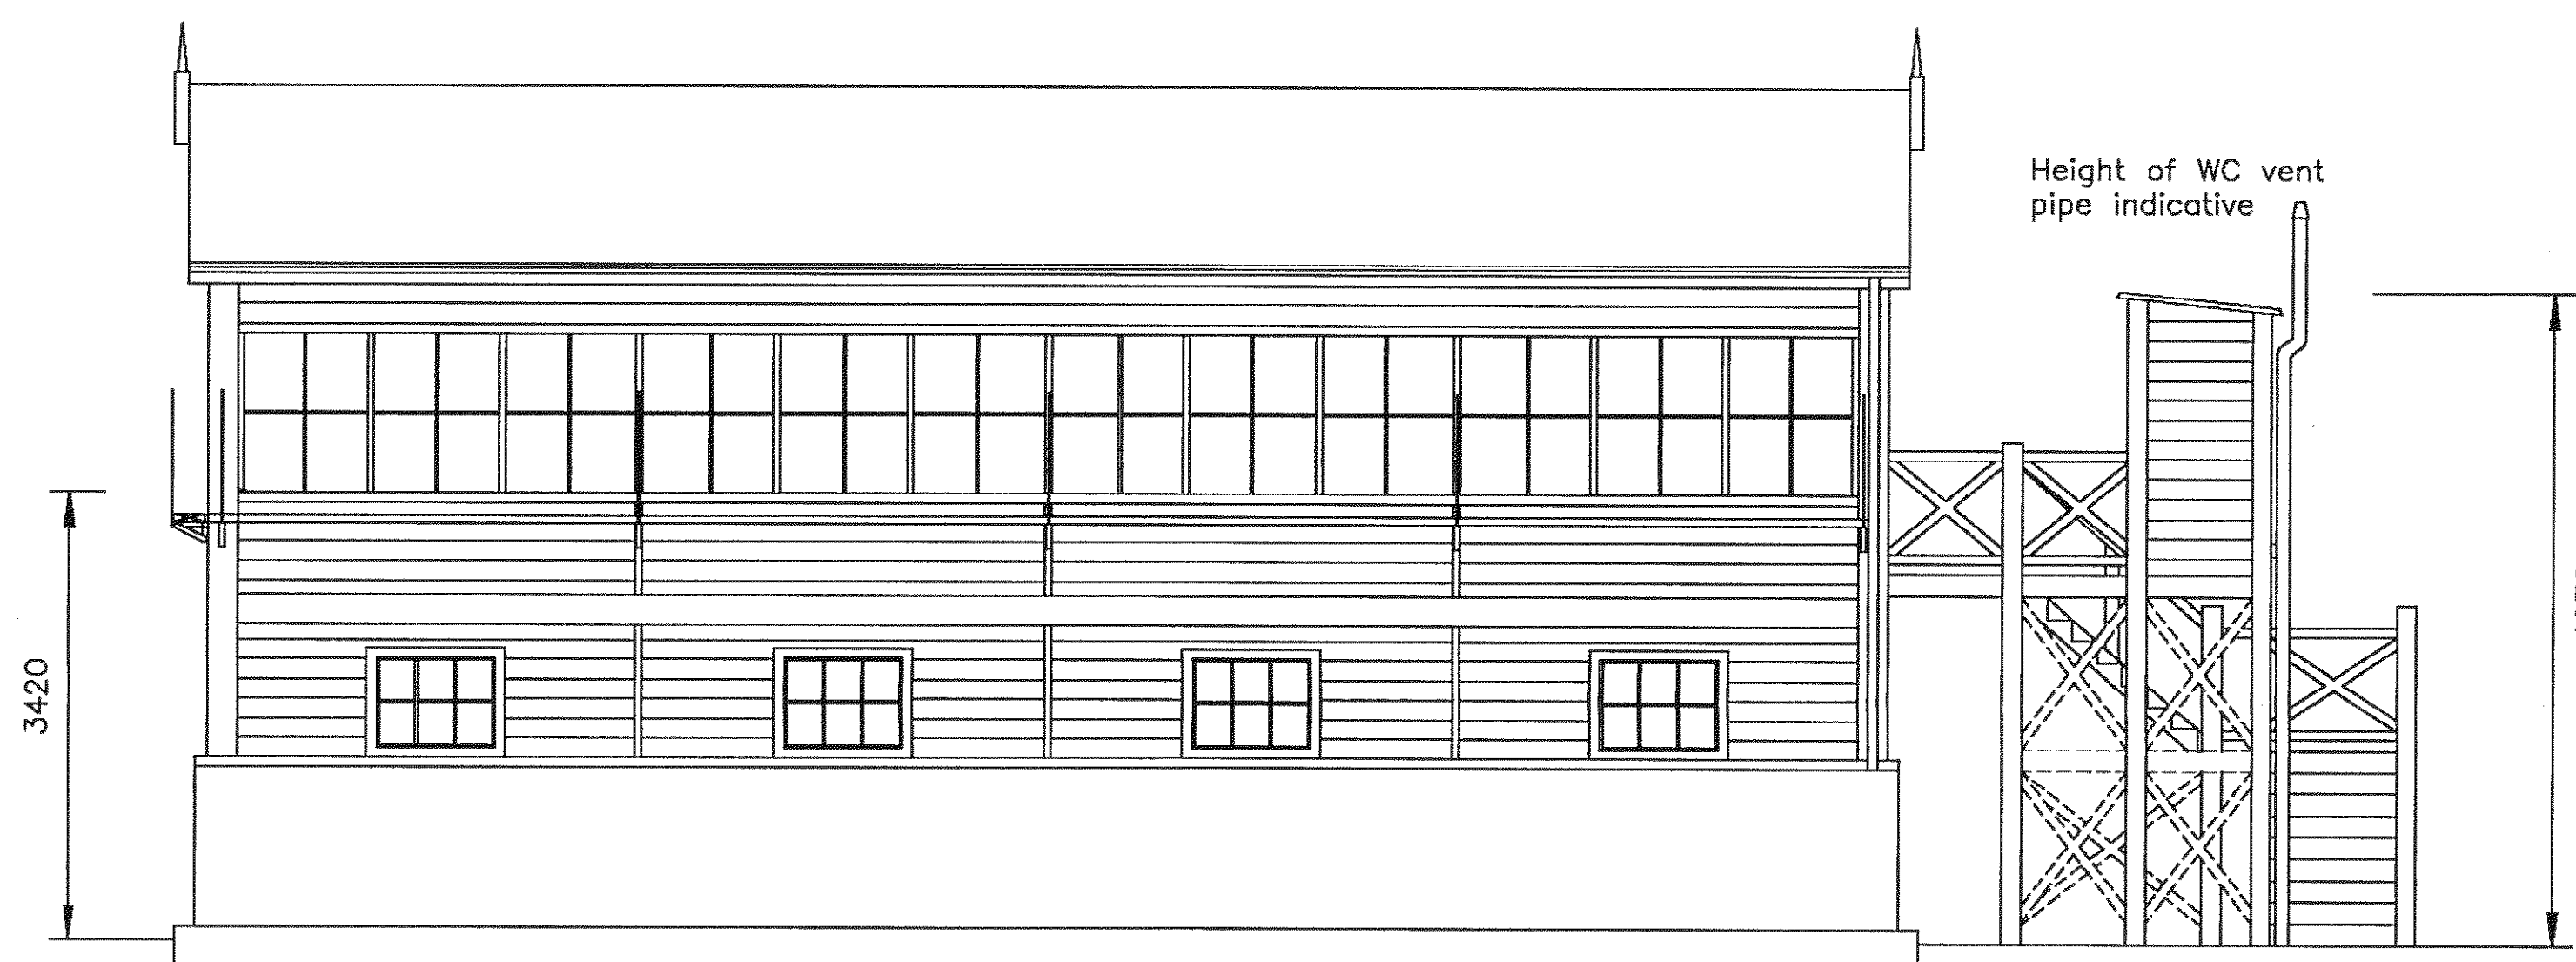


SIDE ELEVATION 1:50

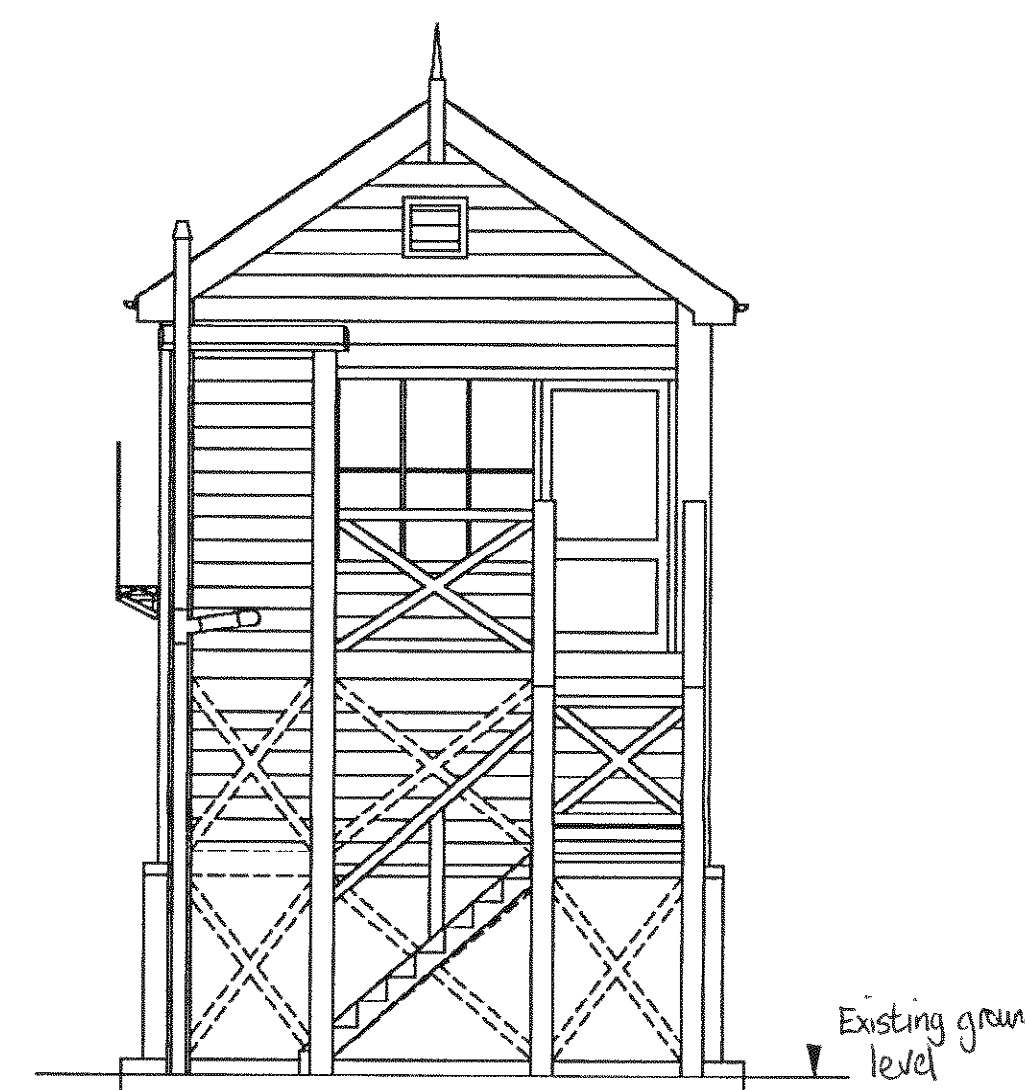


END ELEVATION 1:50

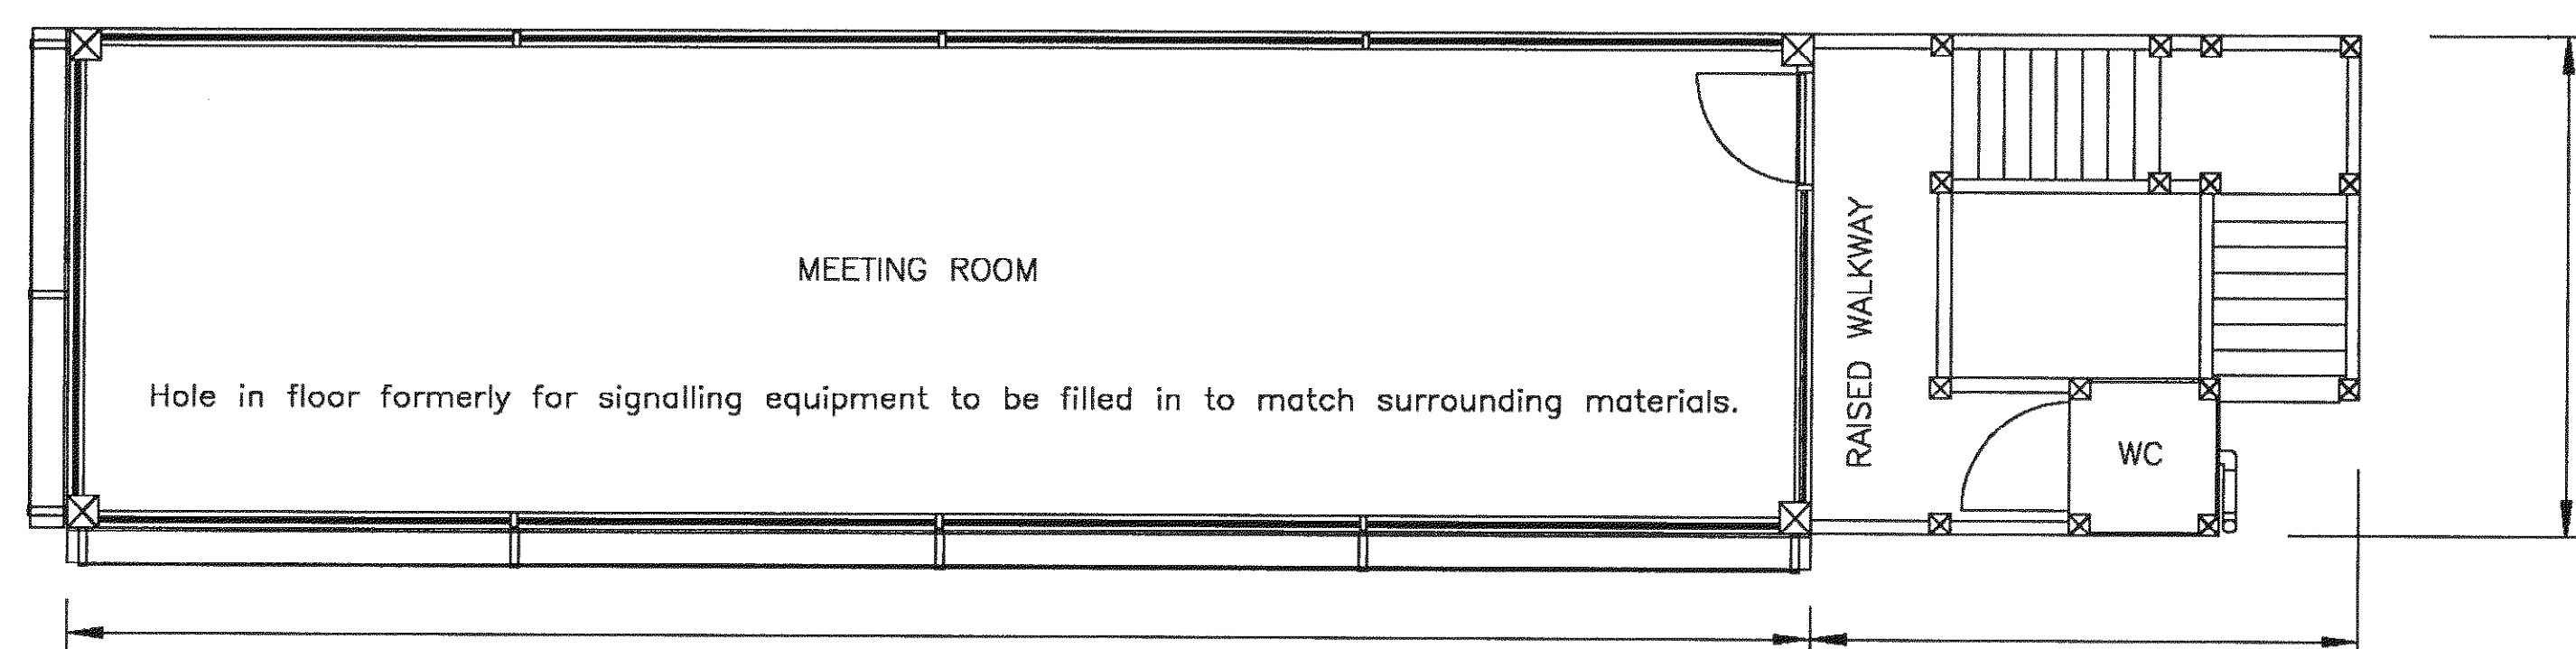

FIRST FLOOR PLAN 1:50

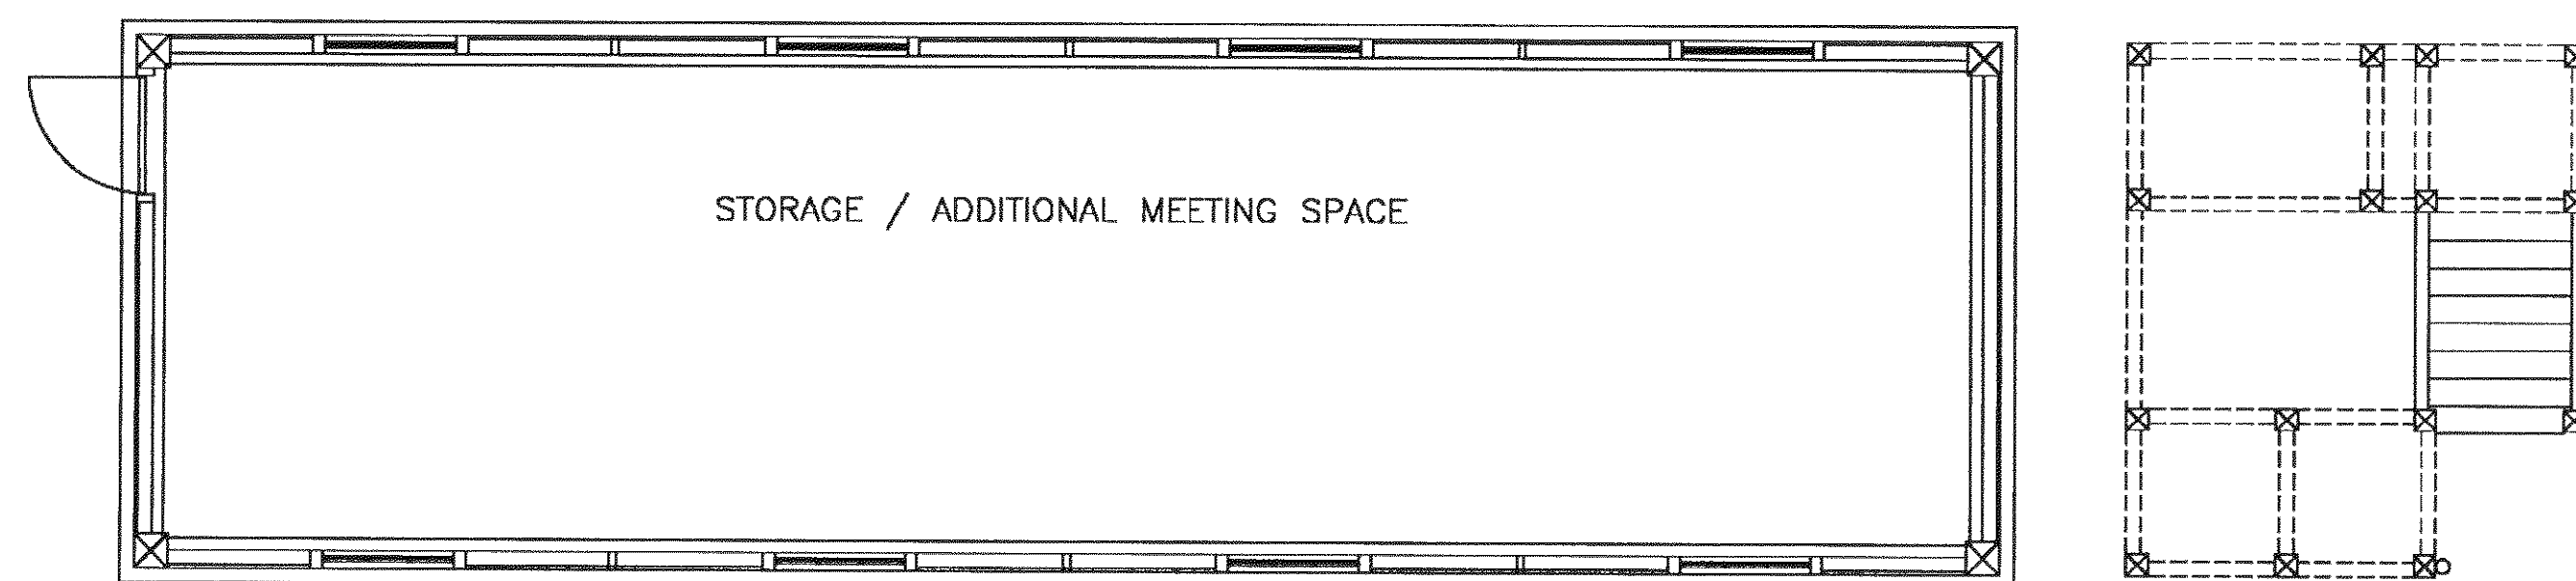

GROUND FLOOR PLAN 1:50

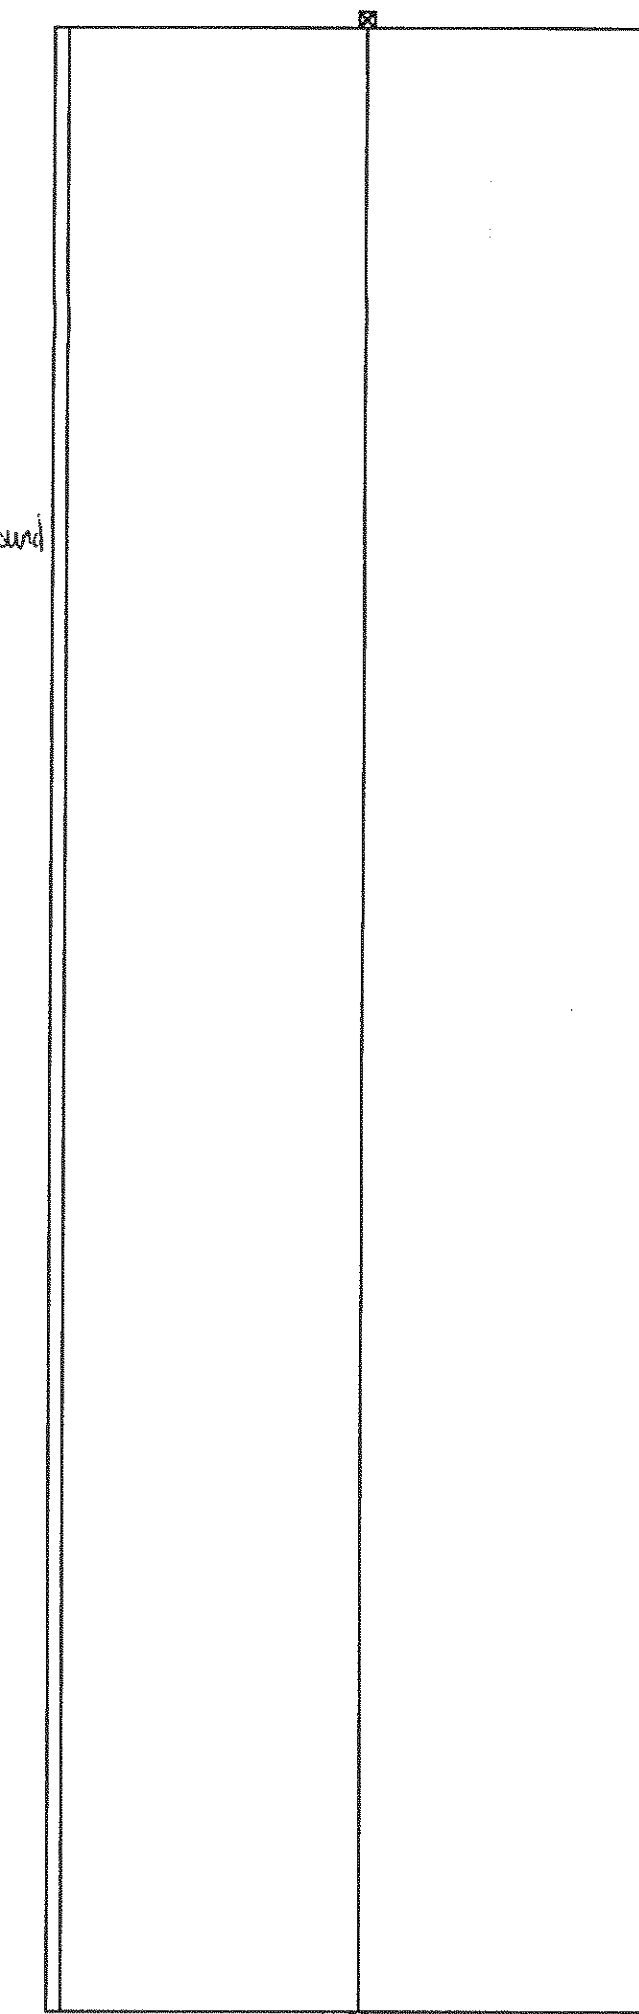

ROOF PLAN 1:50

NOTES

1. All dimensions in mm

ARUN DISTRICT COUNCIL			
No.	AL	SL	RS
Received			

Rev	Revision details	Chkd	Appd	Date
Drawn:	DL	✓		For comment
Chkd:				For tender
Appd:				For construction
Date:	May 09			As constructed
File ref:	I:\Projects & Partnership Working\2009 Barnham Signal Box Relocation			
IWP Ref:	N/A			

SBSBC Save Barnham Signal Box Campaign

Project Name
**Re-Use of Barnham Signal Box as
Model Railway Club Meeting Place**
Aldingbourne Recreation Grounds

Drawing Title
**Proposed Layout
Plans, Elevations and Sections**

Original Drawing Size :	A1
Scale : As Shown	Dimensions : mm

Drawing No	Rev
SBSBC/2	