




1. All dimensions are in millimetres unless stated otherwise.
2. Where no symbols are given for dimensions, whole numbers indicate millimetres and decimalised numbers indicate metres.
3. All levels shown on this drawing are in metres relative to Ordnance Datum.
4. All Chatterboxes shown on this drawing are metric in kilometres & metres to tie in with Permanent Way model.
5. All works detailed on this drawing shall be carried out in accordance with all relevant Parts A, B & C requirements and all Method statements relating to these works.
6. All works to be carried out in accordance with Network Rail Model clauses for Civil Engineering Works.

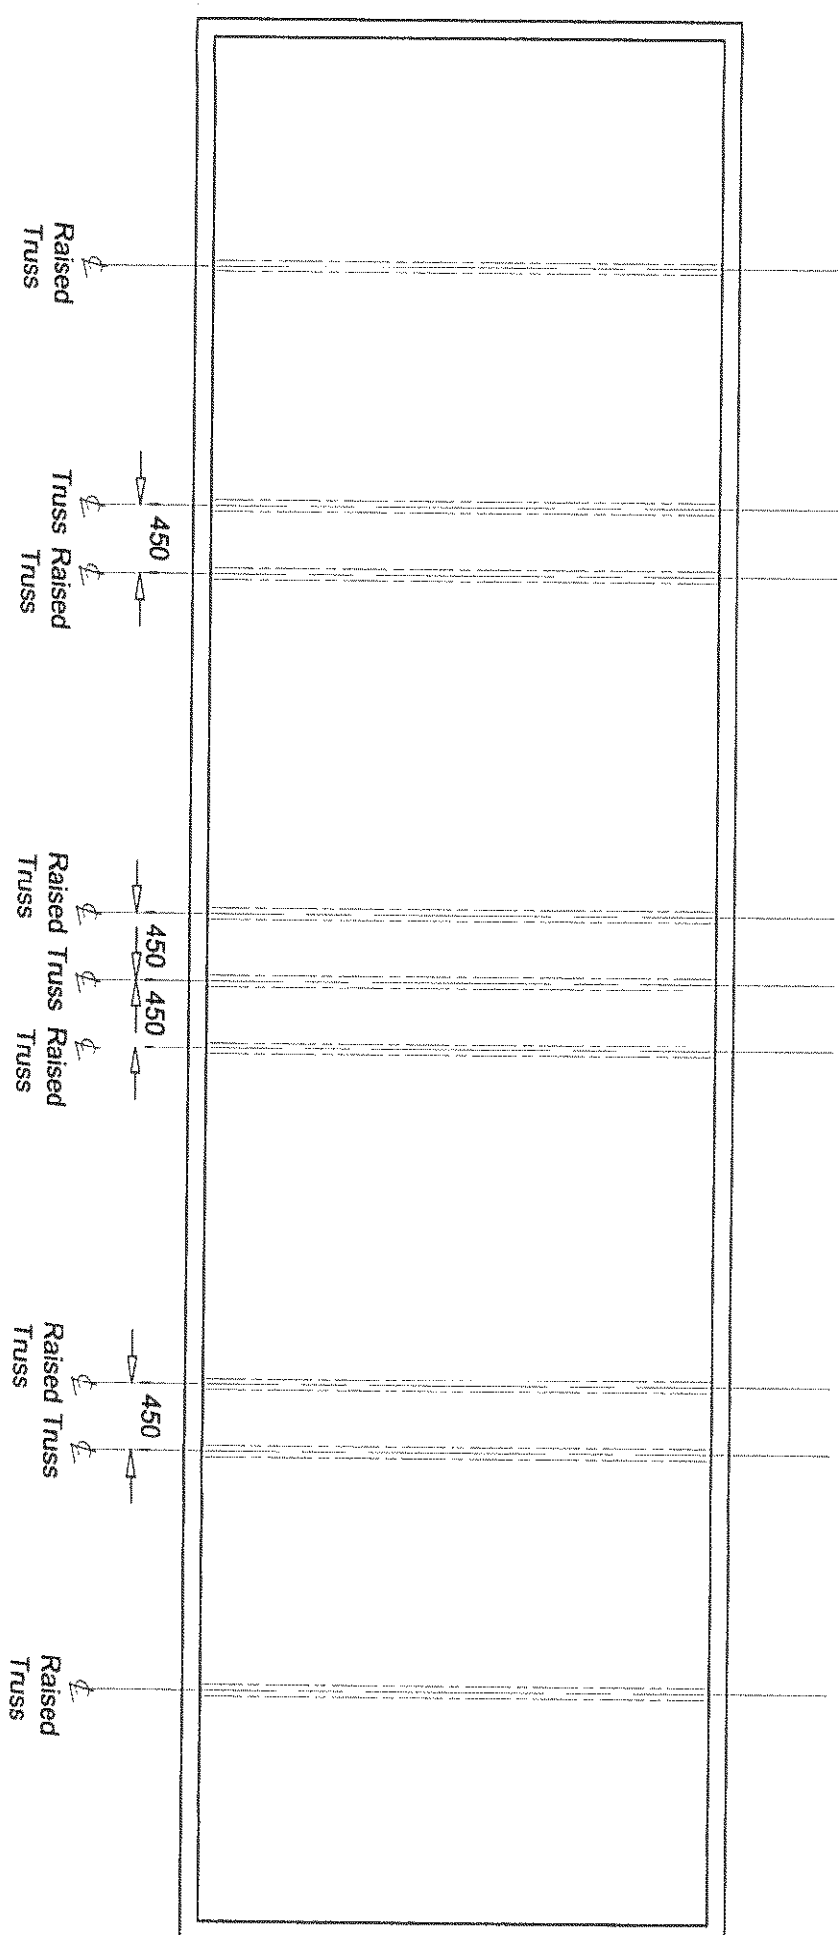

ROOF TRUSS PLAN
scale 1:50

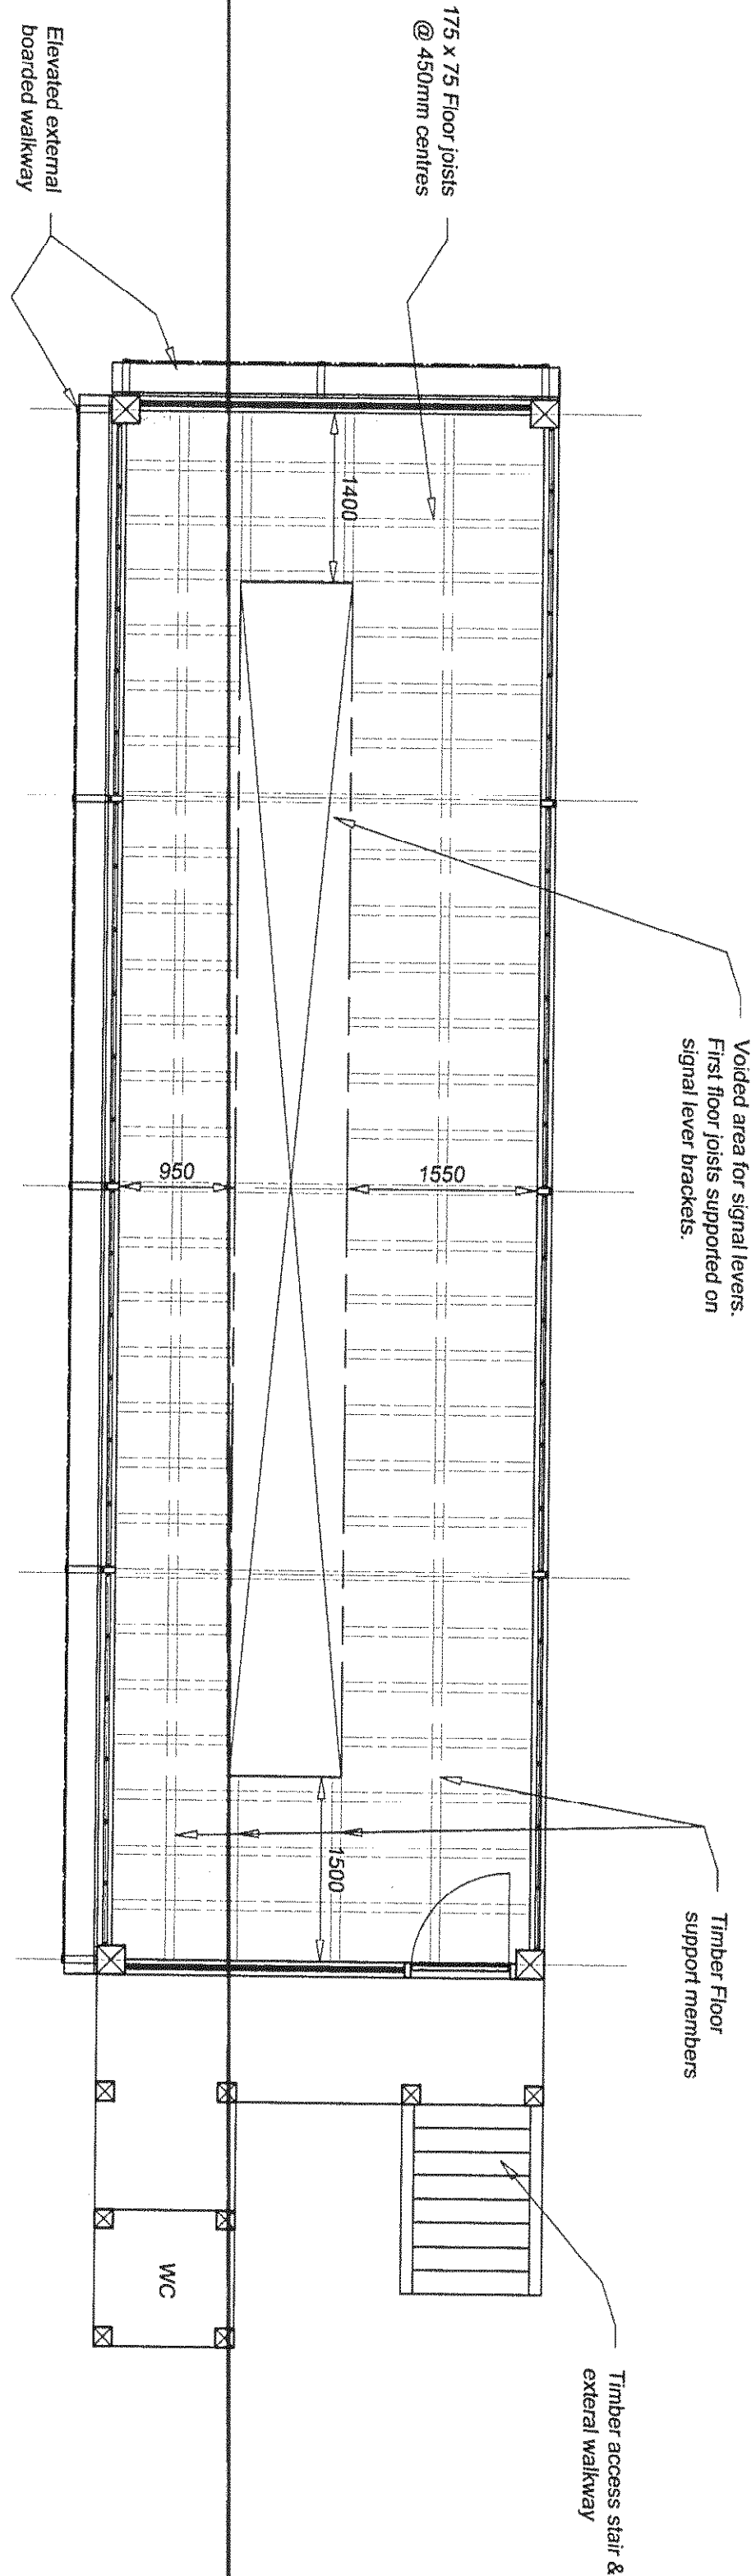

FIRST FLOOR PLAN
scale 1:50

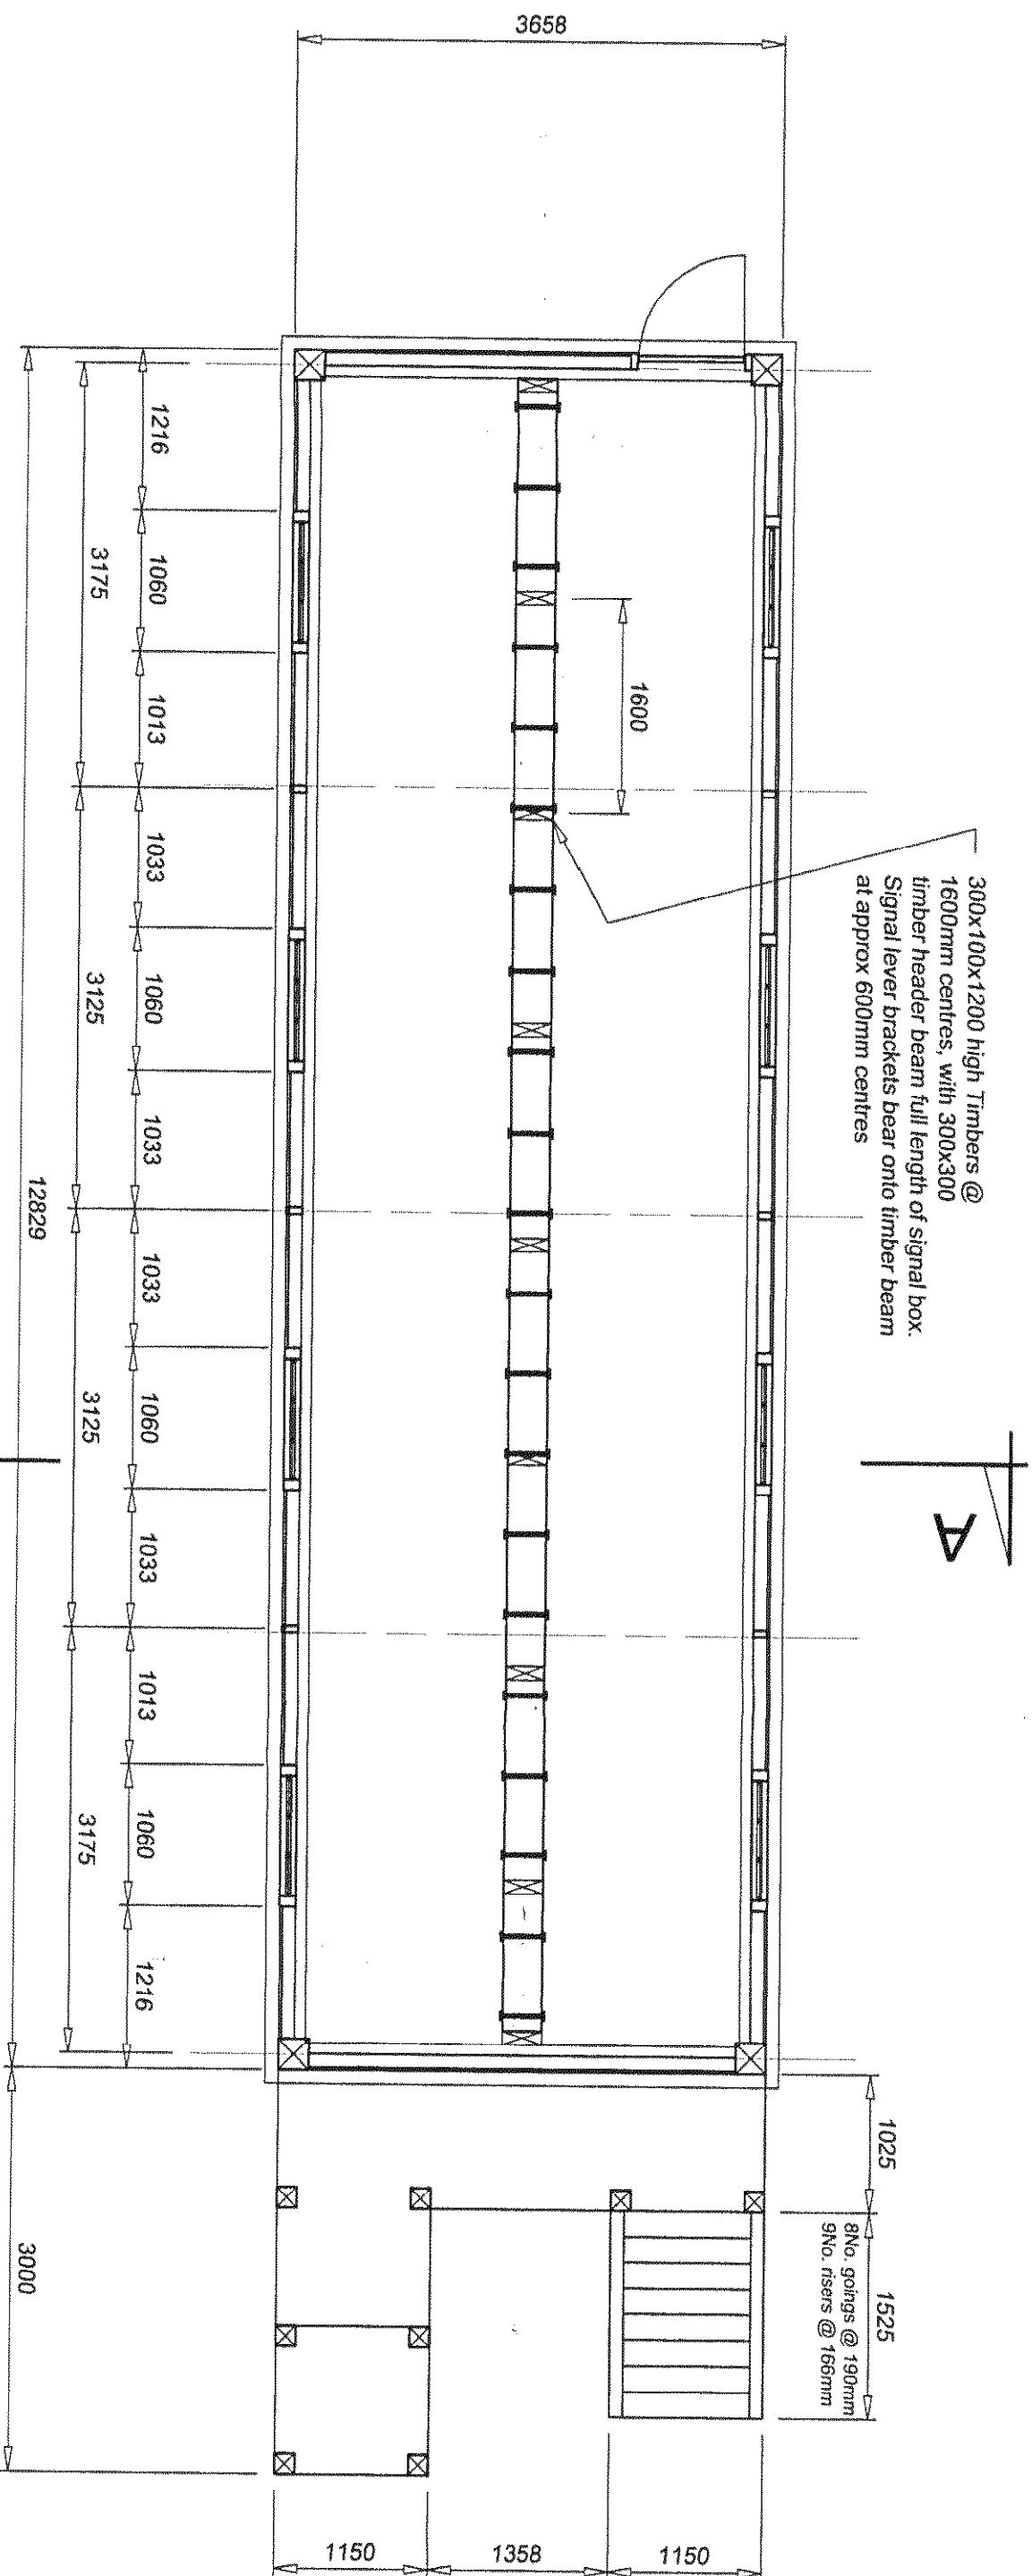

BASEMENT PLAN
scale 1:50

Rev	Description	By	Reviewed	Date
P02	Issued Preliminary	OT	MRC	13 Jun 2009
P01	Issued Preliminary	OT	M/C	04 Dec 2009

PRELIMINARY

BCS Design Ltd

Building, Civil & Structural Engineering Consultant

N Yorks LS24 9JB
Tel/fax: 01937 830666
info@bcsdesign.co.uk

BCM RAIL

BARNHAM SIGNAL BOX REMOVAL

EXISTING PLAN

Scale	AS SHOWN		Sheet	A1	CDD ref.	CG26-0101-P02
Drawing	OT	OT	Drawing	MRC	Revision	SO
Date	24/10/2008		Date	30/11/2008		

Original
Number

C626-0101

Issue

P02

RECEIVED		DATE	
13-7-9		MAY 54	