


- NOTES
- All dimensions are in millimetres unless stated otherwise.
 - Where no symbols are given for dimensions, whole numbers indicate millimetres and decimalised numbers indicate metres.
 - All levels shown on this drawing are in metres relative to Ordnance Datum.
 - All Challenges shown on this drawing are metric in kilometres & metres to tie in with Permanent Way model.
 - All works detailed on this drawing shall be carried out in accordance with all relevant parts A, B & C requirements and all Method statements relating to these works.
 - All works to be carried out in accordance with Network Rail model clauses for Civil Engineering Works.

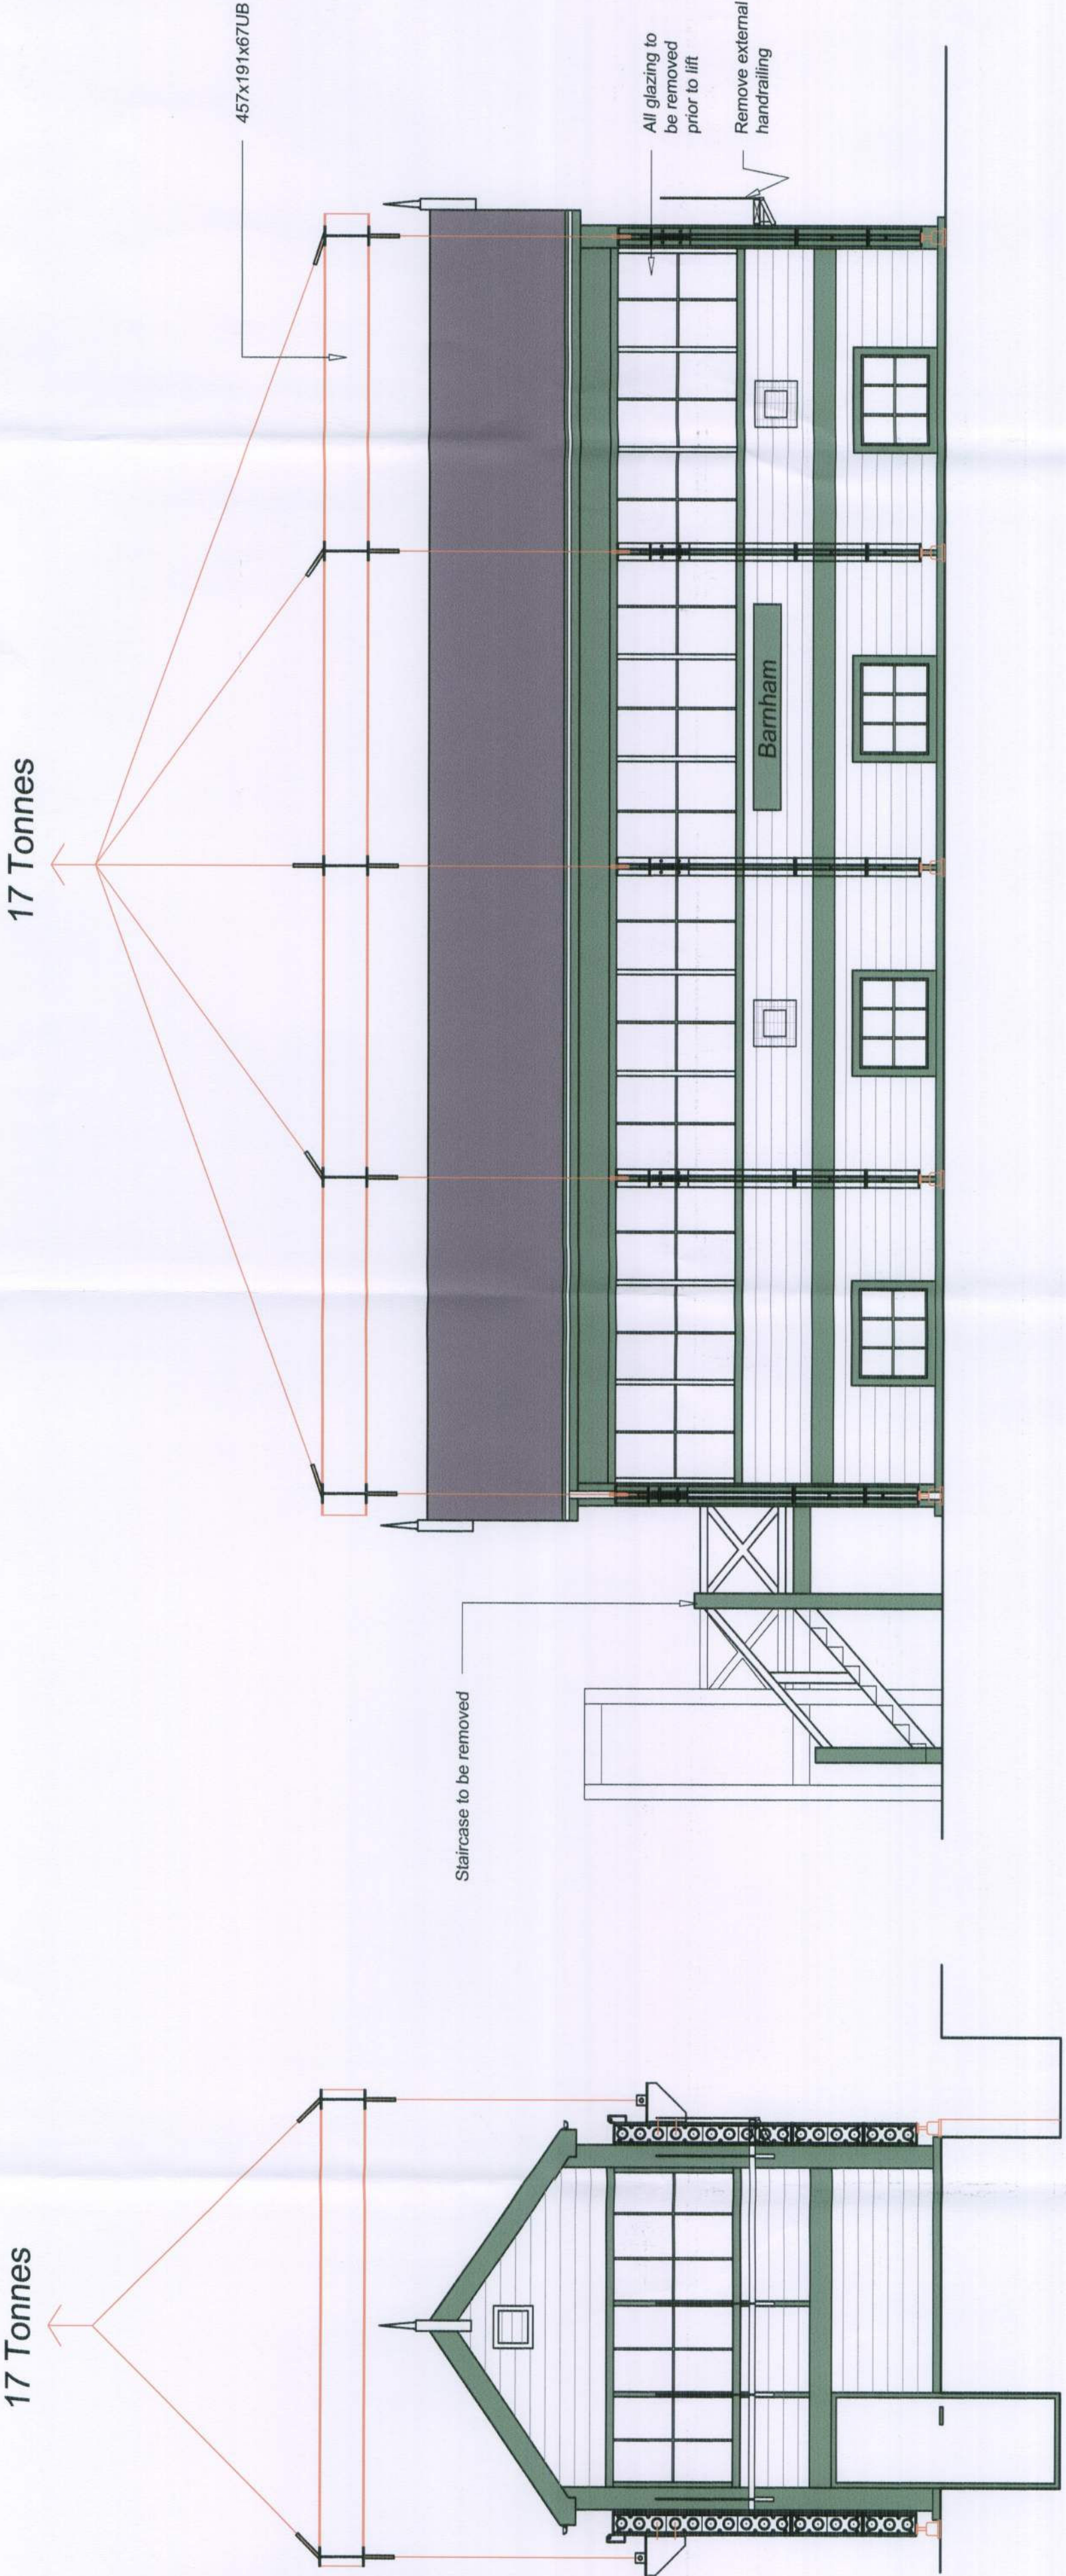


WEST ELEVATION
scale 1:50

17 Tonnes

NORTH ELEVATION
scale 1:50

17 Tonnes

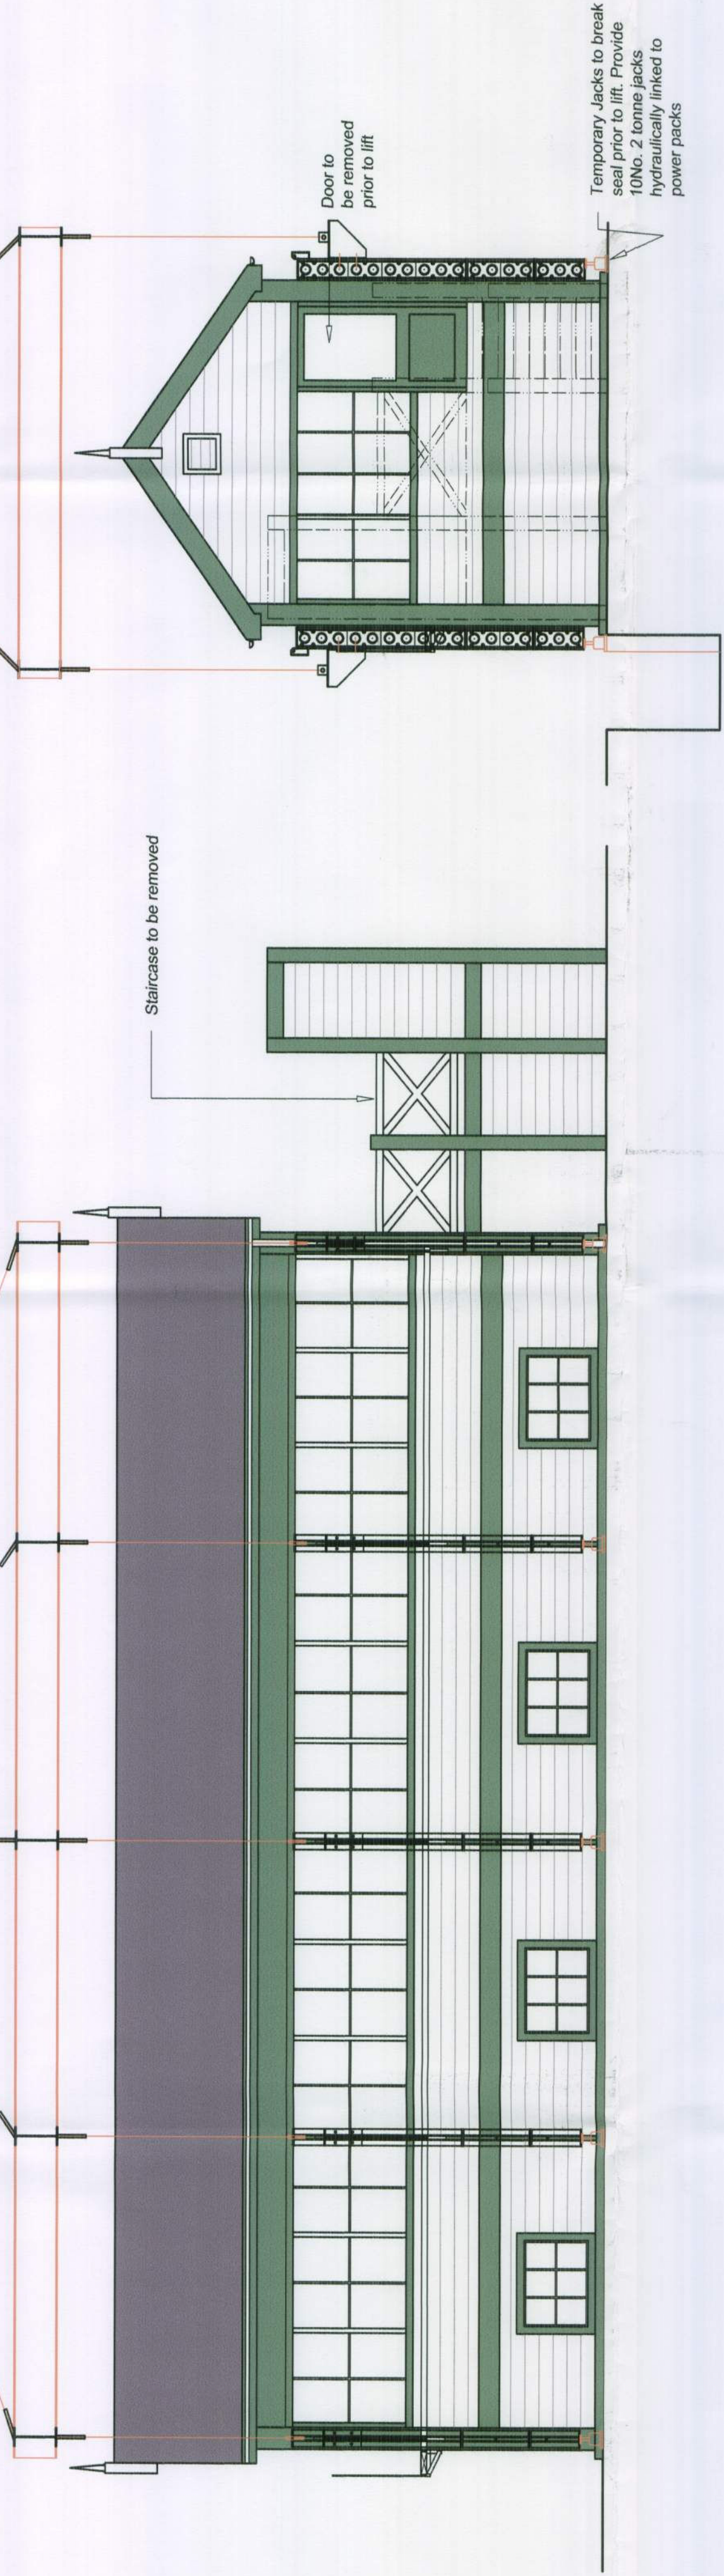

SOUTH ELEVATION
scale 1:50

EAST ELEVATION
scale 1:50

P02	Issued Preliminary	OT	MRC	13 Jan 2009
P01	Issued Preliminary	OT	MRC	04 Dec 2008
Rev	Description	By	Reviewed	Date
Shade				

PRELIMINARY

BCS Design Ltd
Building, Civil & Structural Engineering Consultant
Milligans Ginnel
19 Westgate
TADCASTER
N YORKS LS24 9JB
Tel: 01937 543300
info@bcdesign.co.uk

Client: BCM RAIL

Project: BARNHAM SIGNAL BOX
REMOVAL

Title: EXISTING ELEVATIONS
TEMPORARY WORKS

Scale	AS SHOWN	Sheet Size	A1	CAD ref	C626-0101-P02
Drawn	OT	Drawing Review	MRC	Design Review	SO
Date	24/10/2008	Date	30/11/2008	Date	30/11/2008
Drawing Number	C626-0106	Issue			P02

PRELIMINARY ONLY
TEMPORARY WORKS
SUBJECT TO DESIGN