

NOTES

- 1. All dimensions are in millimetres unless stated otherwise.
- 2. Where no symbols are given for dimensions, whole numbers indicate millimetres and decimalised numbers indicate metres.
- 3. All levels shown on this drawing are in metres relative to Ordnance Datum
- 4. All Chainages shown on this drawing are metric in kilometres & metres to fit in with Permanent Way model.
- 5. All works detailed on this drawing shall be carried out in accordance with all relevant Form A, B & C requirements and all Method statements relating to these works.
- 6. All works to be carried out in accordance with Network Rail model clauses for Civil Engineering Works.

ARUN DISTRICT COUNCIL

No.


AL540W

18

COMPLETION


13-7-9

Received

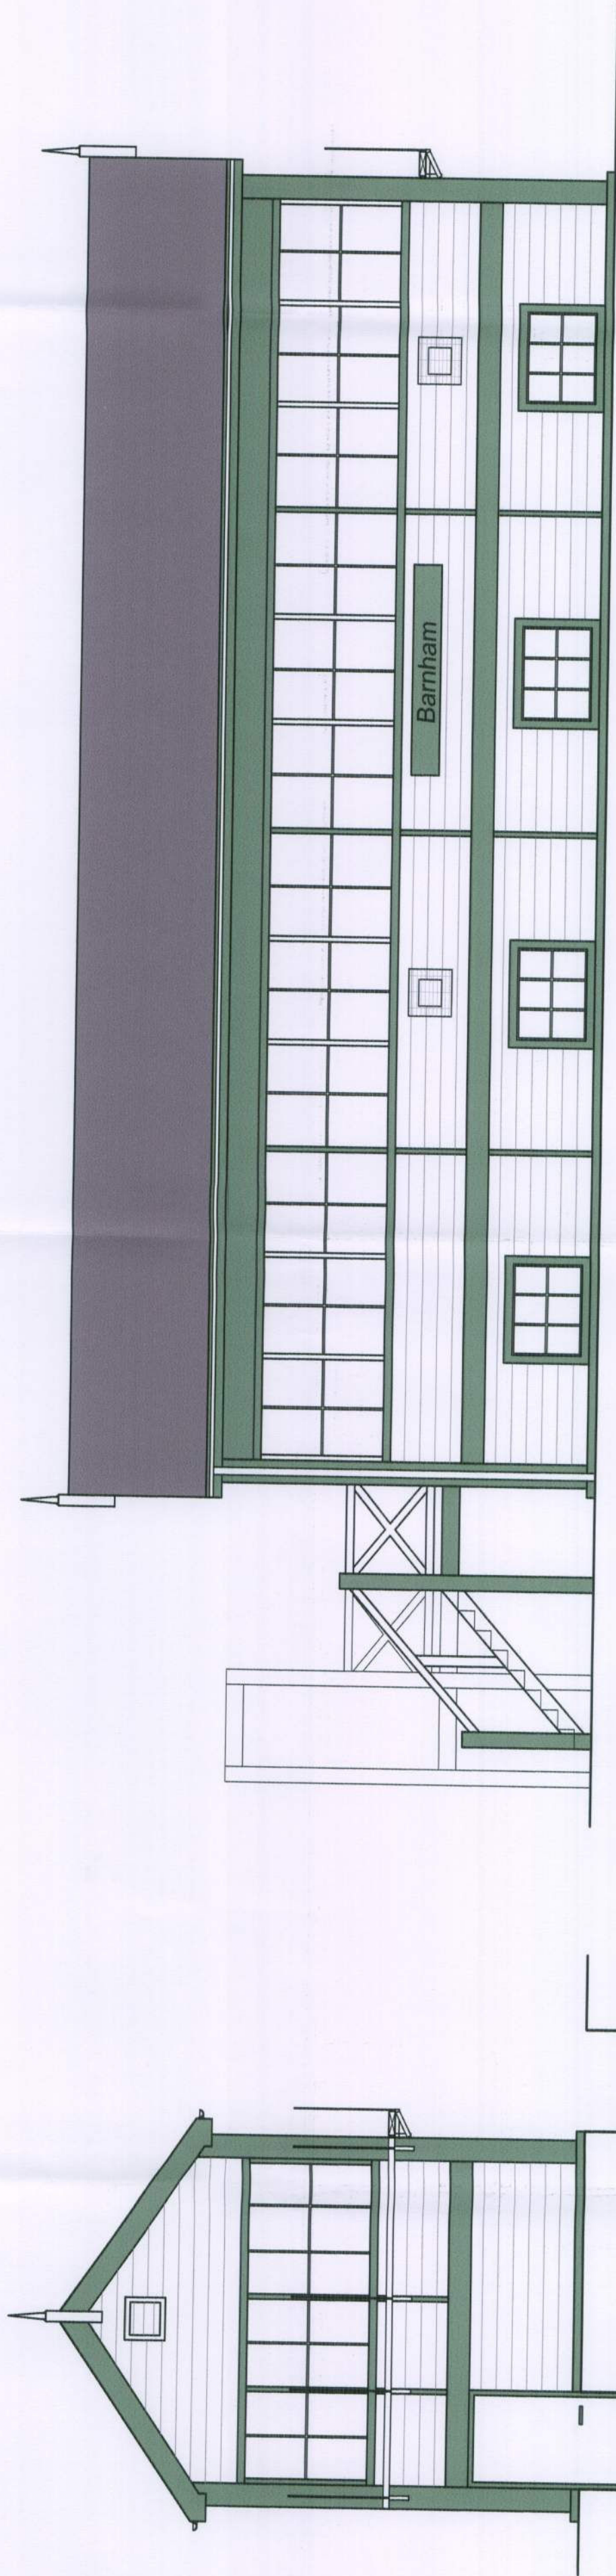

WEST ELEVATION
scale 1:50

NORTH ELEVATION
scale 1:50

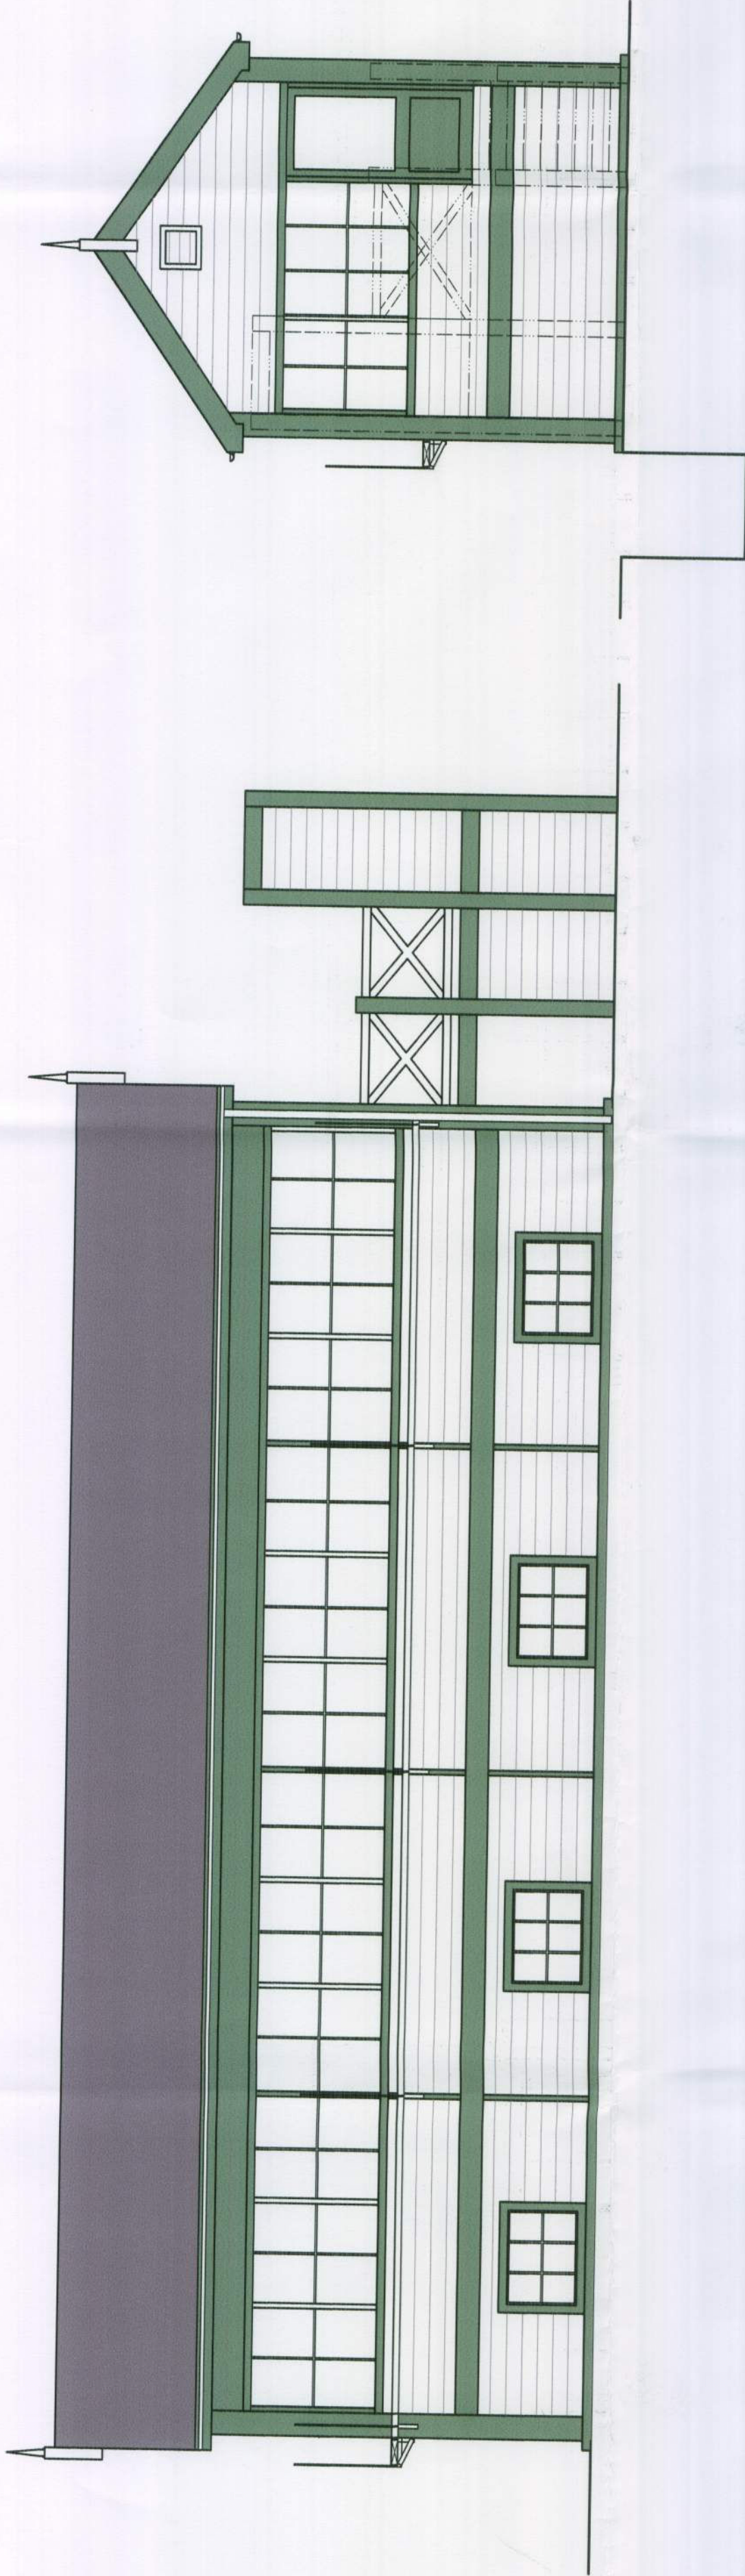

SOUTH ELEVATION
scale 1:50

EAST ELEVATION
scale 1:50

P01	Issued Preliminary	OT	MRC	30 Dec 2008
Rev	Description	By	Reviewed	Date
Status	PRELIMINARY			
BCS Design Ltd Milligans Ginnel 19 Westgate TADCASTER N Yorks LS24 9JB Tel/fax: 01537 830666 info@bcsdesign.co.uk				
Client	BCM RAIL			
Project	BARNHAM SIGNAL BOX REMOVAL			
File	EXISTING ELEVATIONS			
Scale	AS SHOWN	Sheet Size	A1	CAD ref
Drawn	OT	Drawing Review	MRC	C626-0101-P01
Date	24/10/2008	Date	30/11/2008	Design Review SO
Drawing Number	C626-0103			Issue
				P01