



NOTES


- All dimensions are in millimetres unless stated otherwise.
- Where no symbols are given for dimensions, whole numbers indicate millimetres and decimalised numbers indicate metres.
- All levels shown on this drawing are in metres relative to Ordnance Datum
- All Chainages shown on this drawing are metric in kilometres & metres to tie in with Permanent Way model.
- All works detailed on this drawing shall be carried out in accordance with all relevant Form A, B & C requirements and all Method statements relating to these works.
- All works to be carried out in accordance with Network Rail model clauses for Civil Engineering Works.

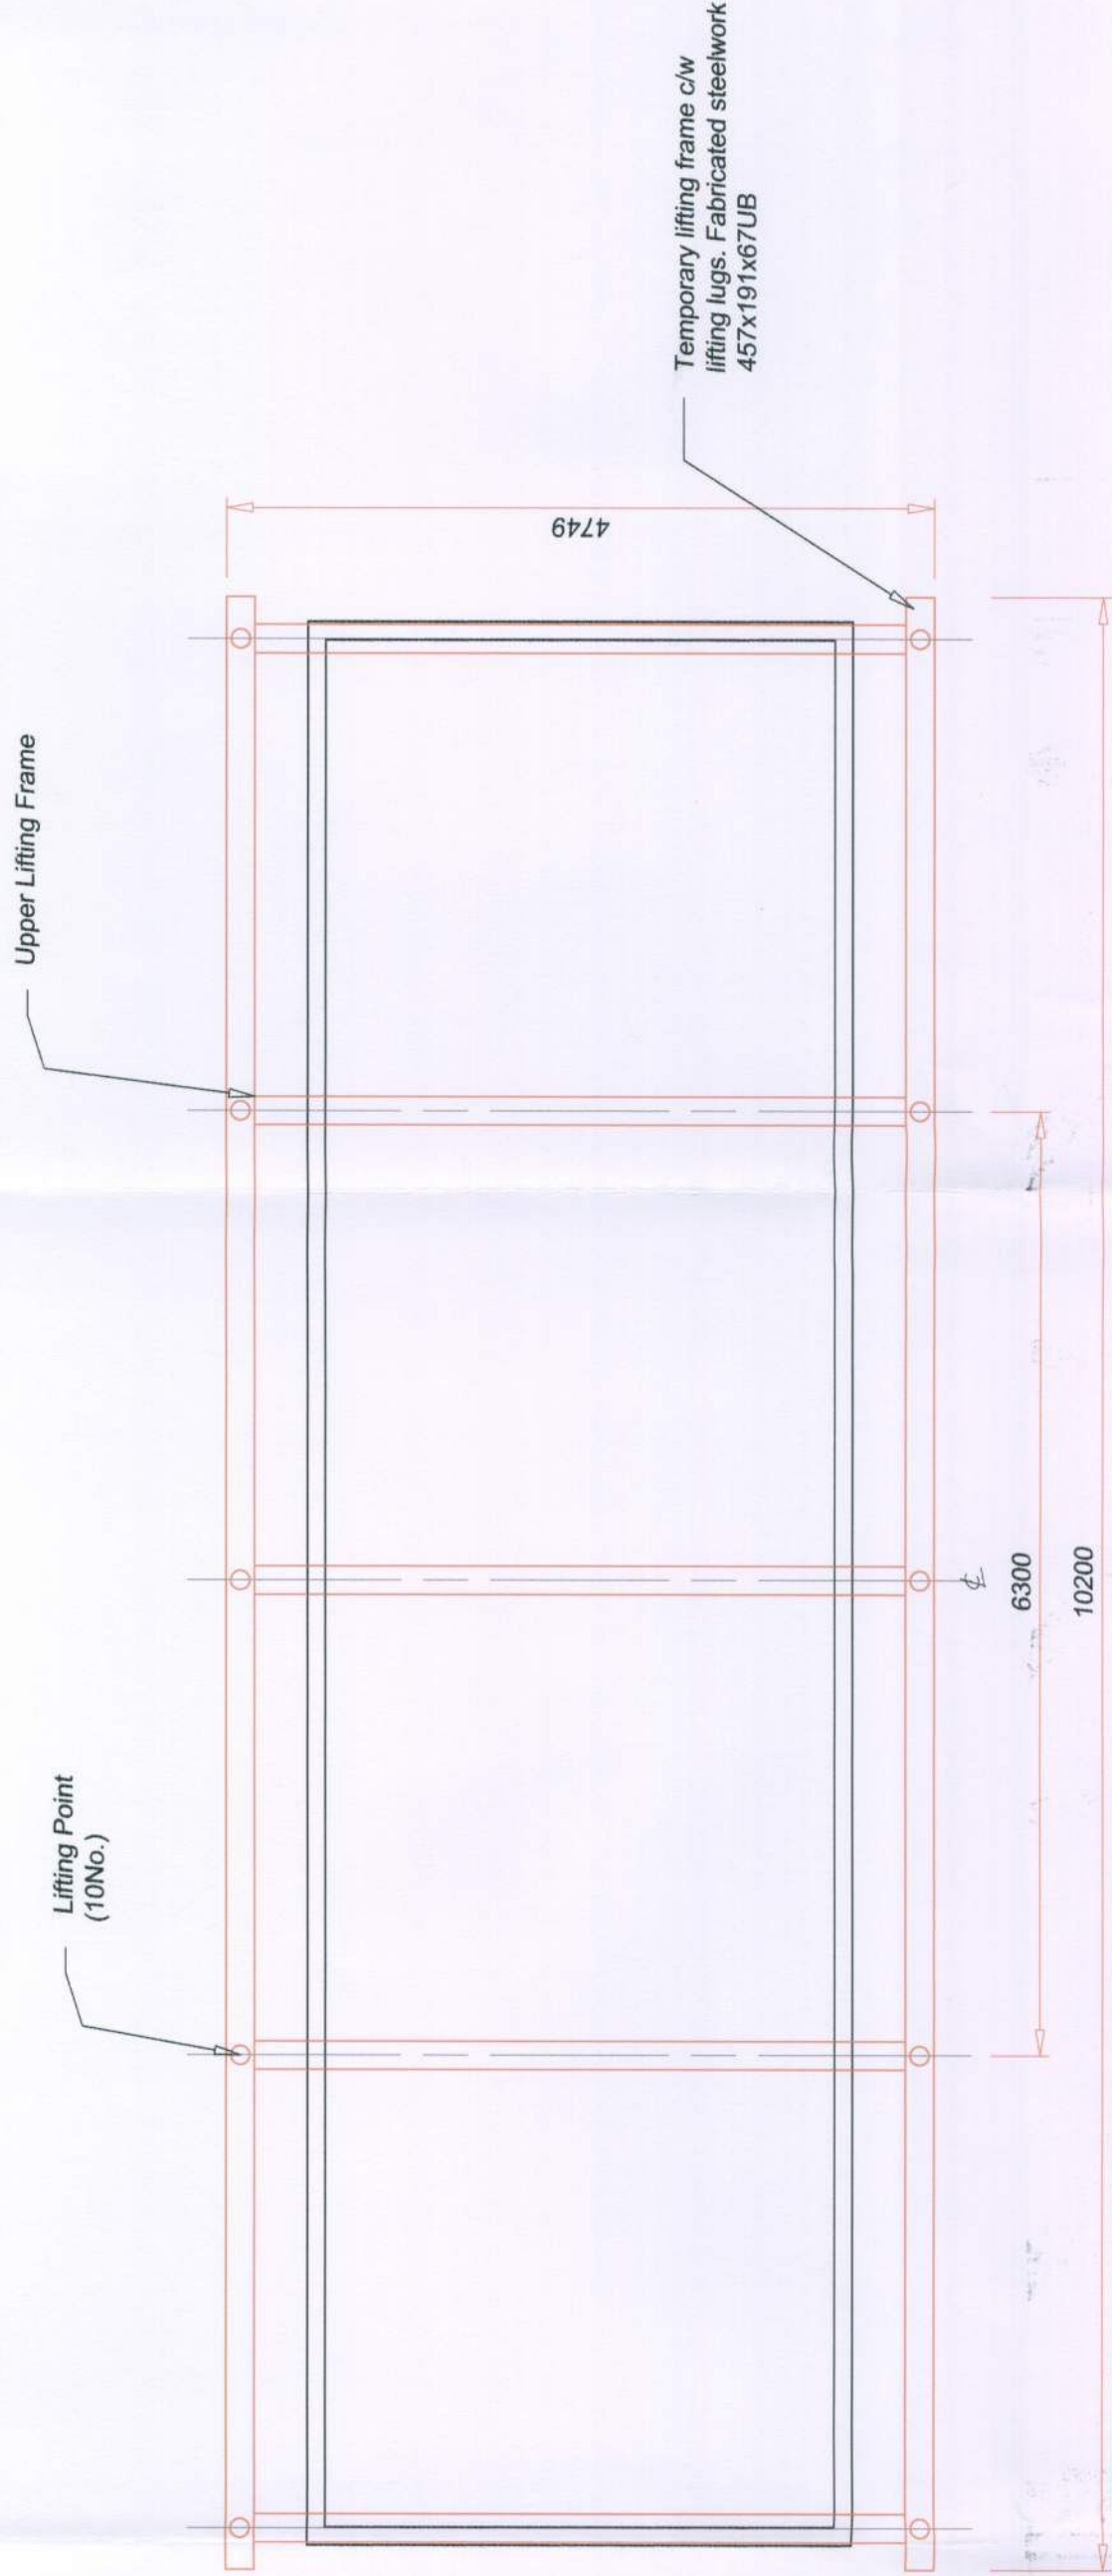

UPPER LIFTING FRAME PLAN
scale 1:50

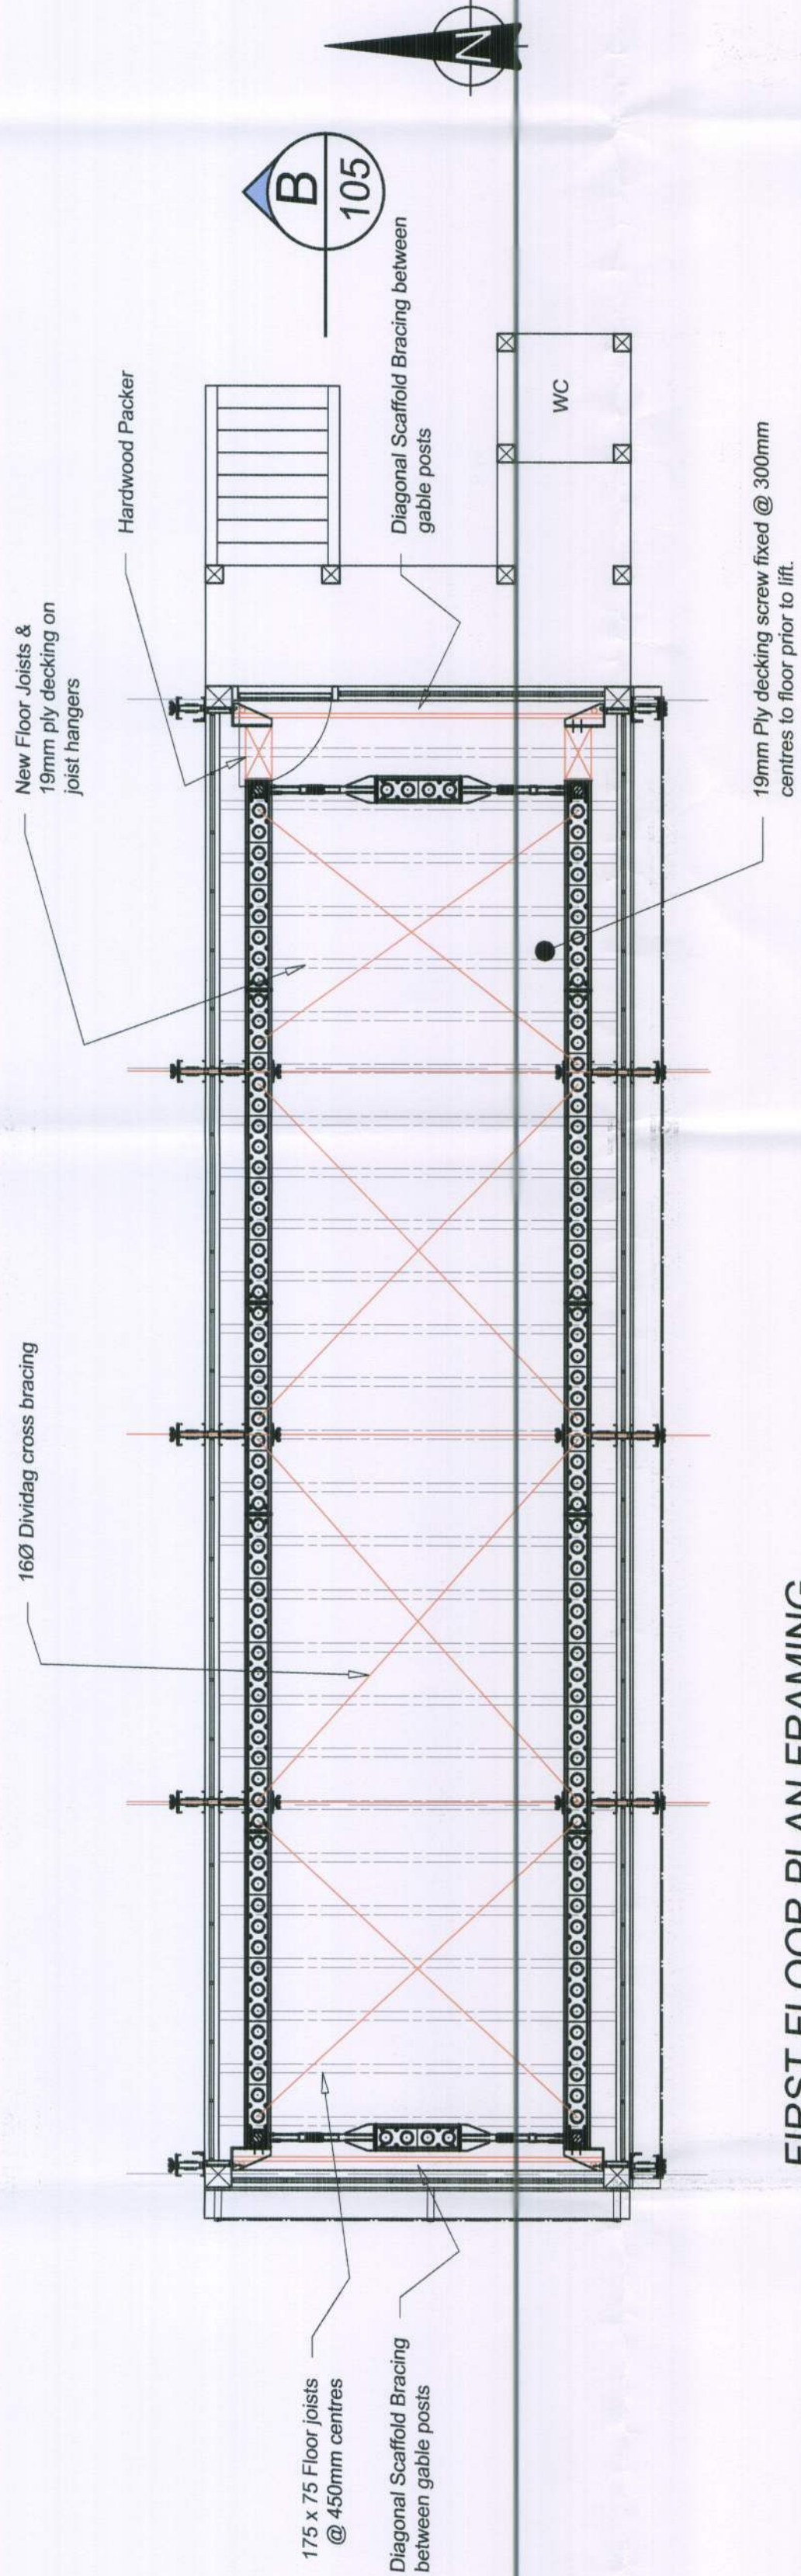

FIRST FLOOR PLAN FRAMING
scale 1:50

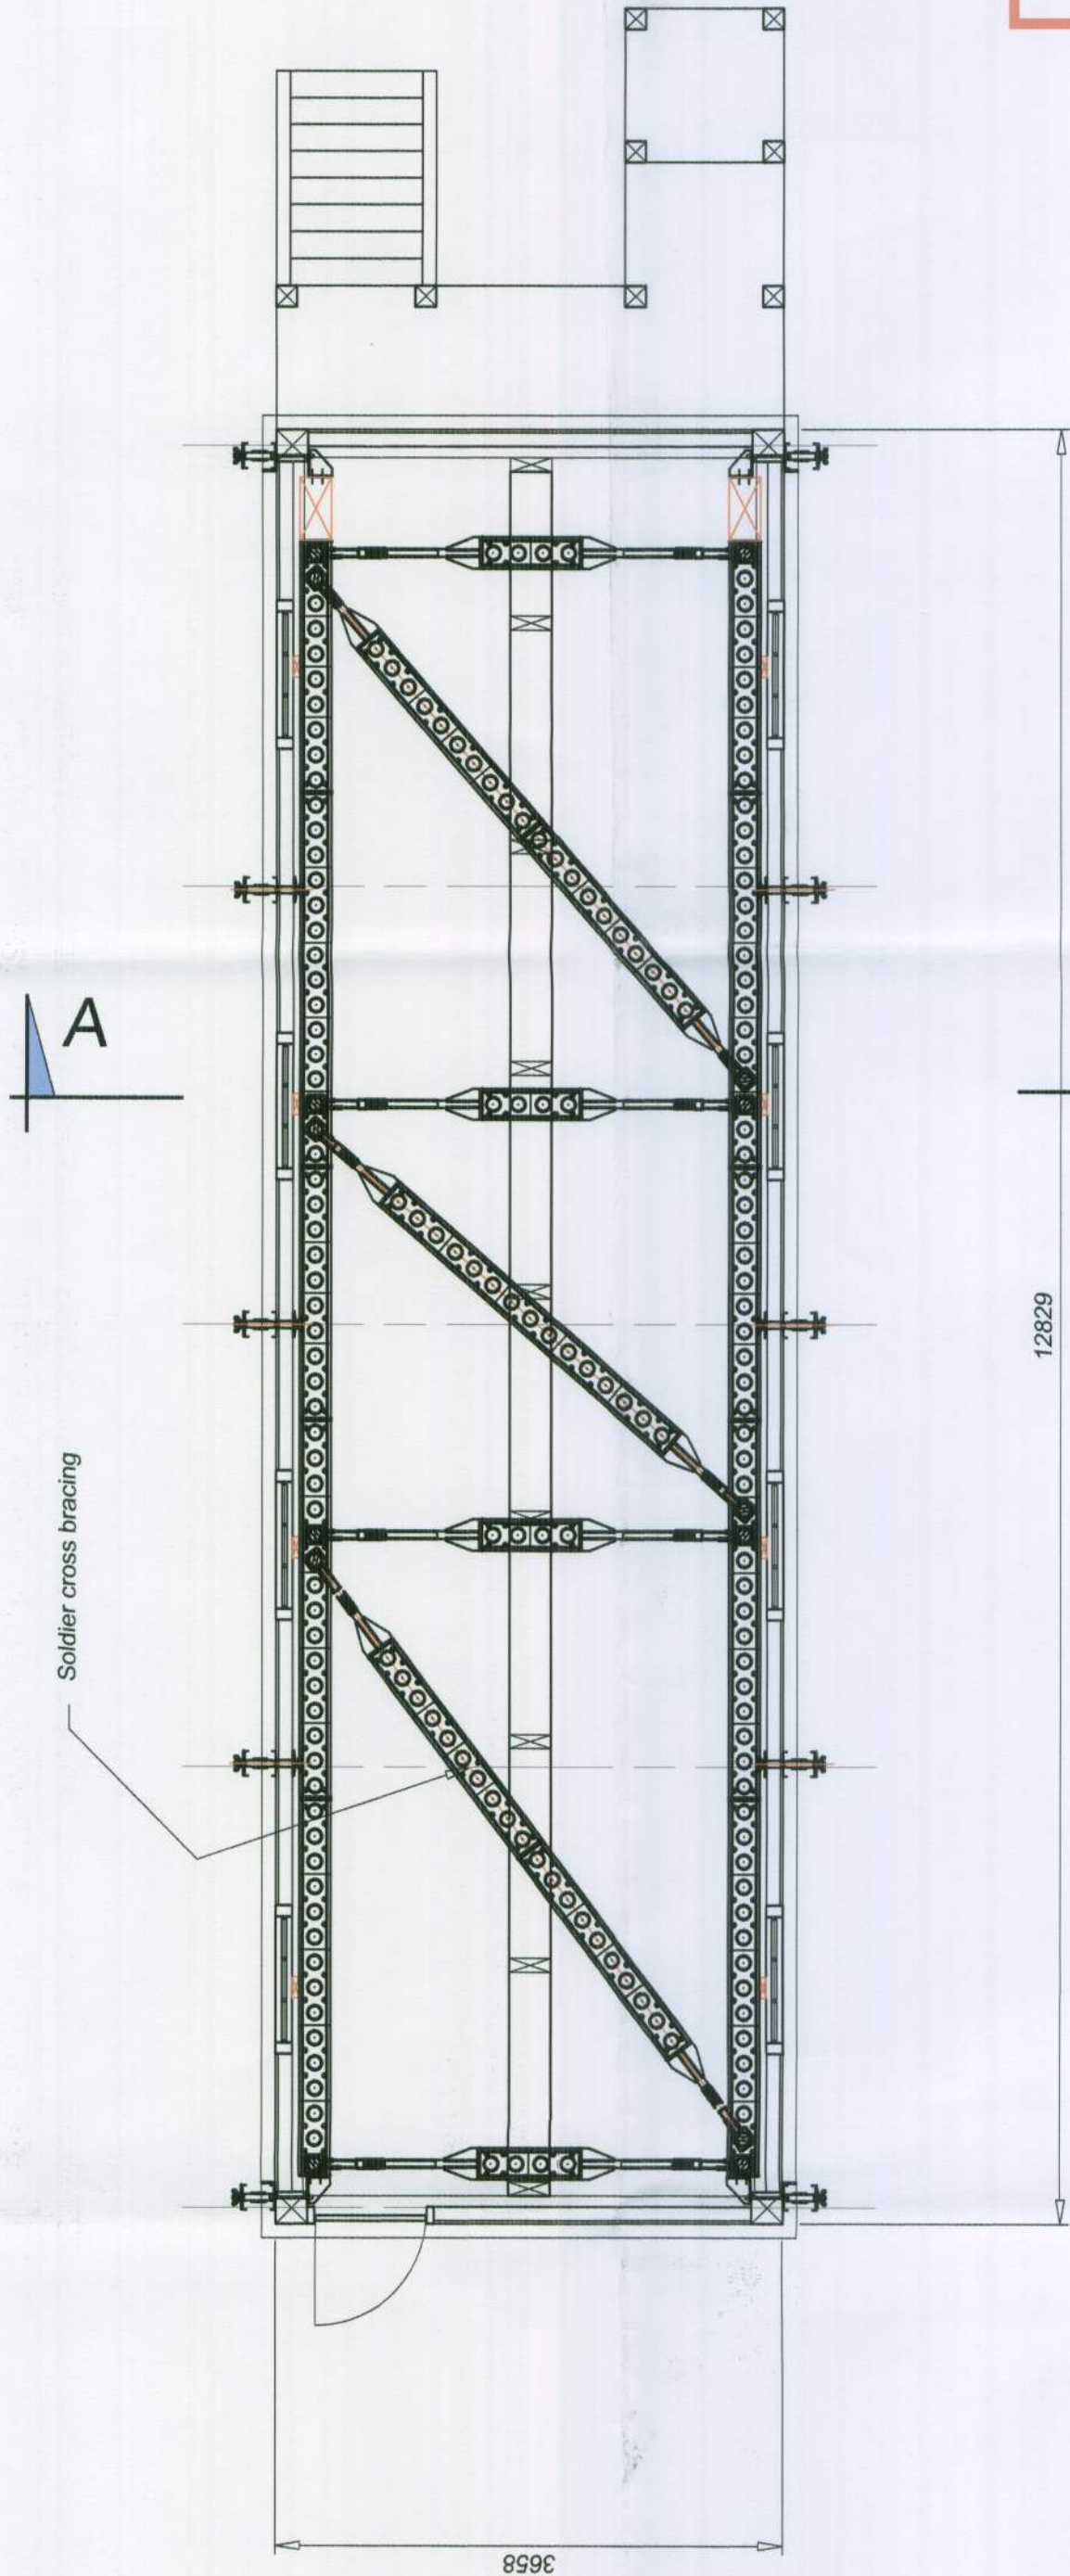

BASEMENT PLAN FRAMING
scale 1:50

PRELIMINARY ONLY
TEMPORARY WORKS
SUBJECT TO DESIGN

P02	Issued Preliminary	OT	MRC	13 Jan 2008
P01	Issued Preliminary	OT	MRC	04 Dec 2008
Rev	Description	By	Reviewed	Date

PRELIMINARY

BCS Design Ltd Building, Civil & Structural Engineering Consultant	Milligans Ginnel 19 Westgate Haverhill New York Tel/Fax: 01937 830666 Info@bcdesign.co.uk
--	--

Client	BCM RAIL
--------	----------

Project	BARNHAM SIGNAL BOX REMOVAL
---------	-------------------------------

Title	EXISTING PLAN TEMPORARY WORKS
-------	----------------------------------

Scale	AS SHOWN	Sheet	A1	CAD REF.	C626-0101-P02
Drawn	OT	Drawn	MRC	Drawn	SO
Date	24/10/2008	Date	30/11/2008	Date	30/11/2008
Drawing Number	C626-0104	Issue	P02		