


NOTES

1. All dimensions are in millimetres unless stated otherwise.
2. Where no symbols are given for dimensions, whole numbers indicate millimetres and decimalised numbers indicate metres.
3. All levels shown on this drawing are in metres relative to Ordnance Datum
4. All Chainages shown on this drawing are metric in kilometres & metres to tie in with Permanent Way model.
5. All works detailed on this drawing shall be carried out in accordance with all relevant Form A, B & C requirements and all Method statements relating to these works.
6. All works to be carried out in accordance with Network Rail model clauses for Civil Engineering Works.

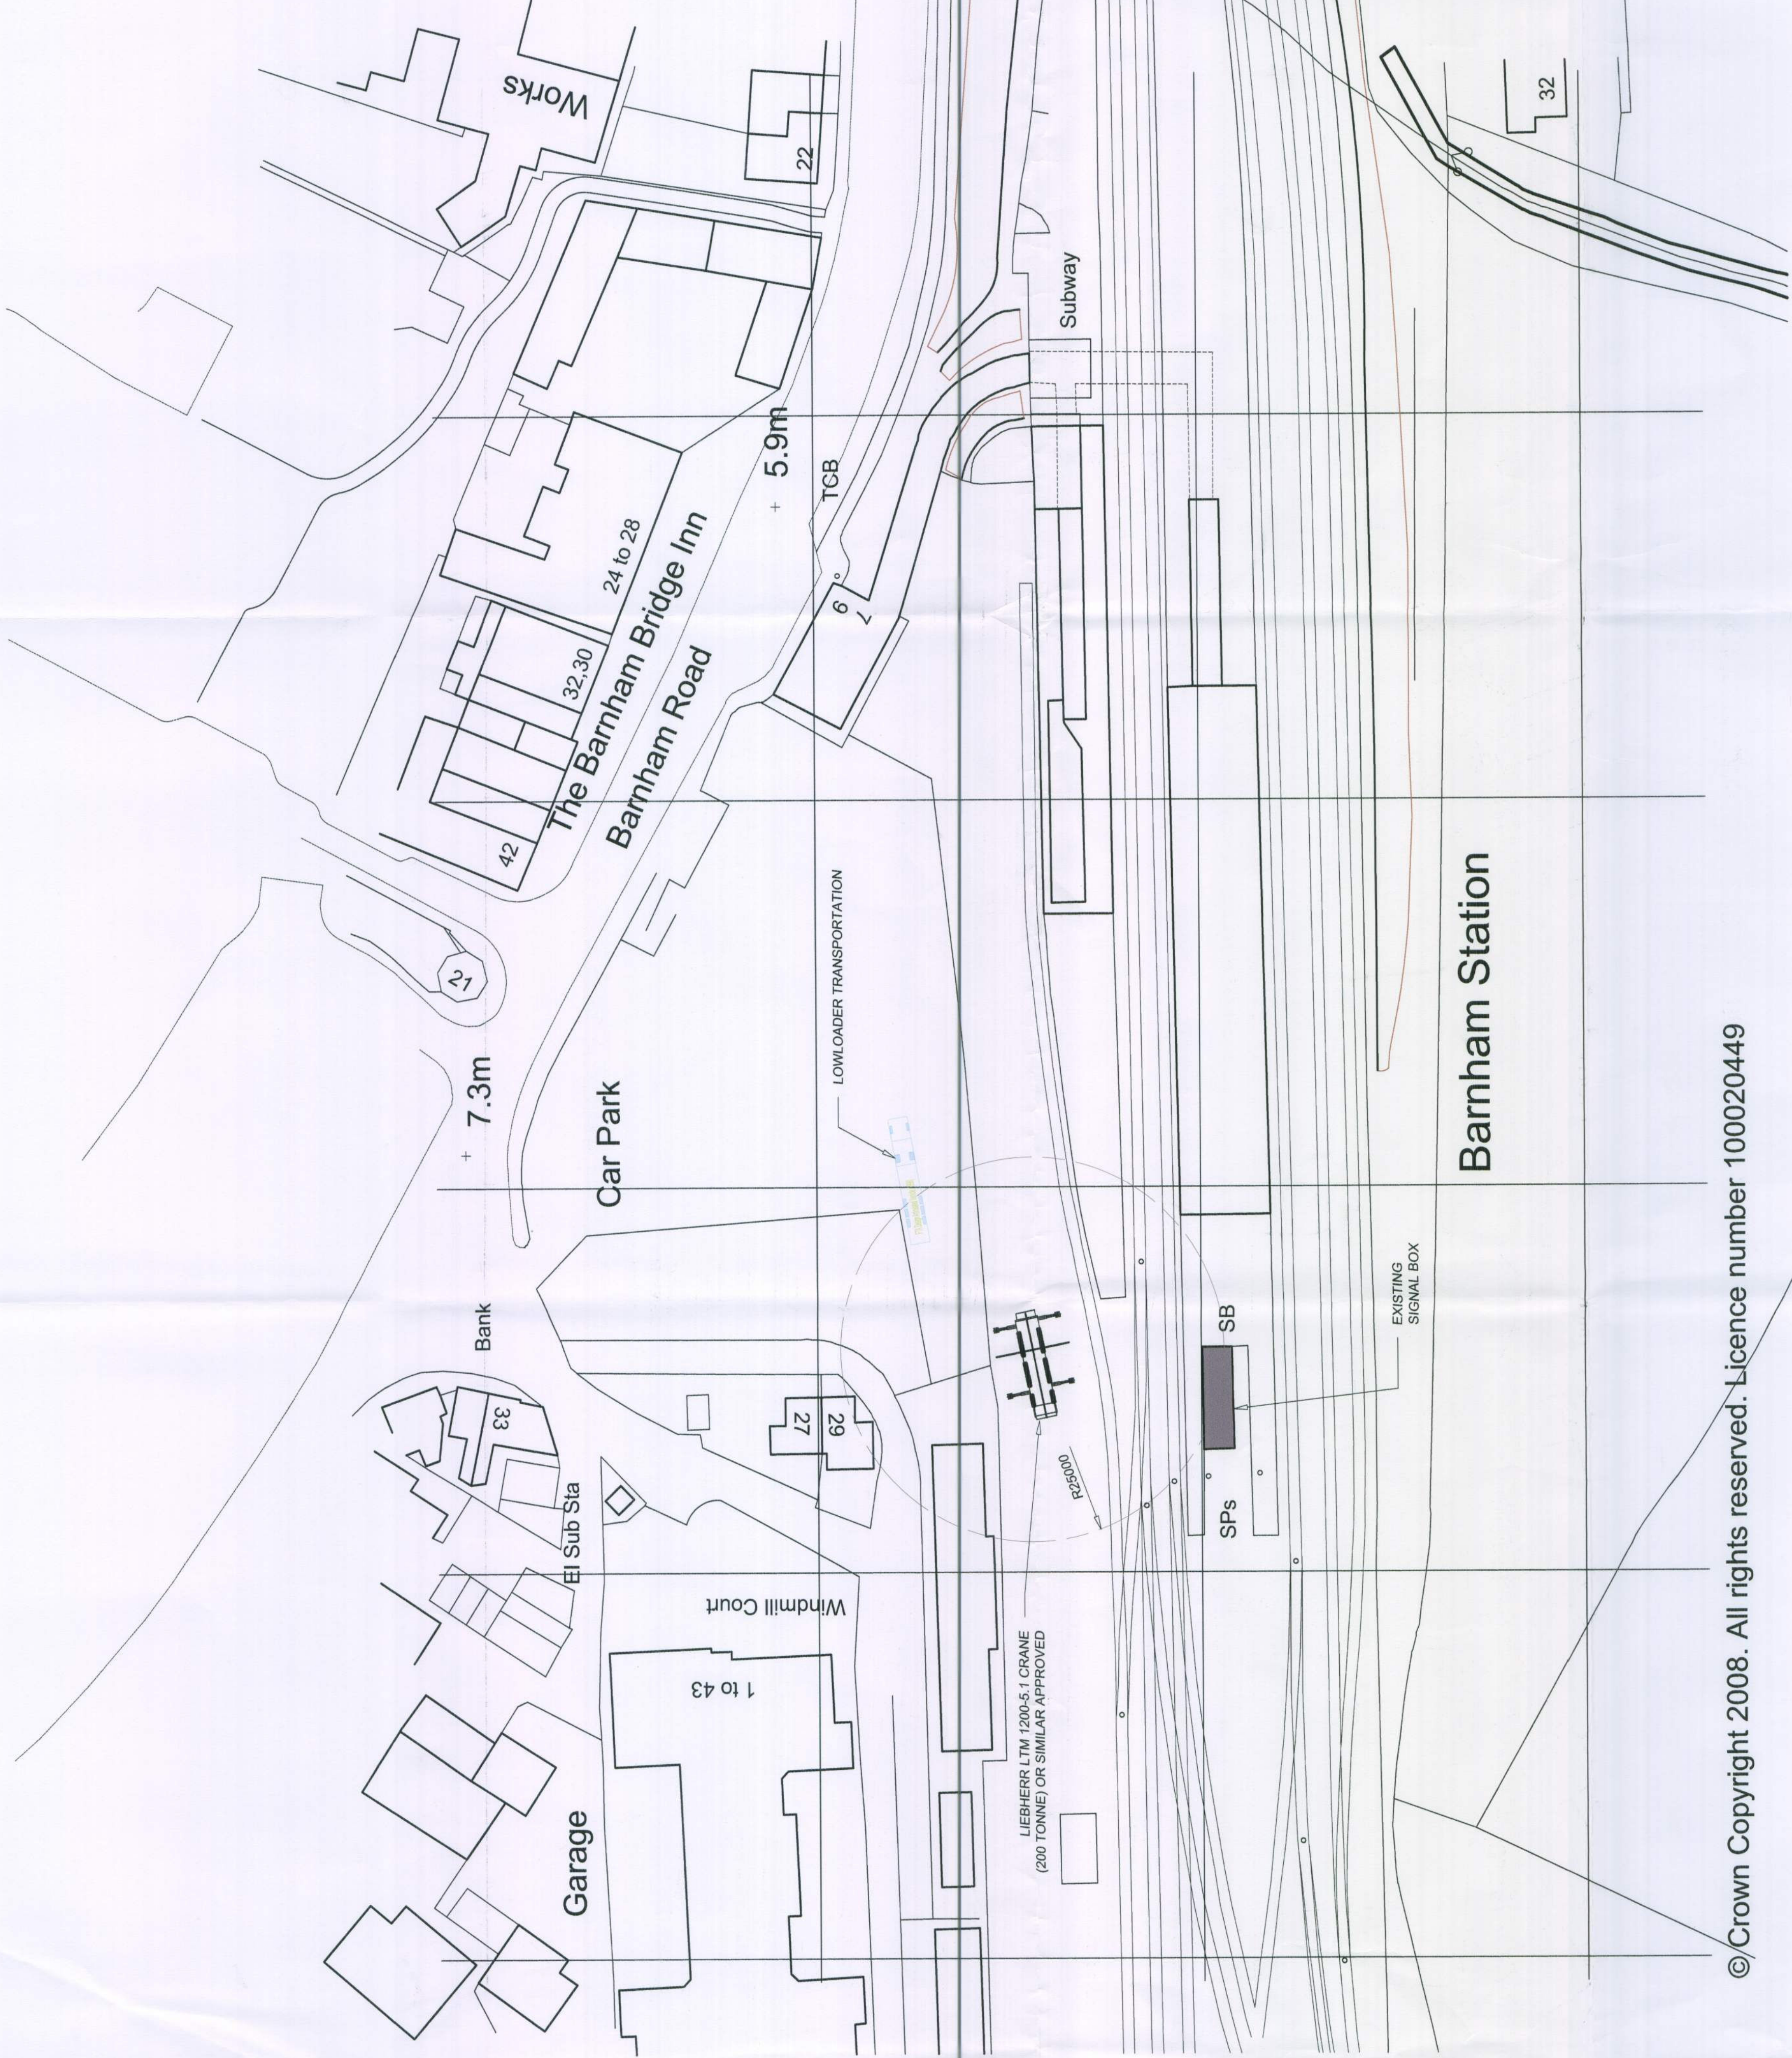

©Crown Copyright 2008. All rights reserved. Licence number 100020449

SITE PLAN
scale 1:500

