




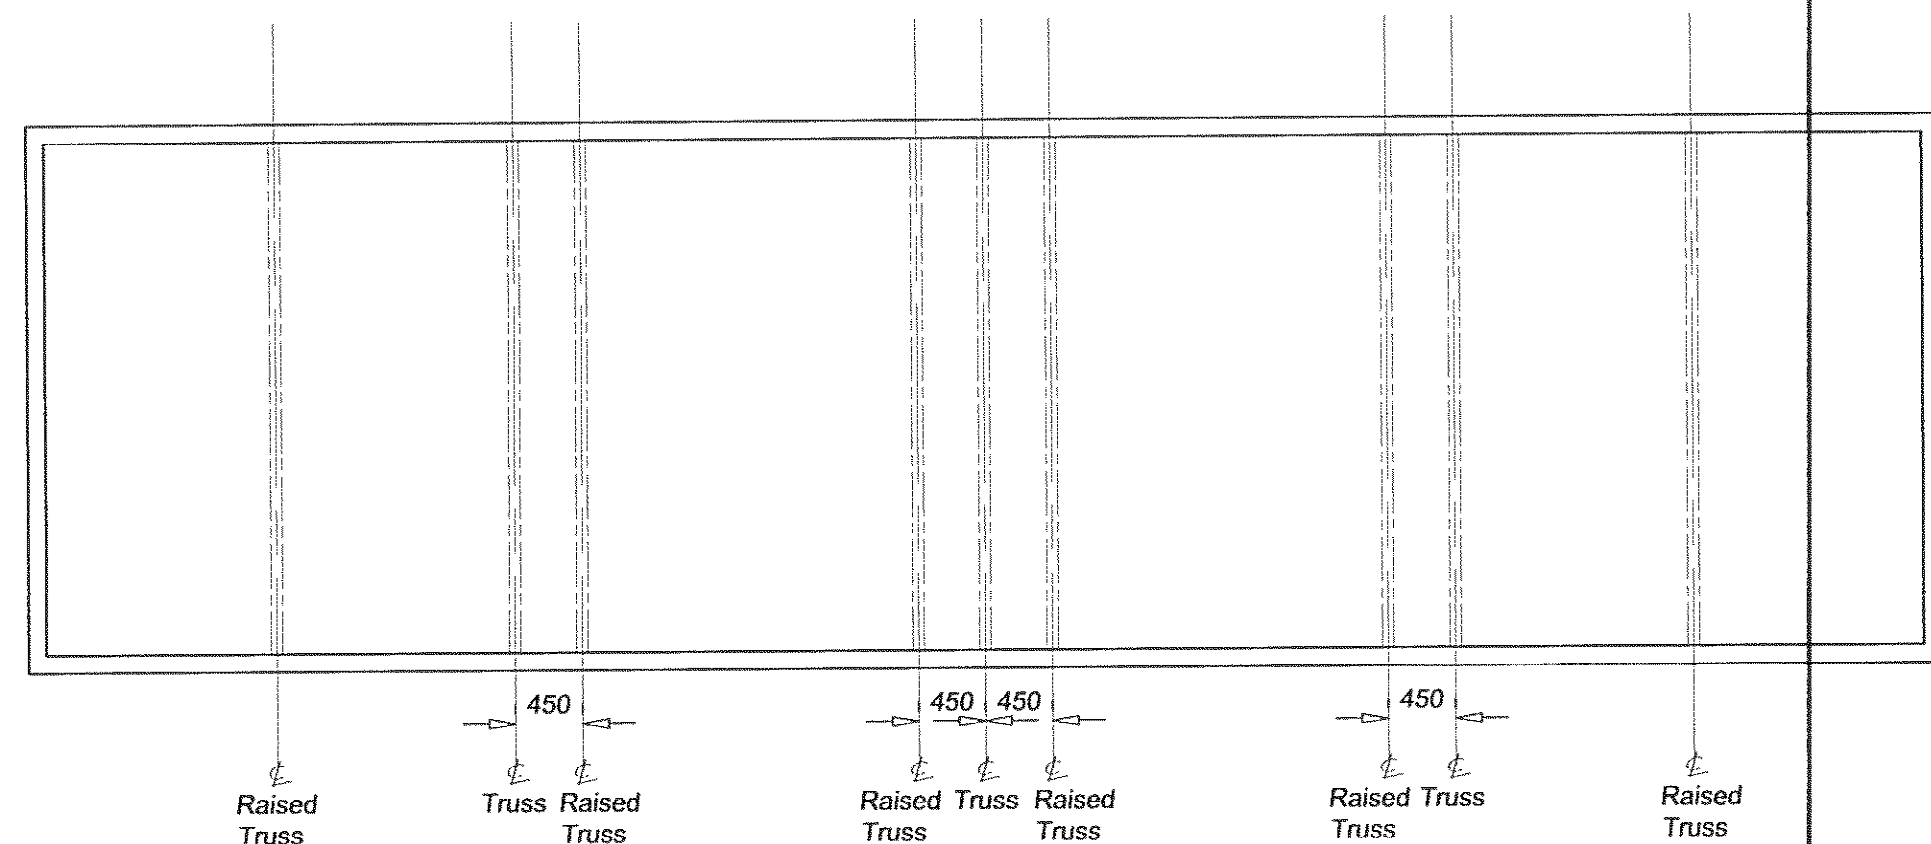

ROOF TRUSS PLAN
scale 1:50

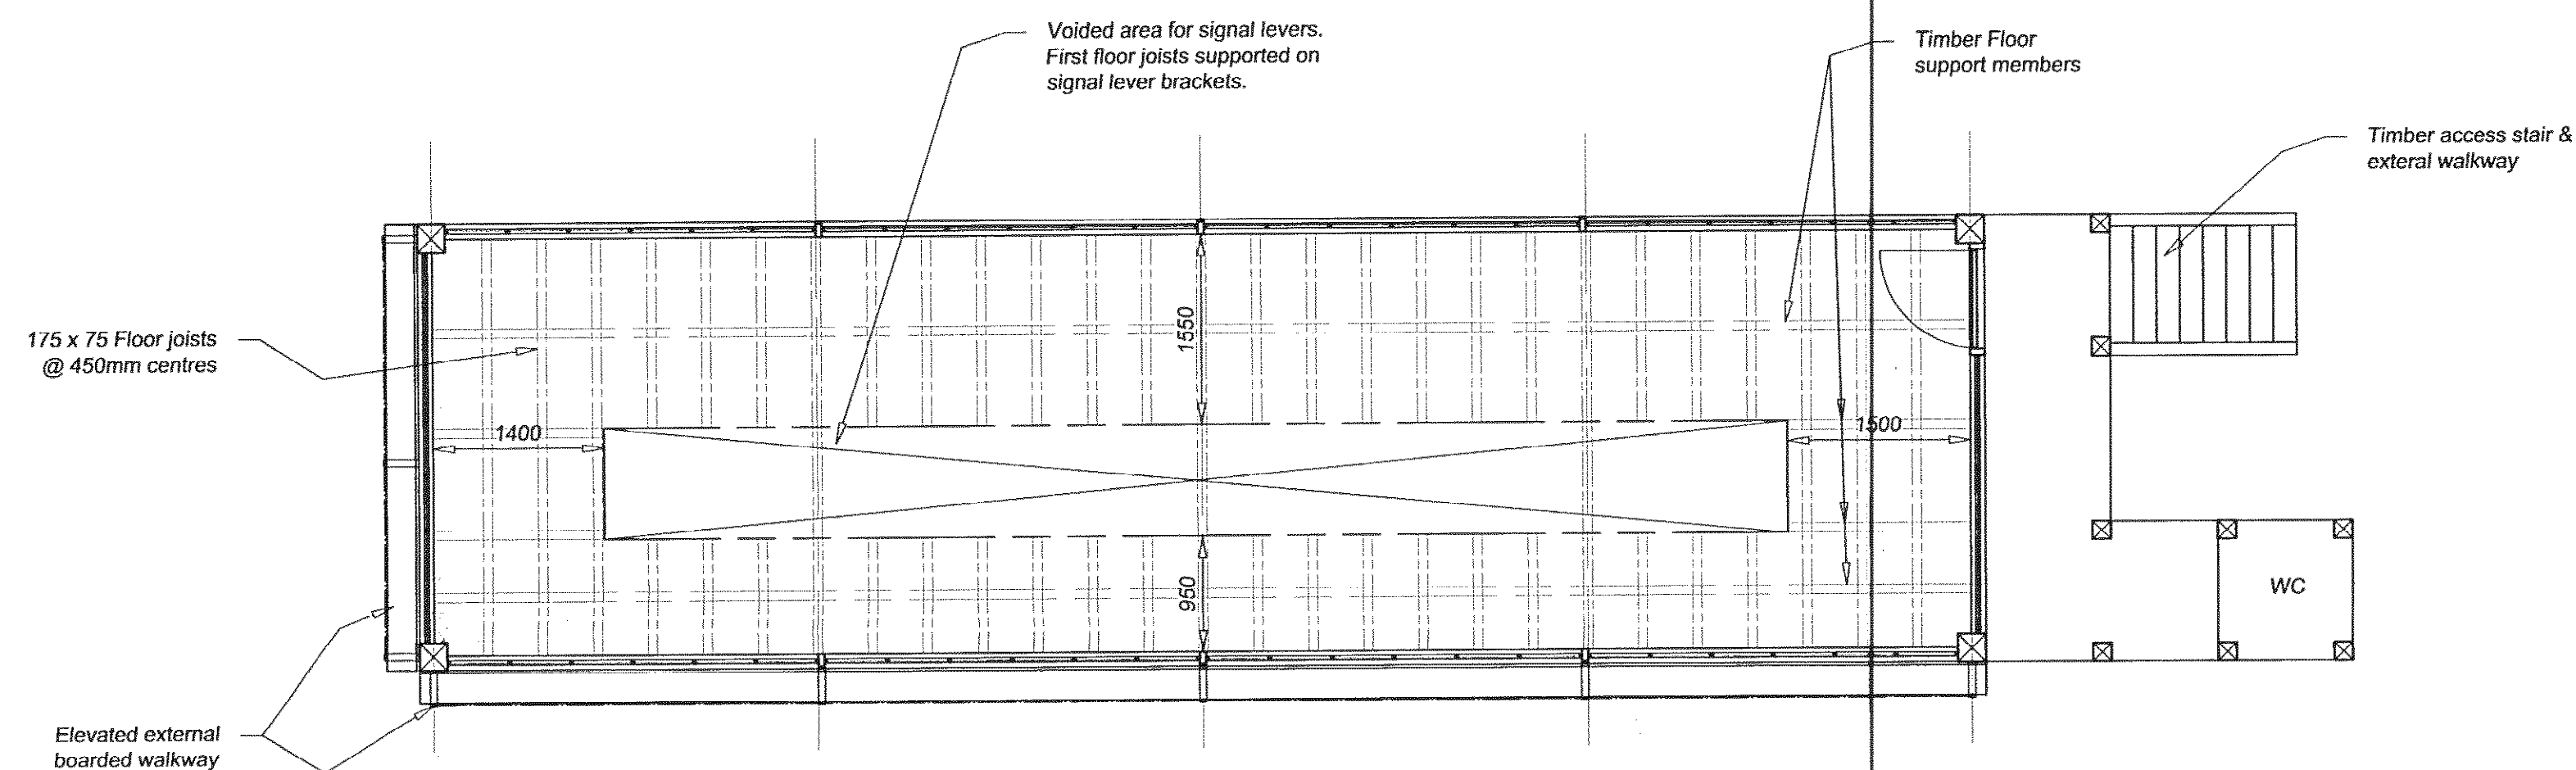


FIRST FLOOR PLAN
scale 1:50

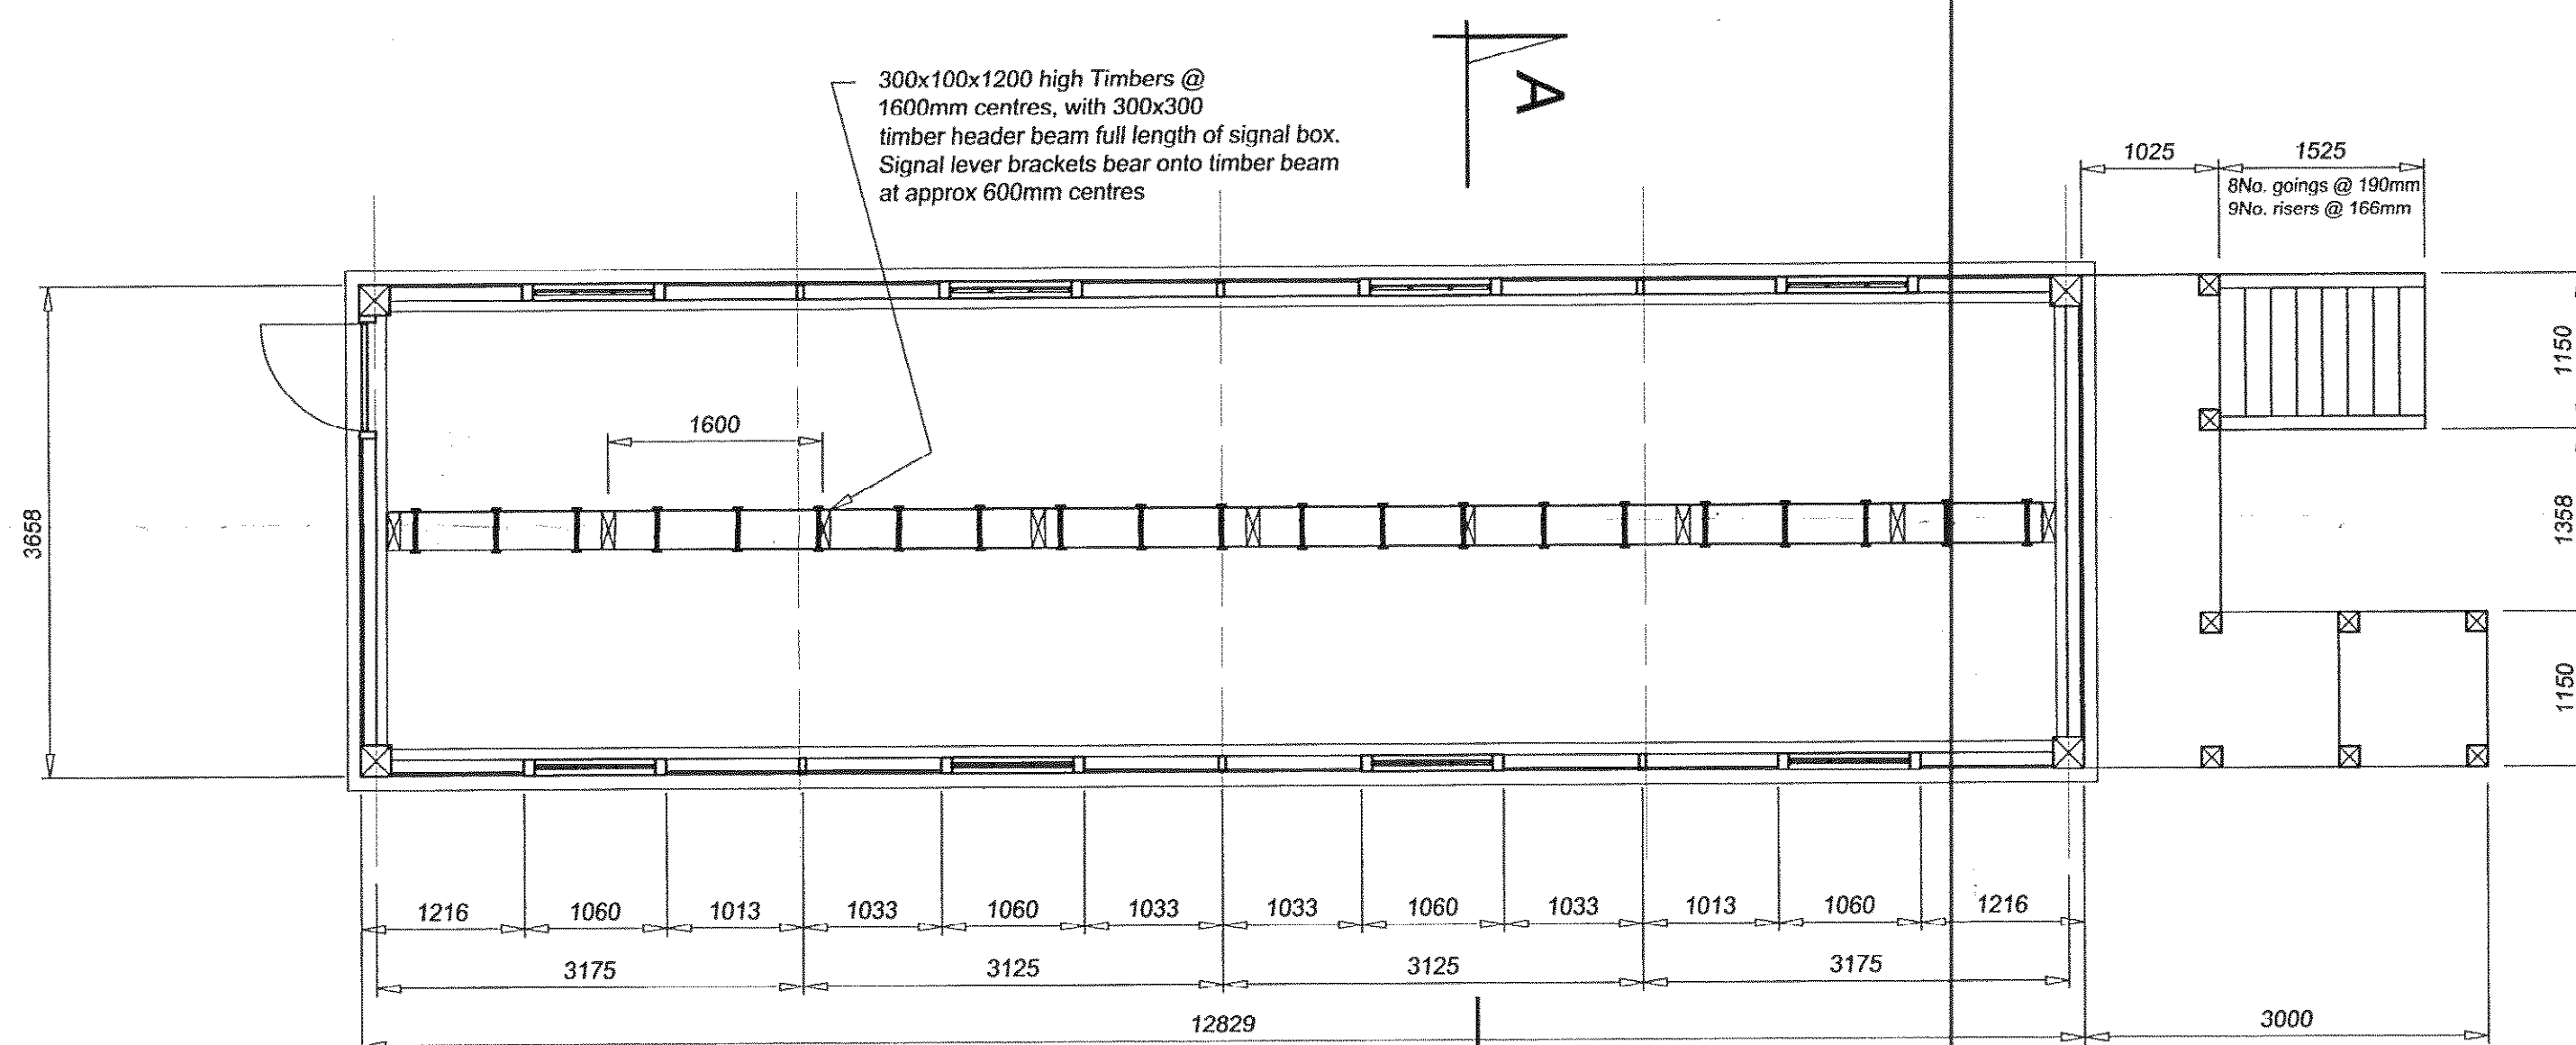

BASEMENT PLAN
scale 1:50

NOTES

1. All dimensions are in millimetres unless stated otherwise.
2. Where no symbols are given for dimensions, whole numbers indicate millimetres and decimalised numbers indicate metres.
3. All levels shown on this drawing are in metres relative to Ordnance Datum
4. All Chainages shown on this drawing are metric in kilometres & metres to tie in with Permanent Way model.
5. All works detailed on this drawing shall be carried out in accordance with all relevant Form A, B & C requirements and all Method statements relating to these works.
6. All works to be carried out in accordance with Network Rail model clauses for Civil Engineering Works.

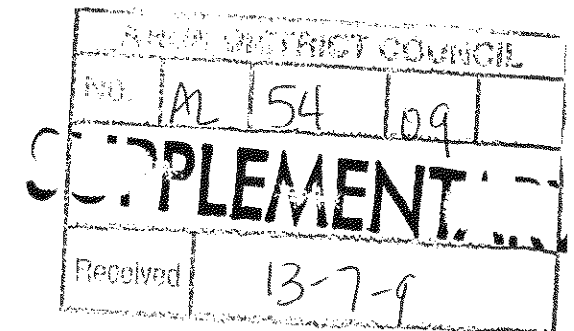

P02	Issued Preliminary -	OT	MRC	13 Jan 2009
P01	Issued Preliminary -	OT	MRC	04 Dec 2008
Rev	Description	By	Reviewed	Date

Status

PRELIMINARY

BCS Design Ltd

Building, Civil & Structural Engineering Consultant

Milligans Ginnel
19 Westgate
TADCASTER
N Yorks LS24 9JB
Tel/fax: 01937 830666
info@bcsdesign.co.uk

Client

BCM RAIL

Project

BARNHAM SIGNAL BOX
REMOVAL

Title

EXISTING PLAN

ScaleAS SHOWN

Sheet SizeA1

CAD ref:C626-0101-P02

DrawnOTOT

Drawing ReviewMRCMRC

Design ReviewSO

Date24/10/2008

Date30/11/2008

Date30/11/2008

Drawing NumberC626-0101

IssueP02