


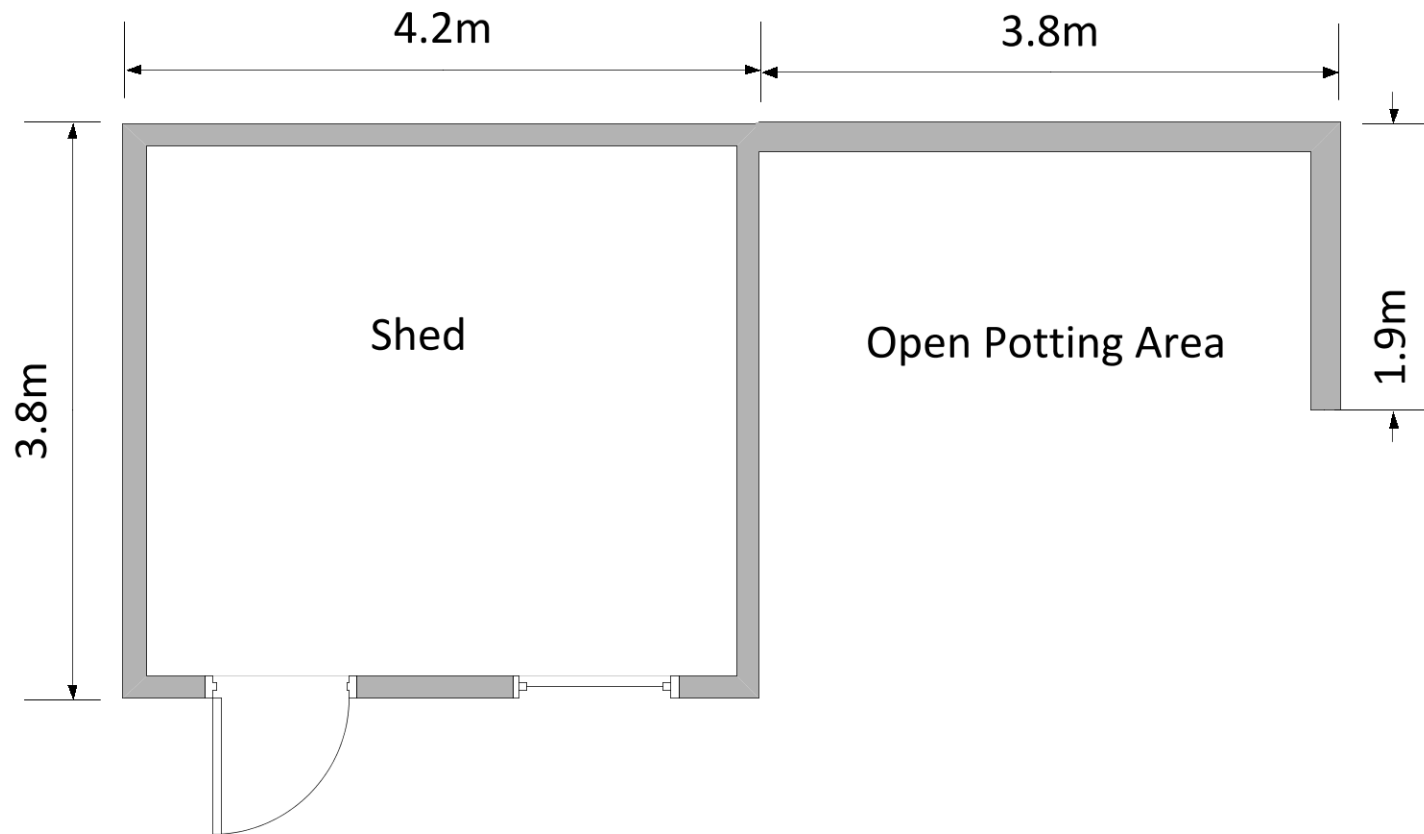

Scale 1:50

Reed Cottage : Shed and open potting area, Floor Plan