



Proposed schedule of materials:

- 1 Slate roof tiles
- 2 Bricks to match existing
- 3 UpVC doors & windows colour - anthracite
- 4 Roof light (Velux or similar product)
- 5 Aluminum doors colour - anthracite
- 6 Weatherboard cladding
- 7 Frameless glass Juliet balcony
- 8 K-rend or similar product

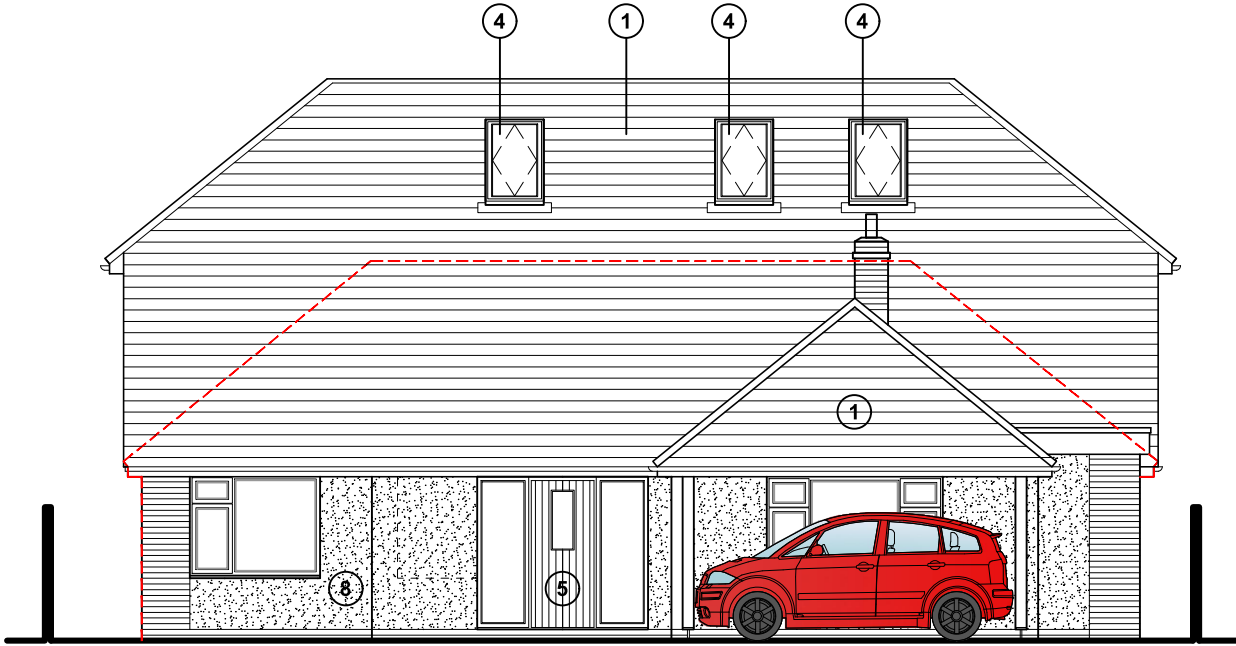


South (front) elevation

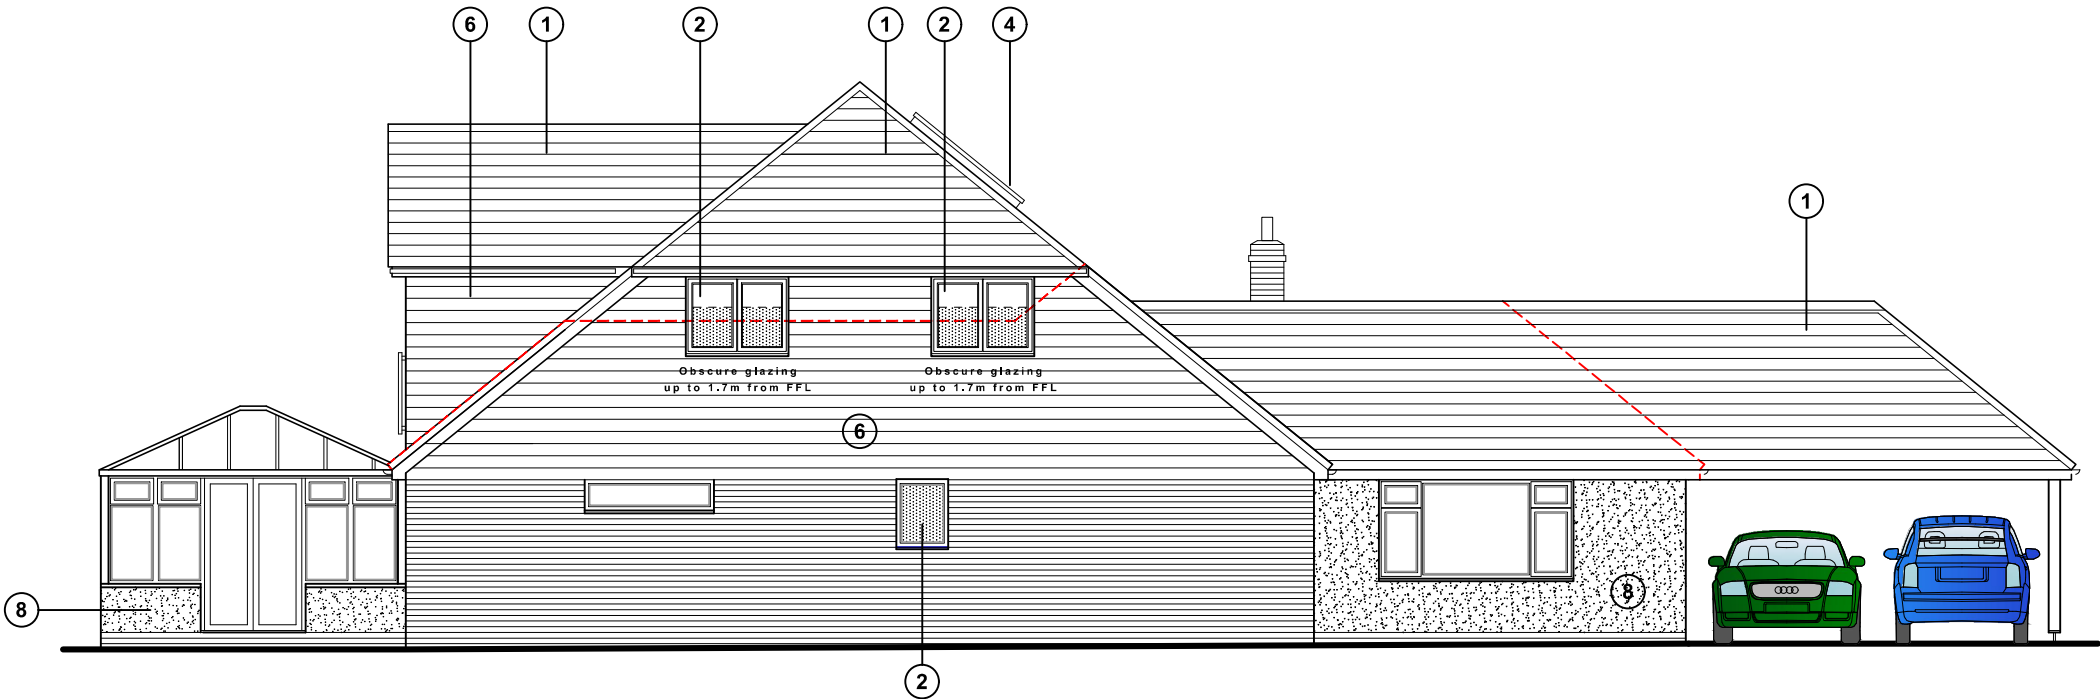

West (side) elevation

Proposed south & west elevations scale 1:100

 

For MR & MRS BARDGETT		Title PROPOSED SOUTH & WEST ELEVATIONS		Office Tel: 01243 933732	
Project PROPOSED EXTENSION AT DOVE COTTAGE, NYTON ROAD PO20 3UN		Date MARCH 22	Drawn JB	Scale 1:100 @ A3	Checked -
		Job Number PL 569.22	Drawing Number -06	Revision A	Web: www.jb-architecturedesign.com

jb
architecture
JB ARCHITECTURE