


Proposed schedule of materials:

- ① Slate roof tiles
- ② Bricks to match existing
- ③ UpVC doors & windows colour - anthracite
- ④ Roof light (Velux or similar product)
- ⑤ Aluminum doors colour - anthracite
- ⑥ Weatherboard cladding
- ⑦ Frameless glass Juliet balcony
- ⑧ K-rend or similar product




North (rear) elevation

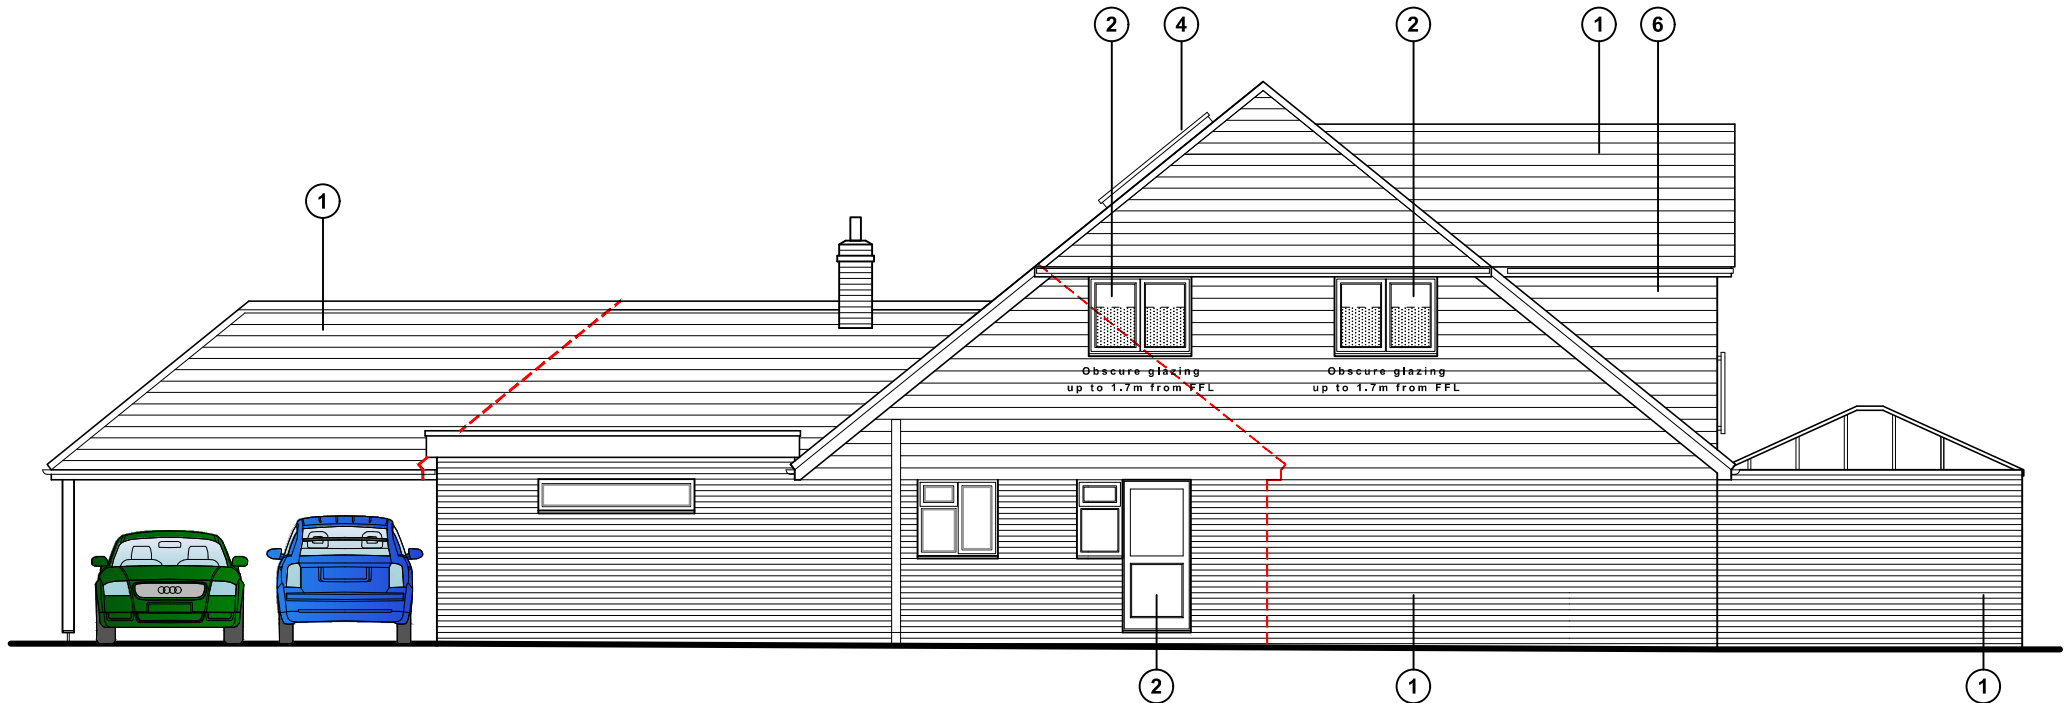

East (side) elevation

Proposed north & east elevations scale 1:100

 

For MR & MRS BARDGETT	Title PROPOSED NORTH & EAST ELEVATIONS	Office Tel: 01243 933732
Project PROPOSED EXTENSION AT DOVE COTTAGE, NYTON ROAD PO20 3UN	Date MARCH 22	Email: admin@jb-architecture.com
	Drawn JB	Web: www.jb-architecture.com
	Scale 1:100 @ A3	
	Job Number PL 569.22	Revision A
	Drawing Number -05	

