



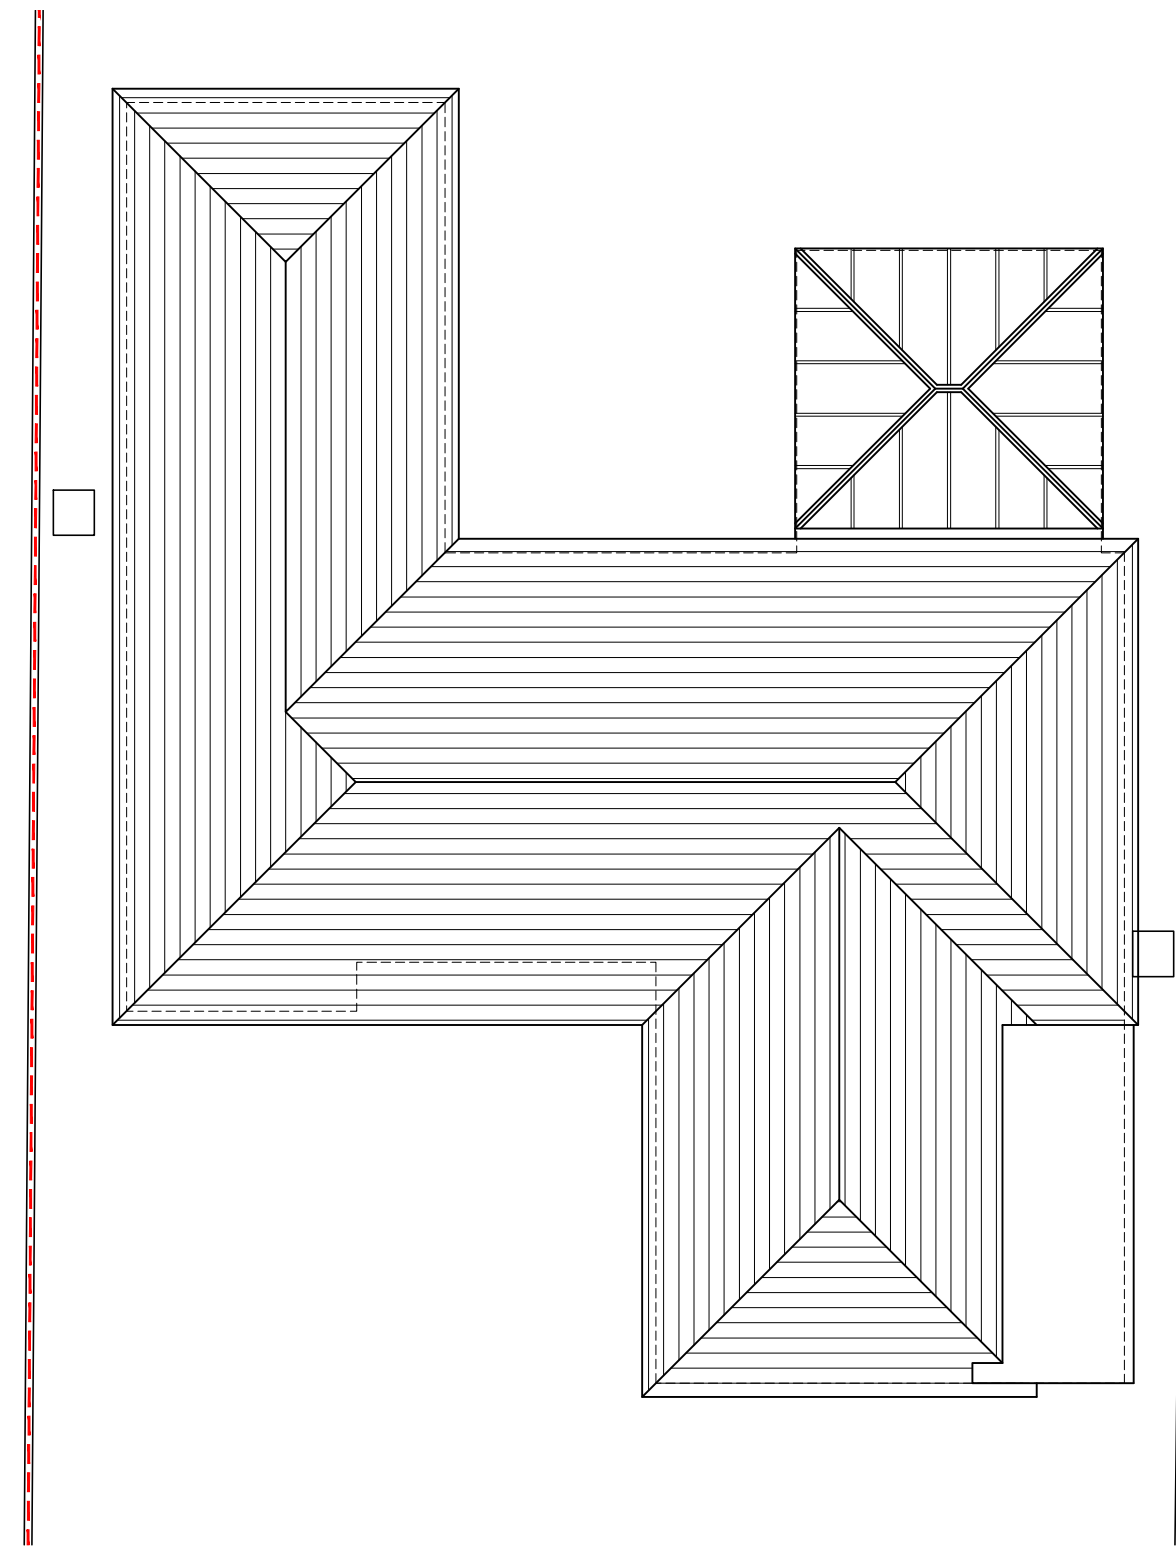

Existing ground floor plan scale 1:100

 

Existing roof plan scale 1:100