




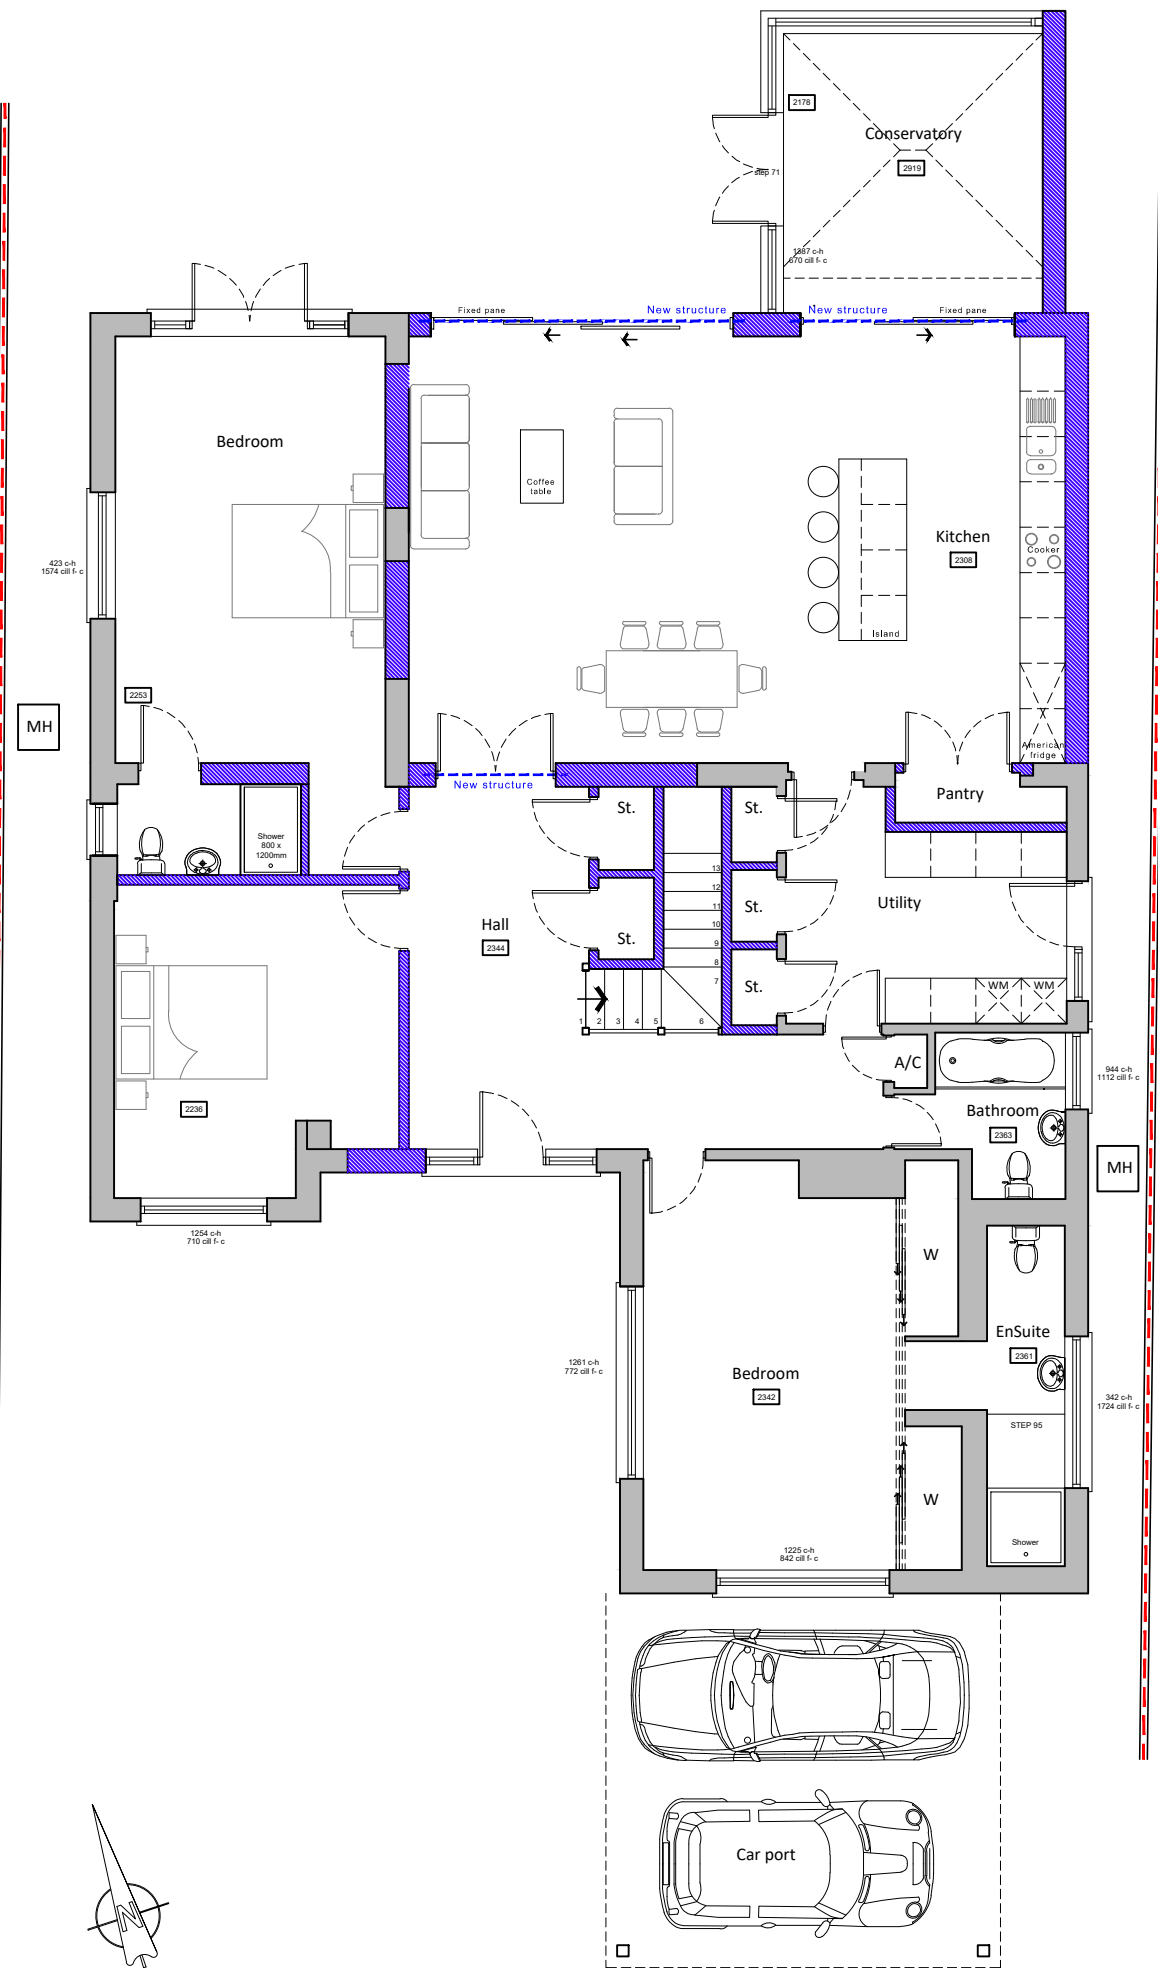

Proposed ground floor plan scale 1:100

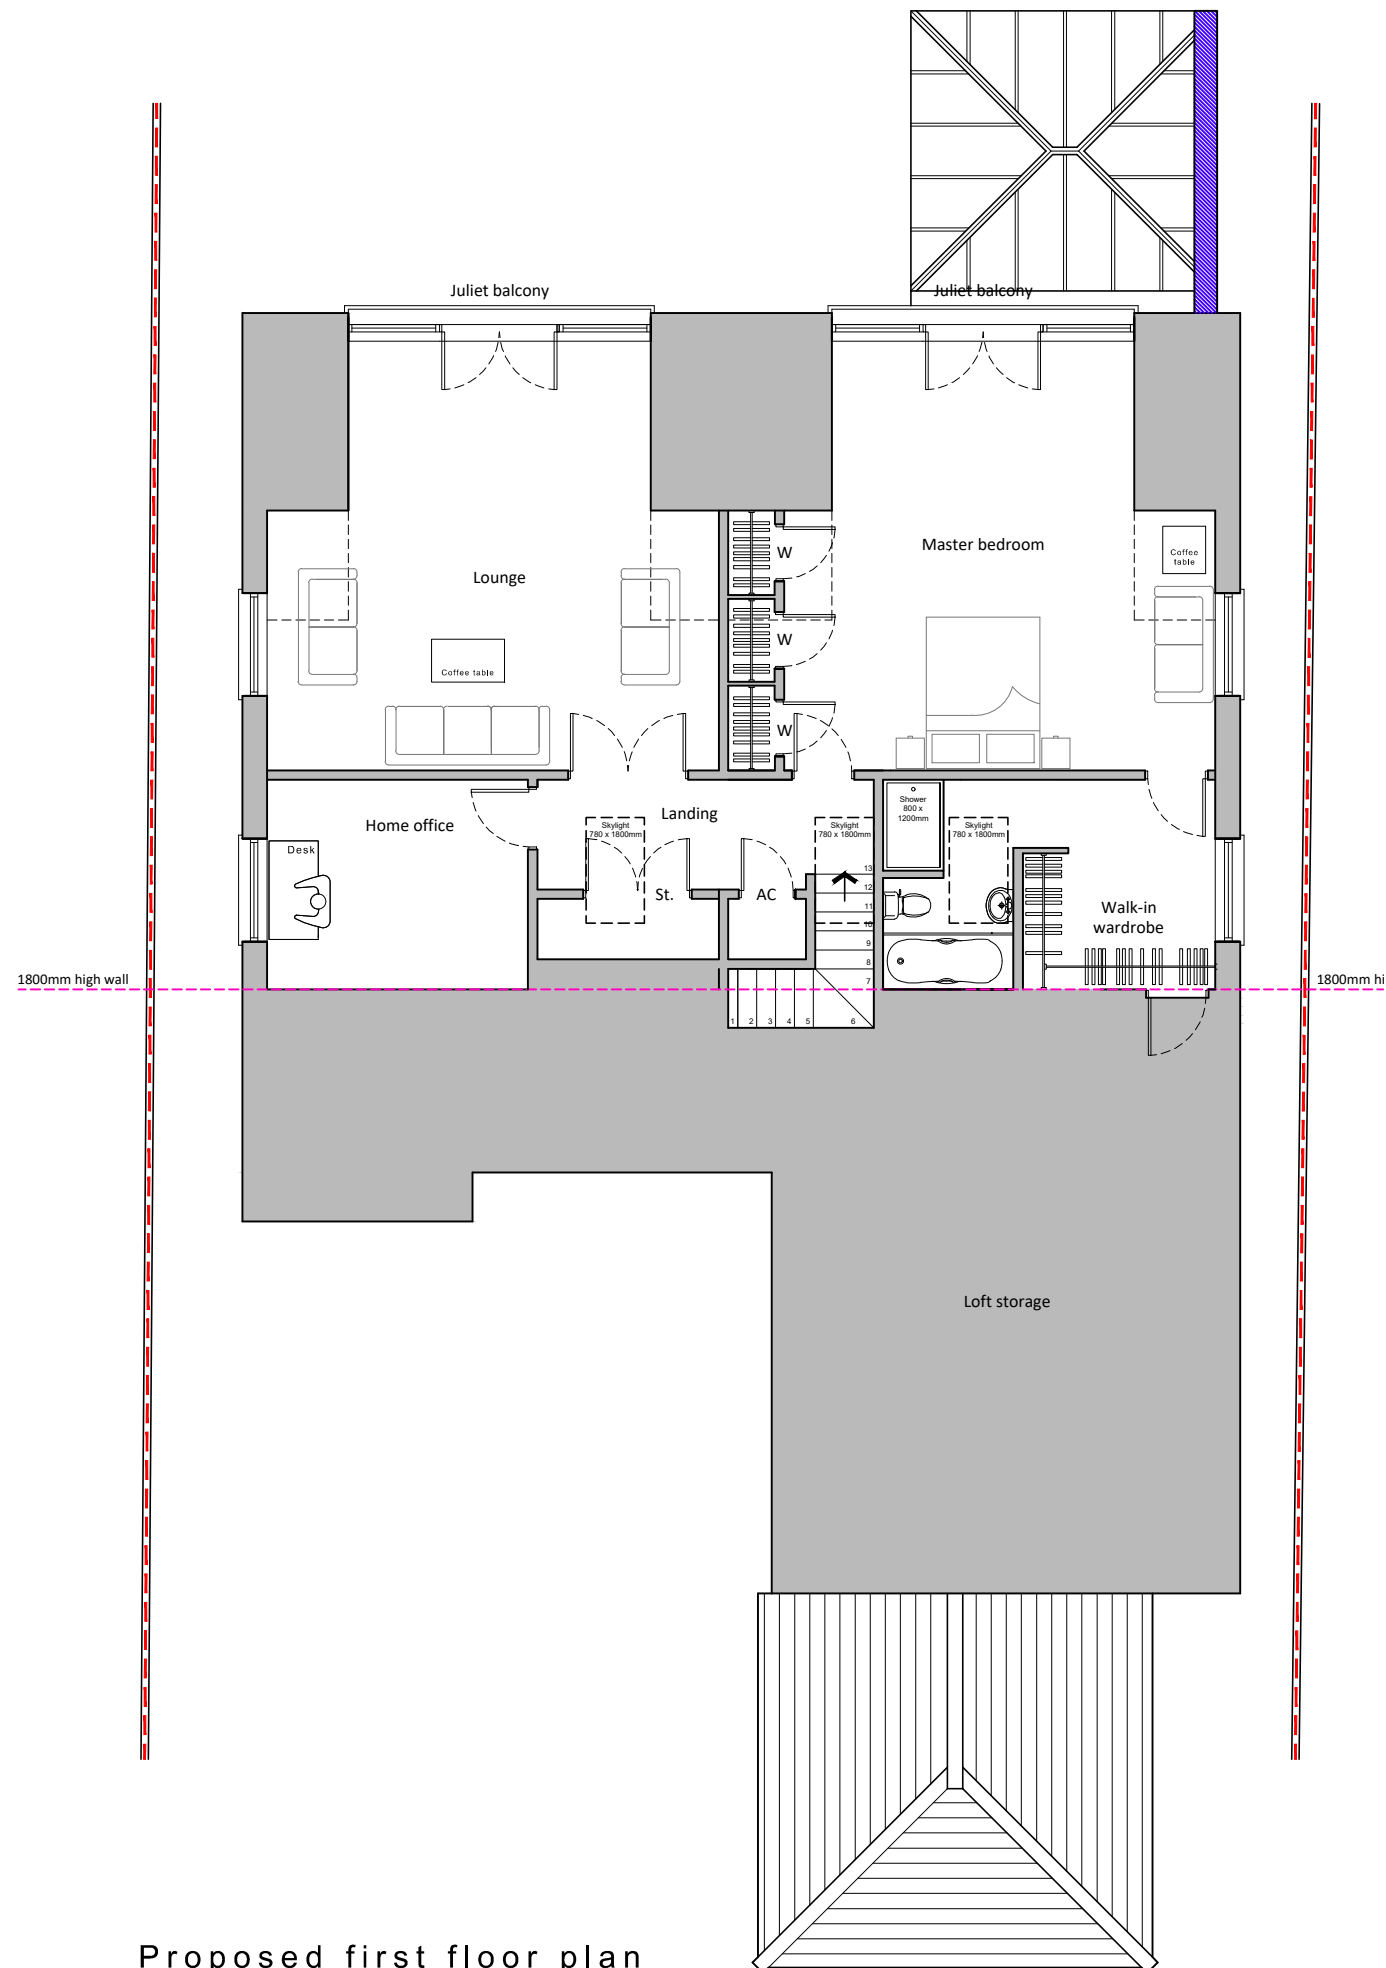

Proposed first floor plan

 

- Existing walls
- Proposed walls
- Proposed structure

JB ARCHITECTURE

Office Tel: 01243 933732

Email: admin@jb-architecturedesign.com

Web: www.jb-architecturedesign.com

For MR & MRS BARDGETT

Project PROPOSED EXTENSION AT DOVE COTTAGE, NYTON ROAD PO20 3UN

Title PROPOSED FLOOR PLANS

|                     |                    |                  |         |
|---------------------|--------------------|------------------|---------|
| Date MARCH 22       | Drawn JB           | Scale 1:100 @ A3 | Checked |
| Job Number PL569.22 | Drawing Number -04 | Revision         | B       |

ARUN DISTRICT COUNCIL AL/54/22/HH