



Proposed schedule of materials:


- 1 Slate roof tiles
- 2 UpVC doors & windows
colour - anthracite
- 3 Roof light
(Velux or similar product)
- 4 Weatherboard cladding

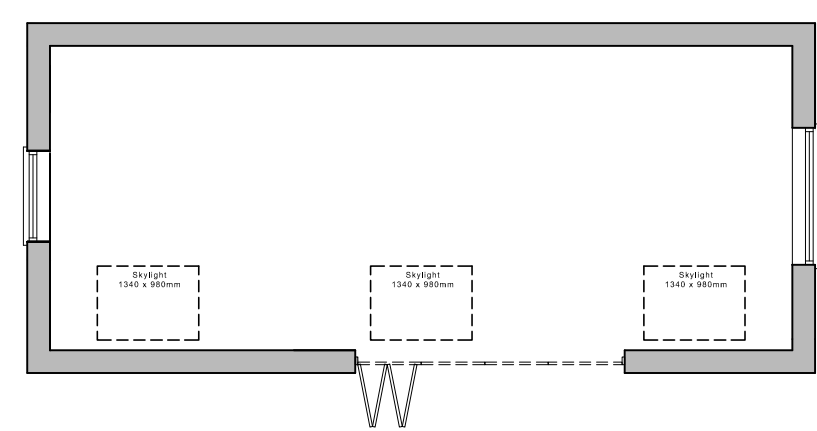


Ground floor plan

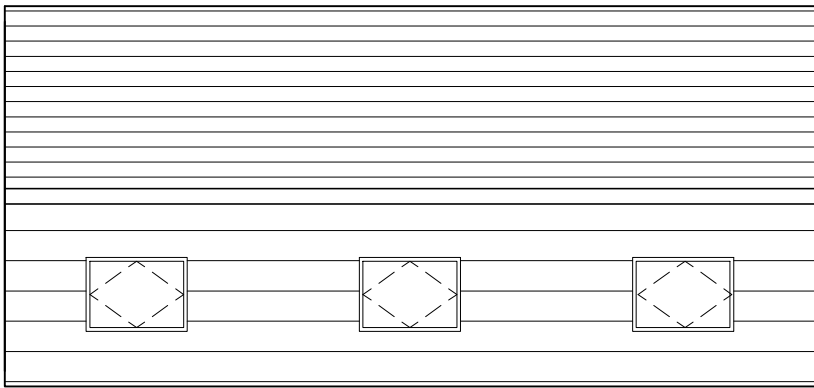


Roof plan

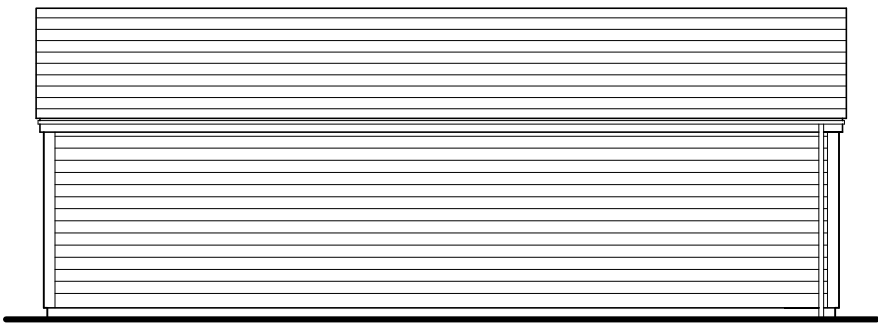


North (rear)
elevation

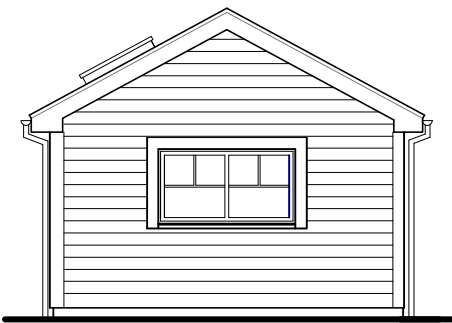

East (side)
elevation

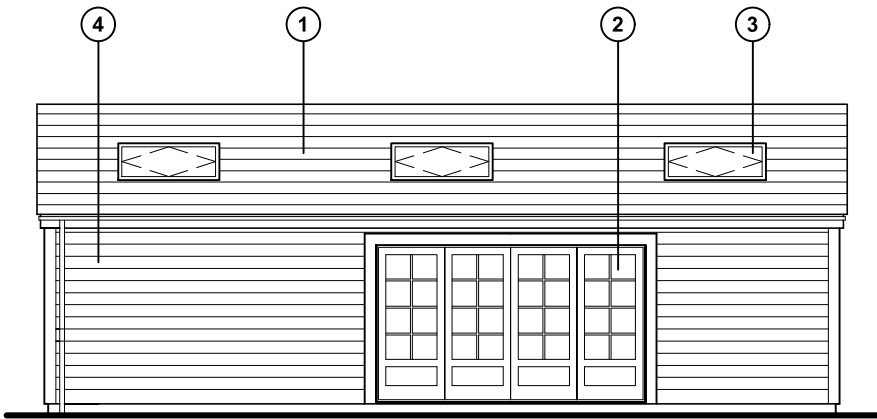

South (front)
elevation

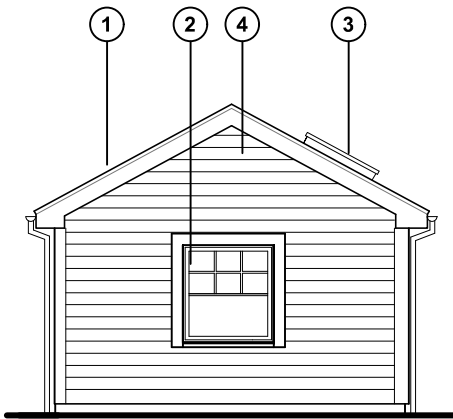

West (side)
elevation

Proposed summer house plans & elevations
scale 1:100



For MR & MRS BARDGETT	Title PROPOSED OUTBUILDING / SUMMER HOUSE	Office Tel: 01243 933732
Project PROPOSED EXTENSION AT DOVE COTTAGE, NYTON ROAD PO20 3UN	Date MARCH 22	Email: admin@jb-architecturedesign.com
	Drawn JB	Web: www.jb-architecturedesign.com
	Scale 1:100 @ A3	
	Job Number PL569.22	Revision
	Drawing Number -07	