



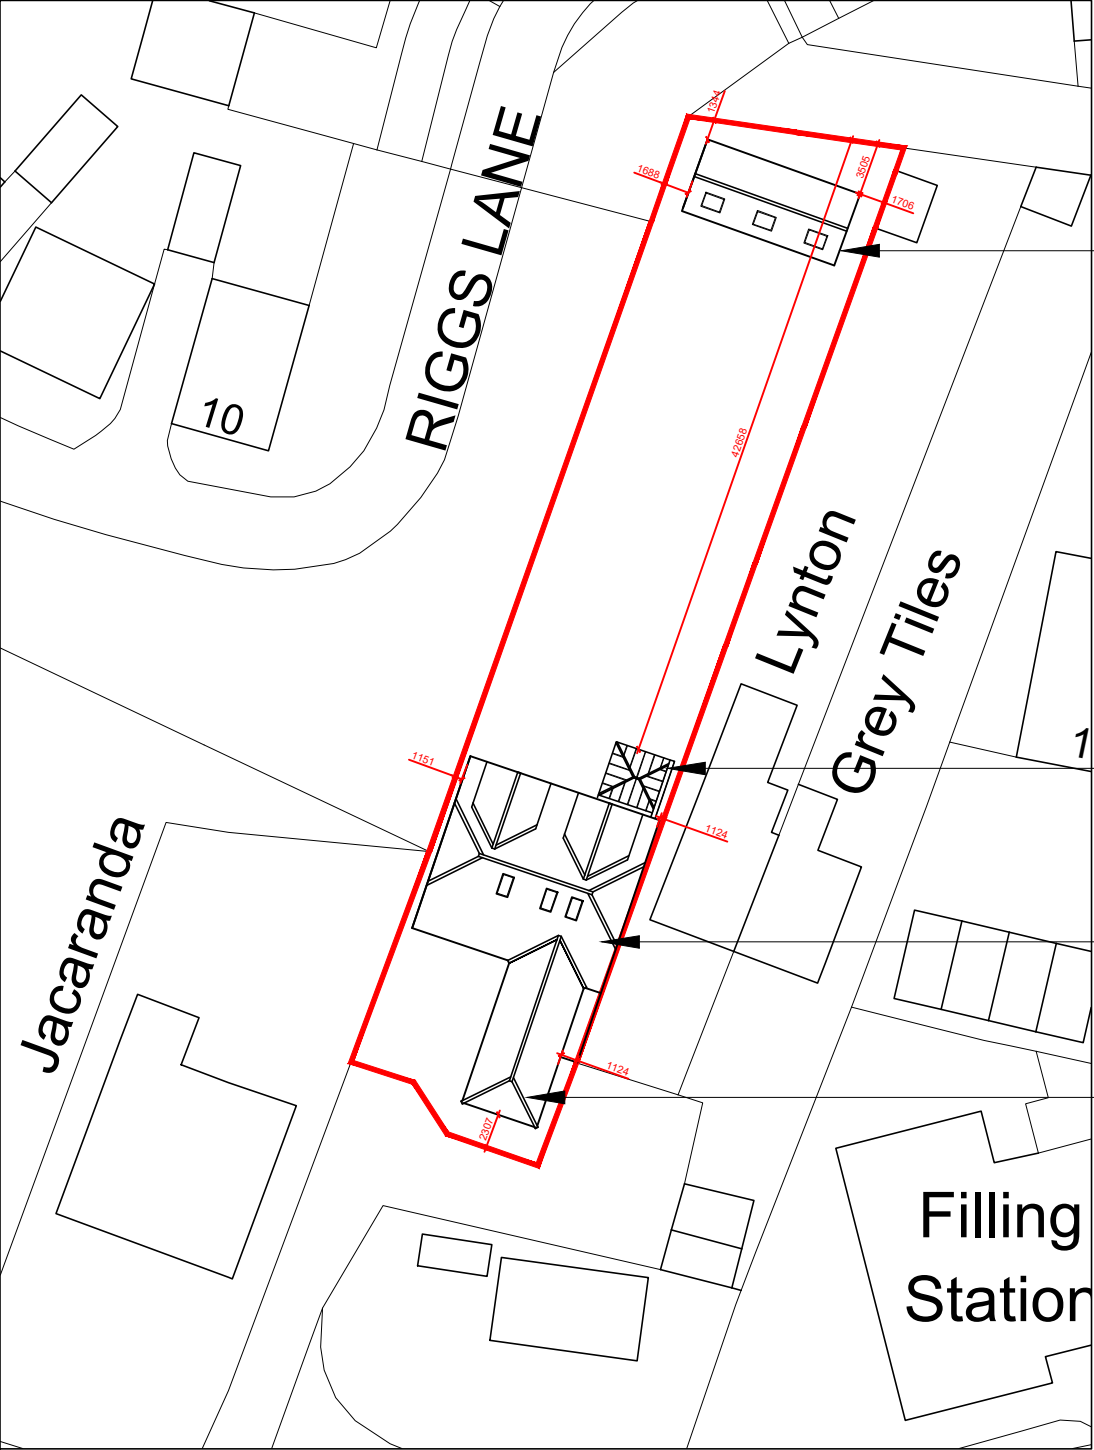

Site plan

scale 1:500

 


Proposed
summer house

Existing
conservatory
to be reused



Proposed loft
conversion

Proposed
car port

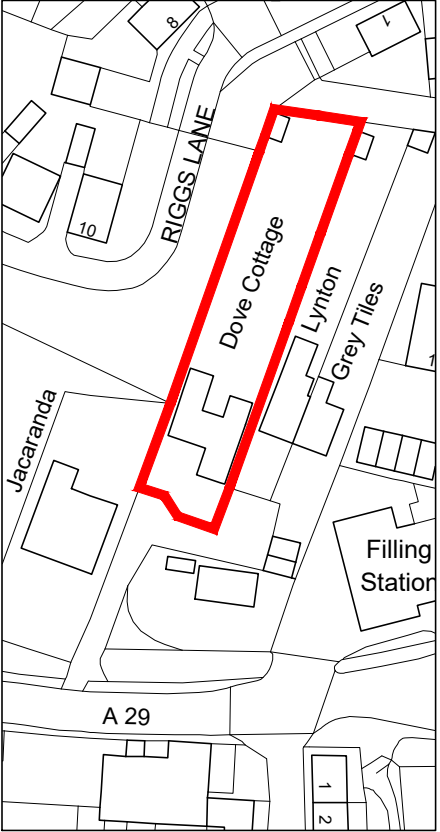

Location plan

scale 1:1250

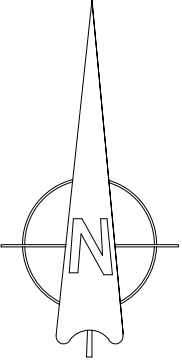 

Ordnance Survey, (c) Crown Copyright 2021.
All rights reserved. Licence number 100022432