
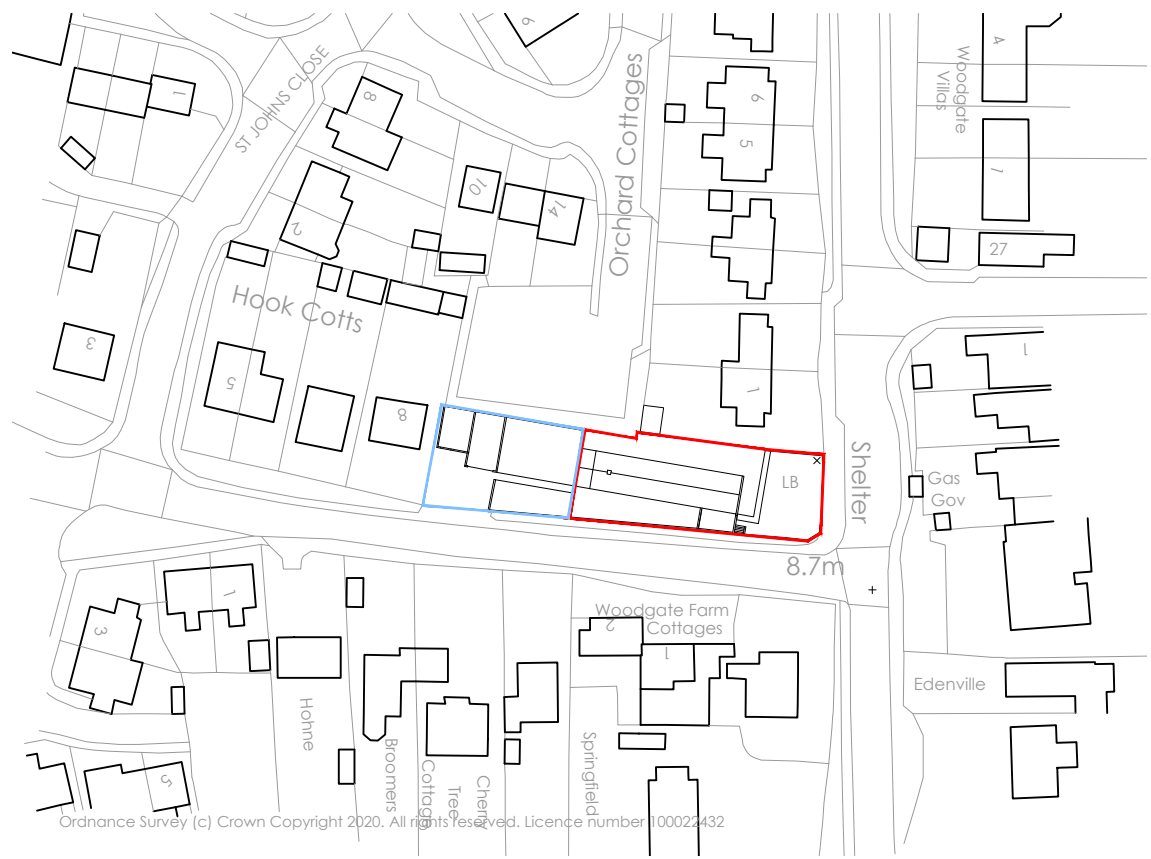


PLANNING SUBMSSION

EXISTING GROUND FLOOR PLAN

scale 1:100

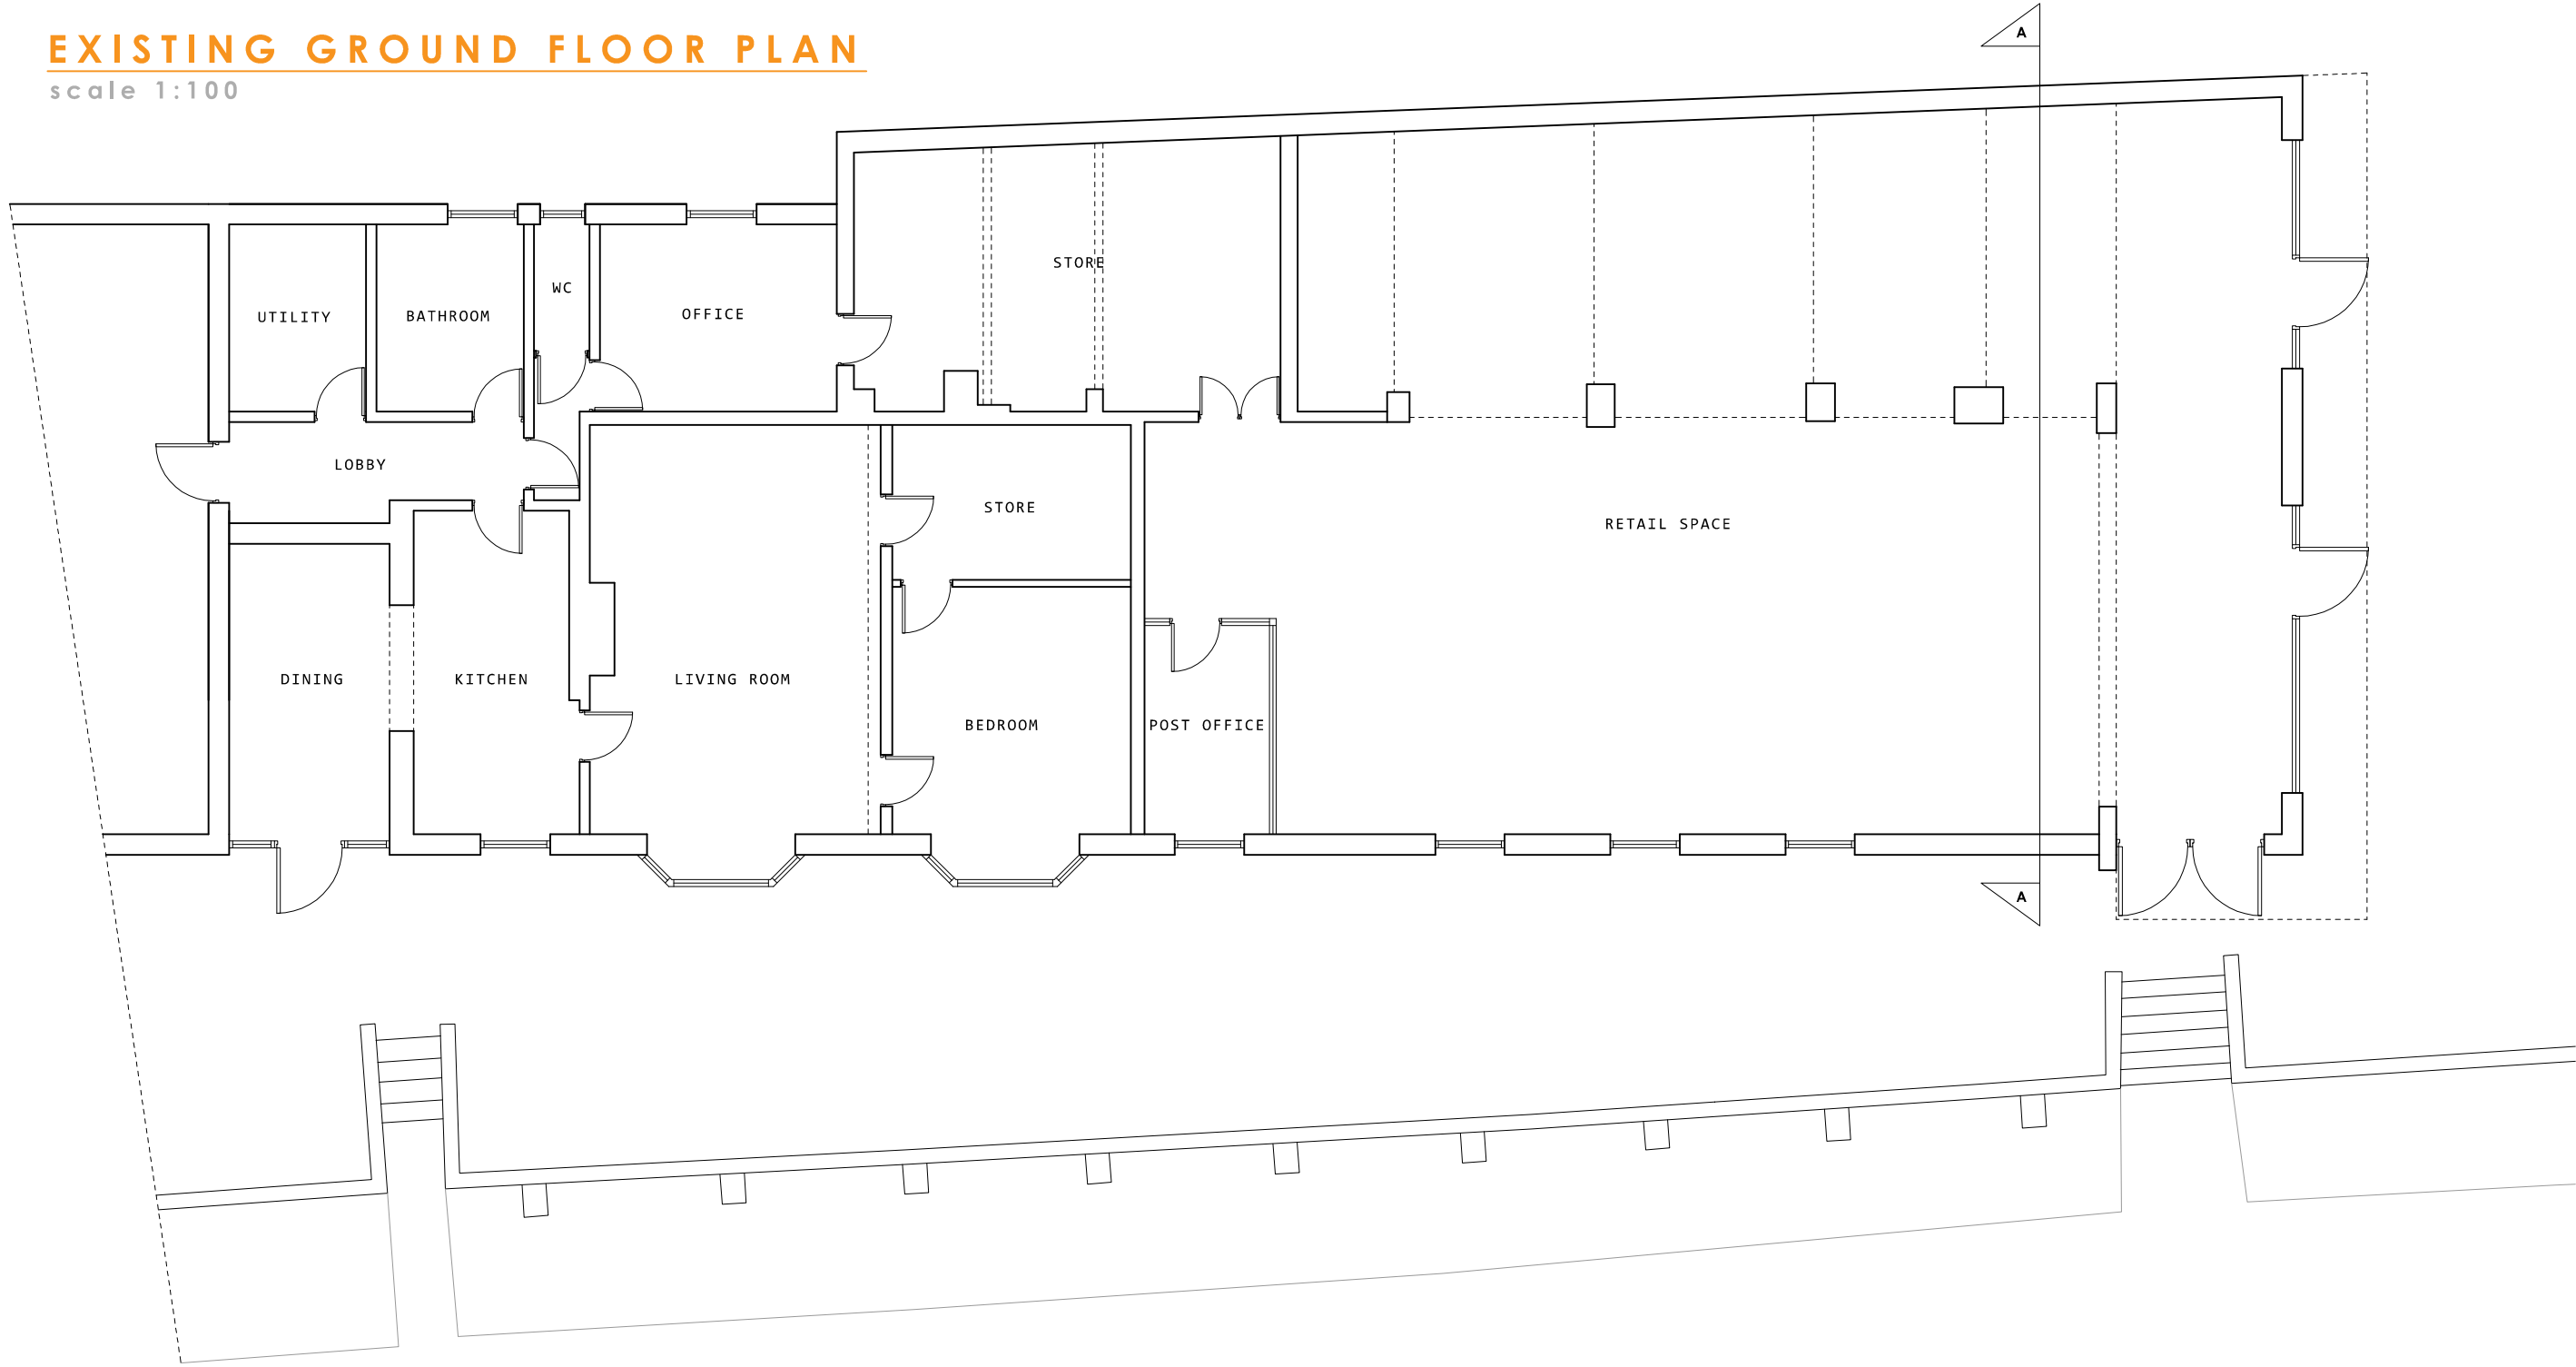

SITE LOCATION PLAN

scale 1:1250


Ordnance Survey (c) Crown Copyright 2018.
All rights reserved. Licence number 100022432




BLOCK PLAN

scale 1:500

Ordnance Survey (c) Crown Copyright 2018.
All rights reserved. Licence number 100022432

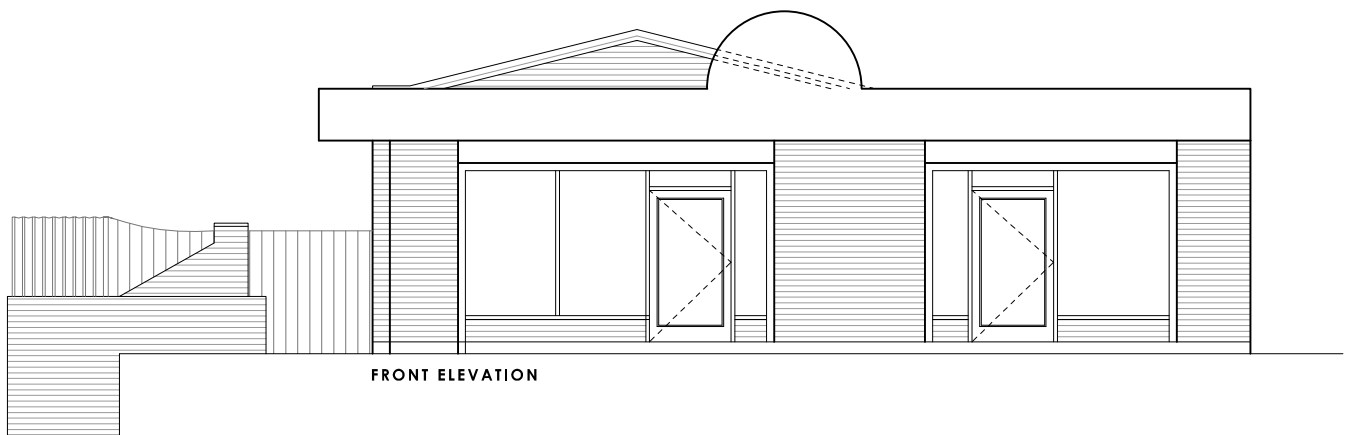

FRONT ELEVATION

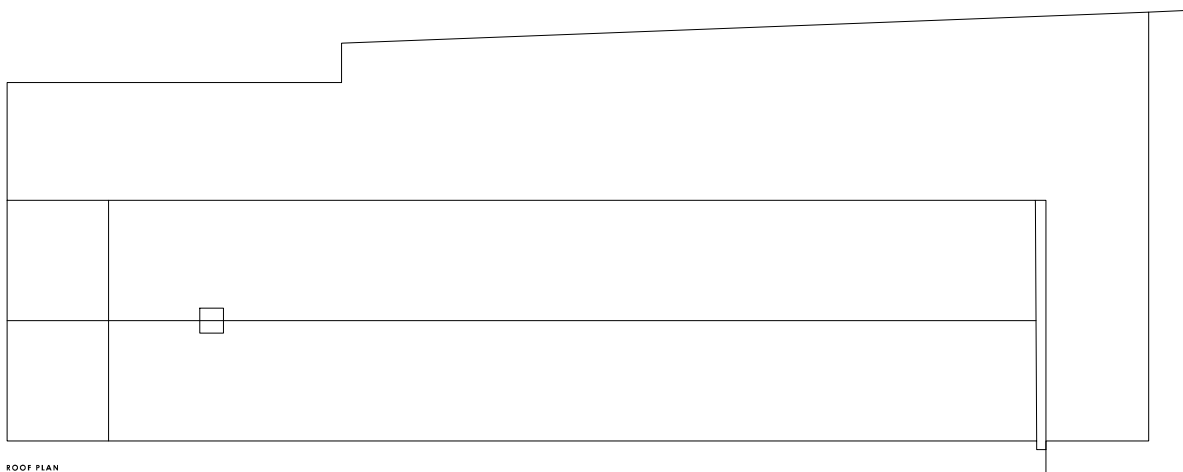

EXISTING ROOF PLAN

EXISTING ROOF PLAN


scale 1:200

EXISTING ELEVATIONS

scale 1:100



SIDE ELEVATION (showing boundary retaining wall and fence)

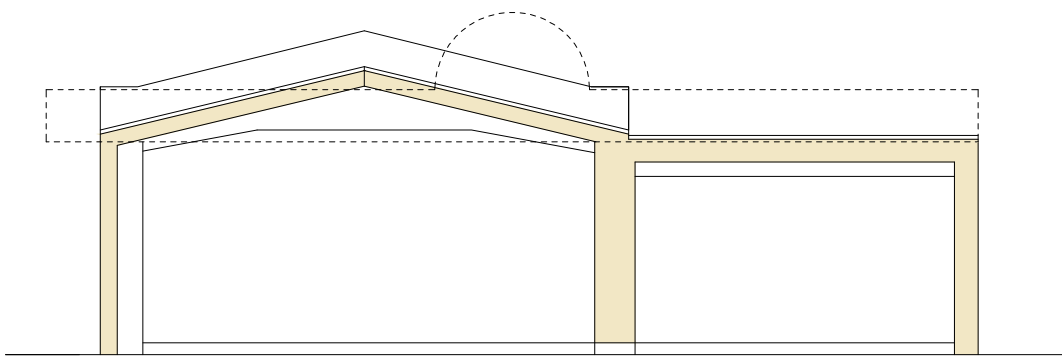

SECTION A-A

EXISTING SECTION

scale 1:100



SIDE ELEVATION (without boundary retaining wall and fence)



SIDE ELEVATION

DRAWING ISSUES AND REVISIONS

Office Locations:
12 Vickers Lane | Louth | Lincolnshire | LN11 9PZ
T 01507 611150
Corn Exchange Chambers | Queen Street | Market
Easen | Lincolnshire | LN8 3JH
T 01673 268398
E 01673 268399
F 01673 268399



PROJECT | PROPOSED REPLACEMENT
RETAIL UNIT
WESTERGATE STREET
ALDINGBOURNE

DATE | MAY '2021
TITLE | EXISTING PLANS

SCALE | AS SHOWN
ORIGINAL SIZE | A1

DRAWING NUMBER | Idc-3-01 PL

This drawing is the copyright of Idc Design Consultancy and must not be reproduced without written consent. The contractor is responsible for taking and checking all dimensions on site prior to commencement and reporting back to the architect/consultant any discrepancies. All materials specified on this drawing are to be used in strict accordance with manufacturers written instructions and current codes of practice.
All Details and Specification on this drawing and in relation to this specific project should be adhered to. If any deviations occur the contractor / client should inform Idc Design Consultancy immediately as we cannot be held responsible for errors resulting from undeclared detail and specification changes.