

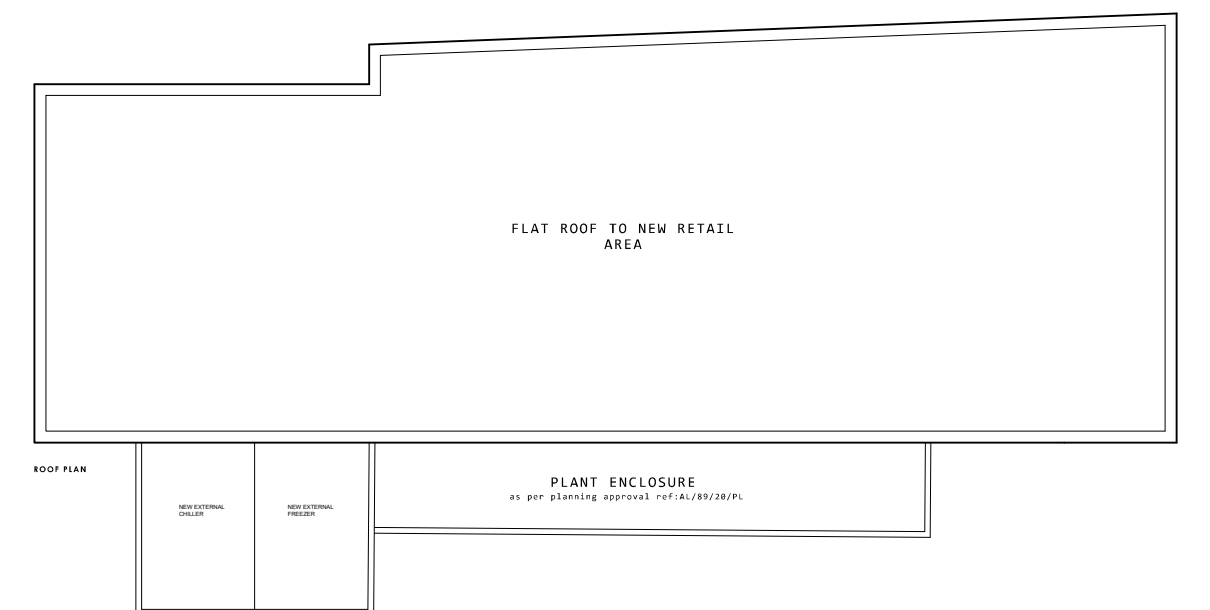


PROPOSED GROUND FLOOR PLAN
scale 1:100

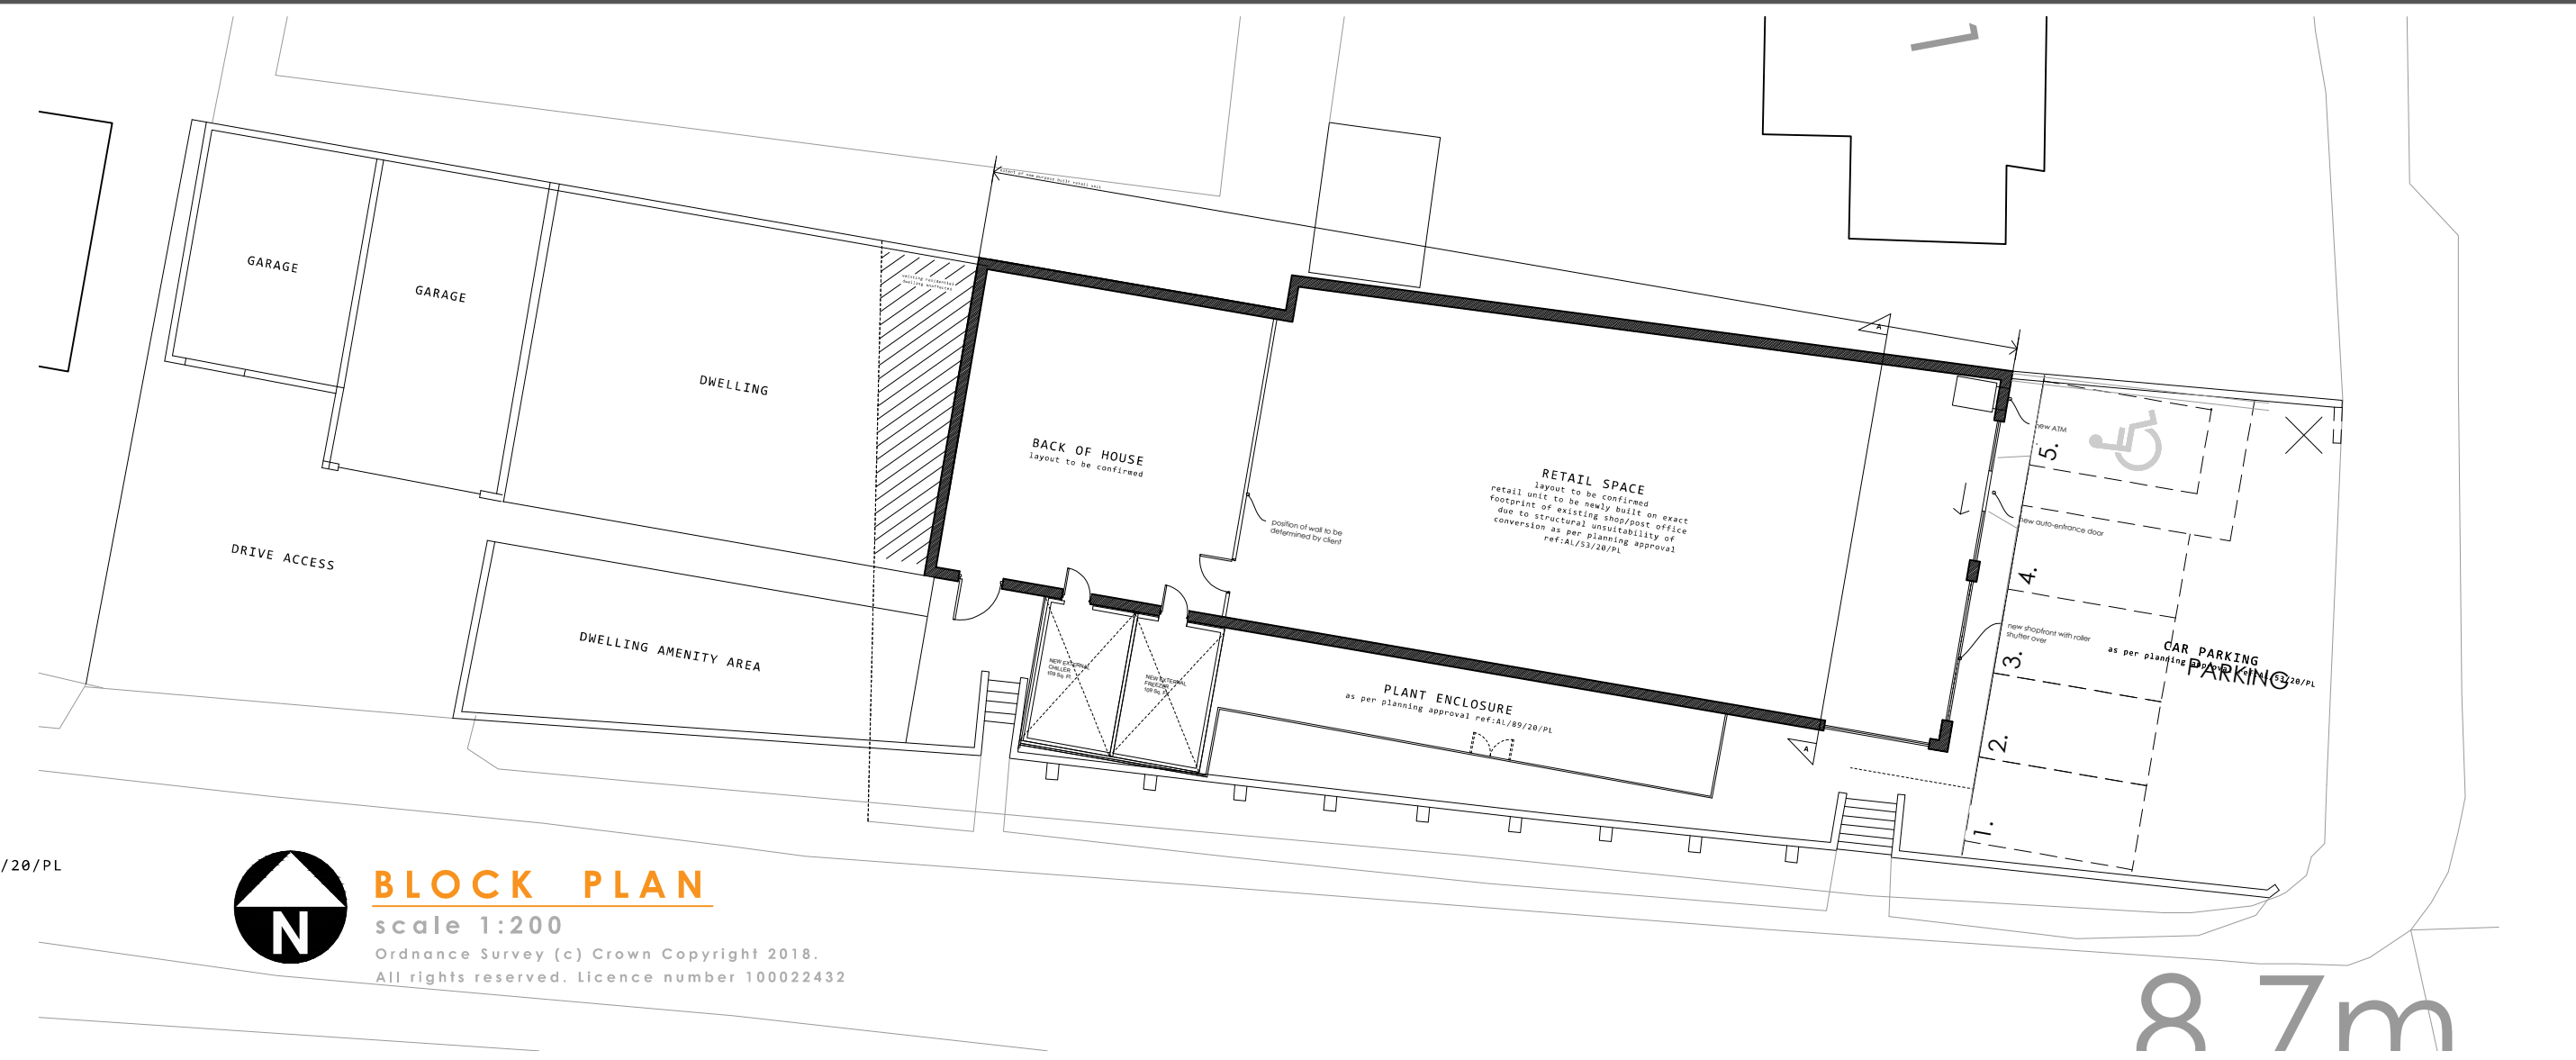

PROPOSED ROOF PLAN

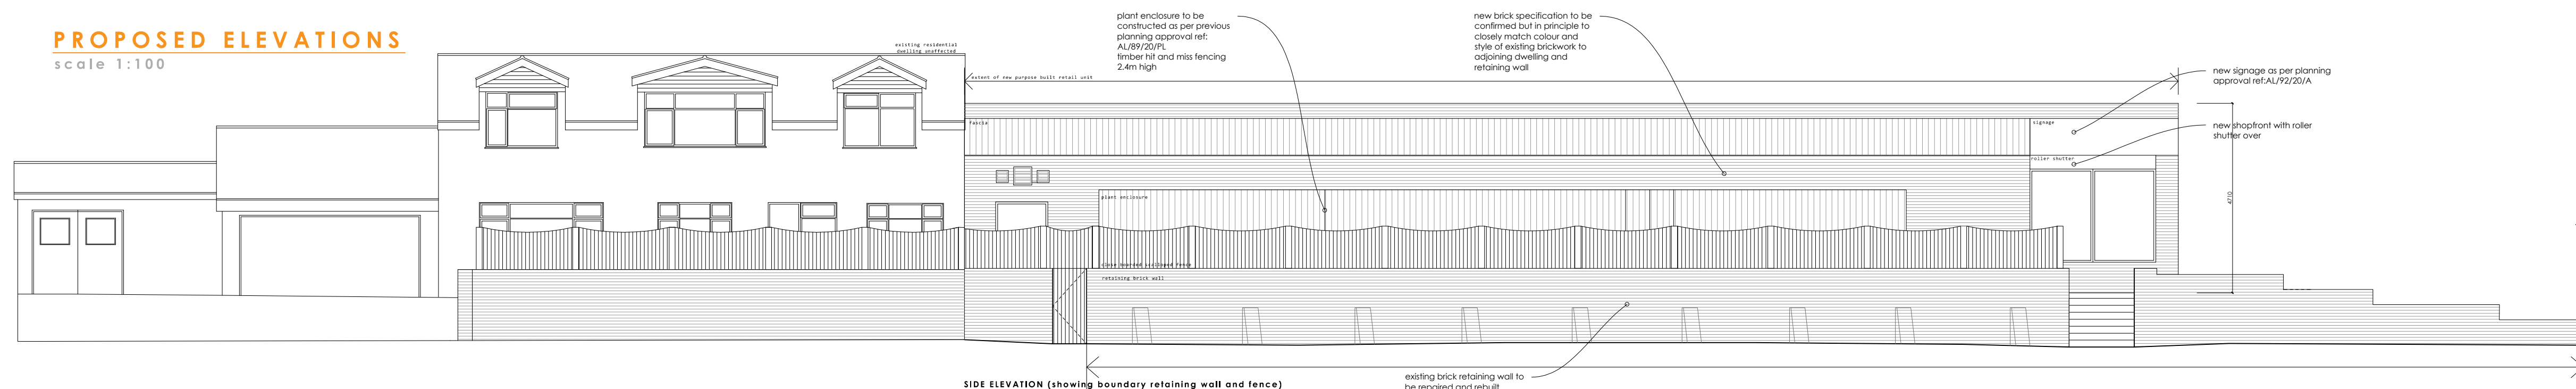

SECTION A-A

PROPOSED SECTION

scale 1:100

Planning approval (ref:AL/53/20/PL) was granted for alterations to the existing shop in order to form an enlarged foodstore. Through further intrusive site and building investigation it was determined that the proposal as approved would not be achievable given the lack of existing structural integrity. Therefore this proposal seeks to take down the existing shop and replace to the exact footprint and heights of the approved scheme.

DRAWING ISSUES AND REVISIONS

Office Locations:
2 Vickers Lane | Louth | Lincolnshire
01507 611155
Corn Exchange Chambers | Queen
Rosen | Lincolnshire | LN8 3EH
01673 268398
admin@lincsdesignconsultancy.co.uk



SCALE	AS SHOWN
ORIGINAL SIZE	A1
DRAWING NUMBER	Idc-3639-02 PL B

This drawing is the copyright of **Unics Design Consultancy** and must not be reproduced without written consent. The contractor is responsible for taking and checking all dimensions on site prior to commencement and reporting back to the architectural consultant any discrepancies. All materials specified on this drawing are to be used in strict accordance with manufacturers written instructions and current codes of practice.

All Details and Specification on this drawing and in relation to this specific project should be adhered to. If any deviations occur the contractor / client should inform **Unics Design Consultancy** immediately as we cannot be held responsible for errors resulting from underequipped detail and specification changes.

