



Scale - 1:50@A1 / 1:100@A3

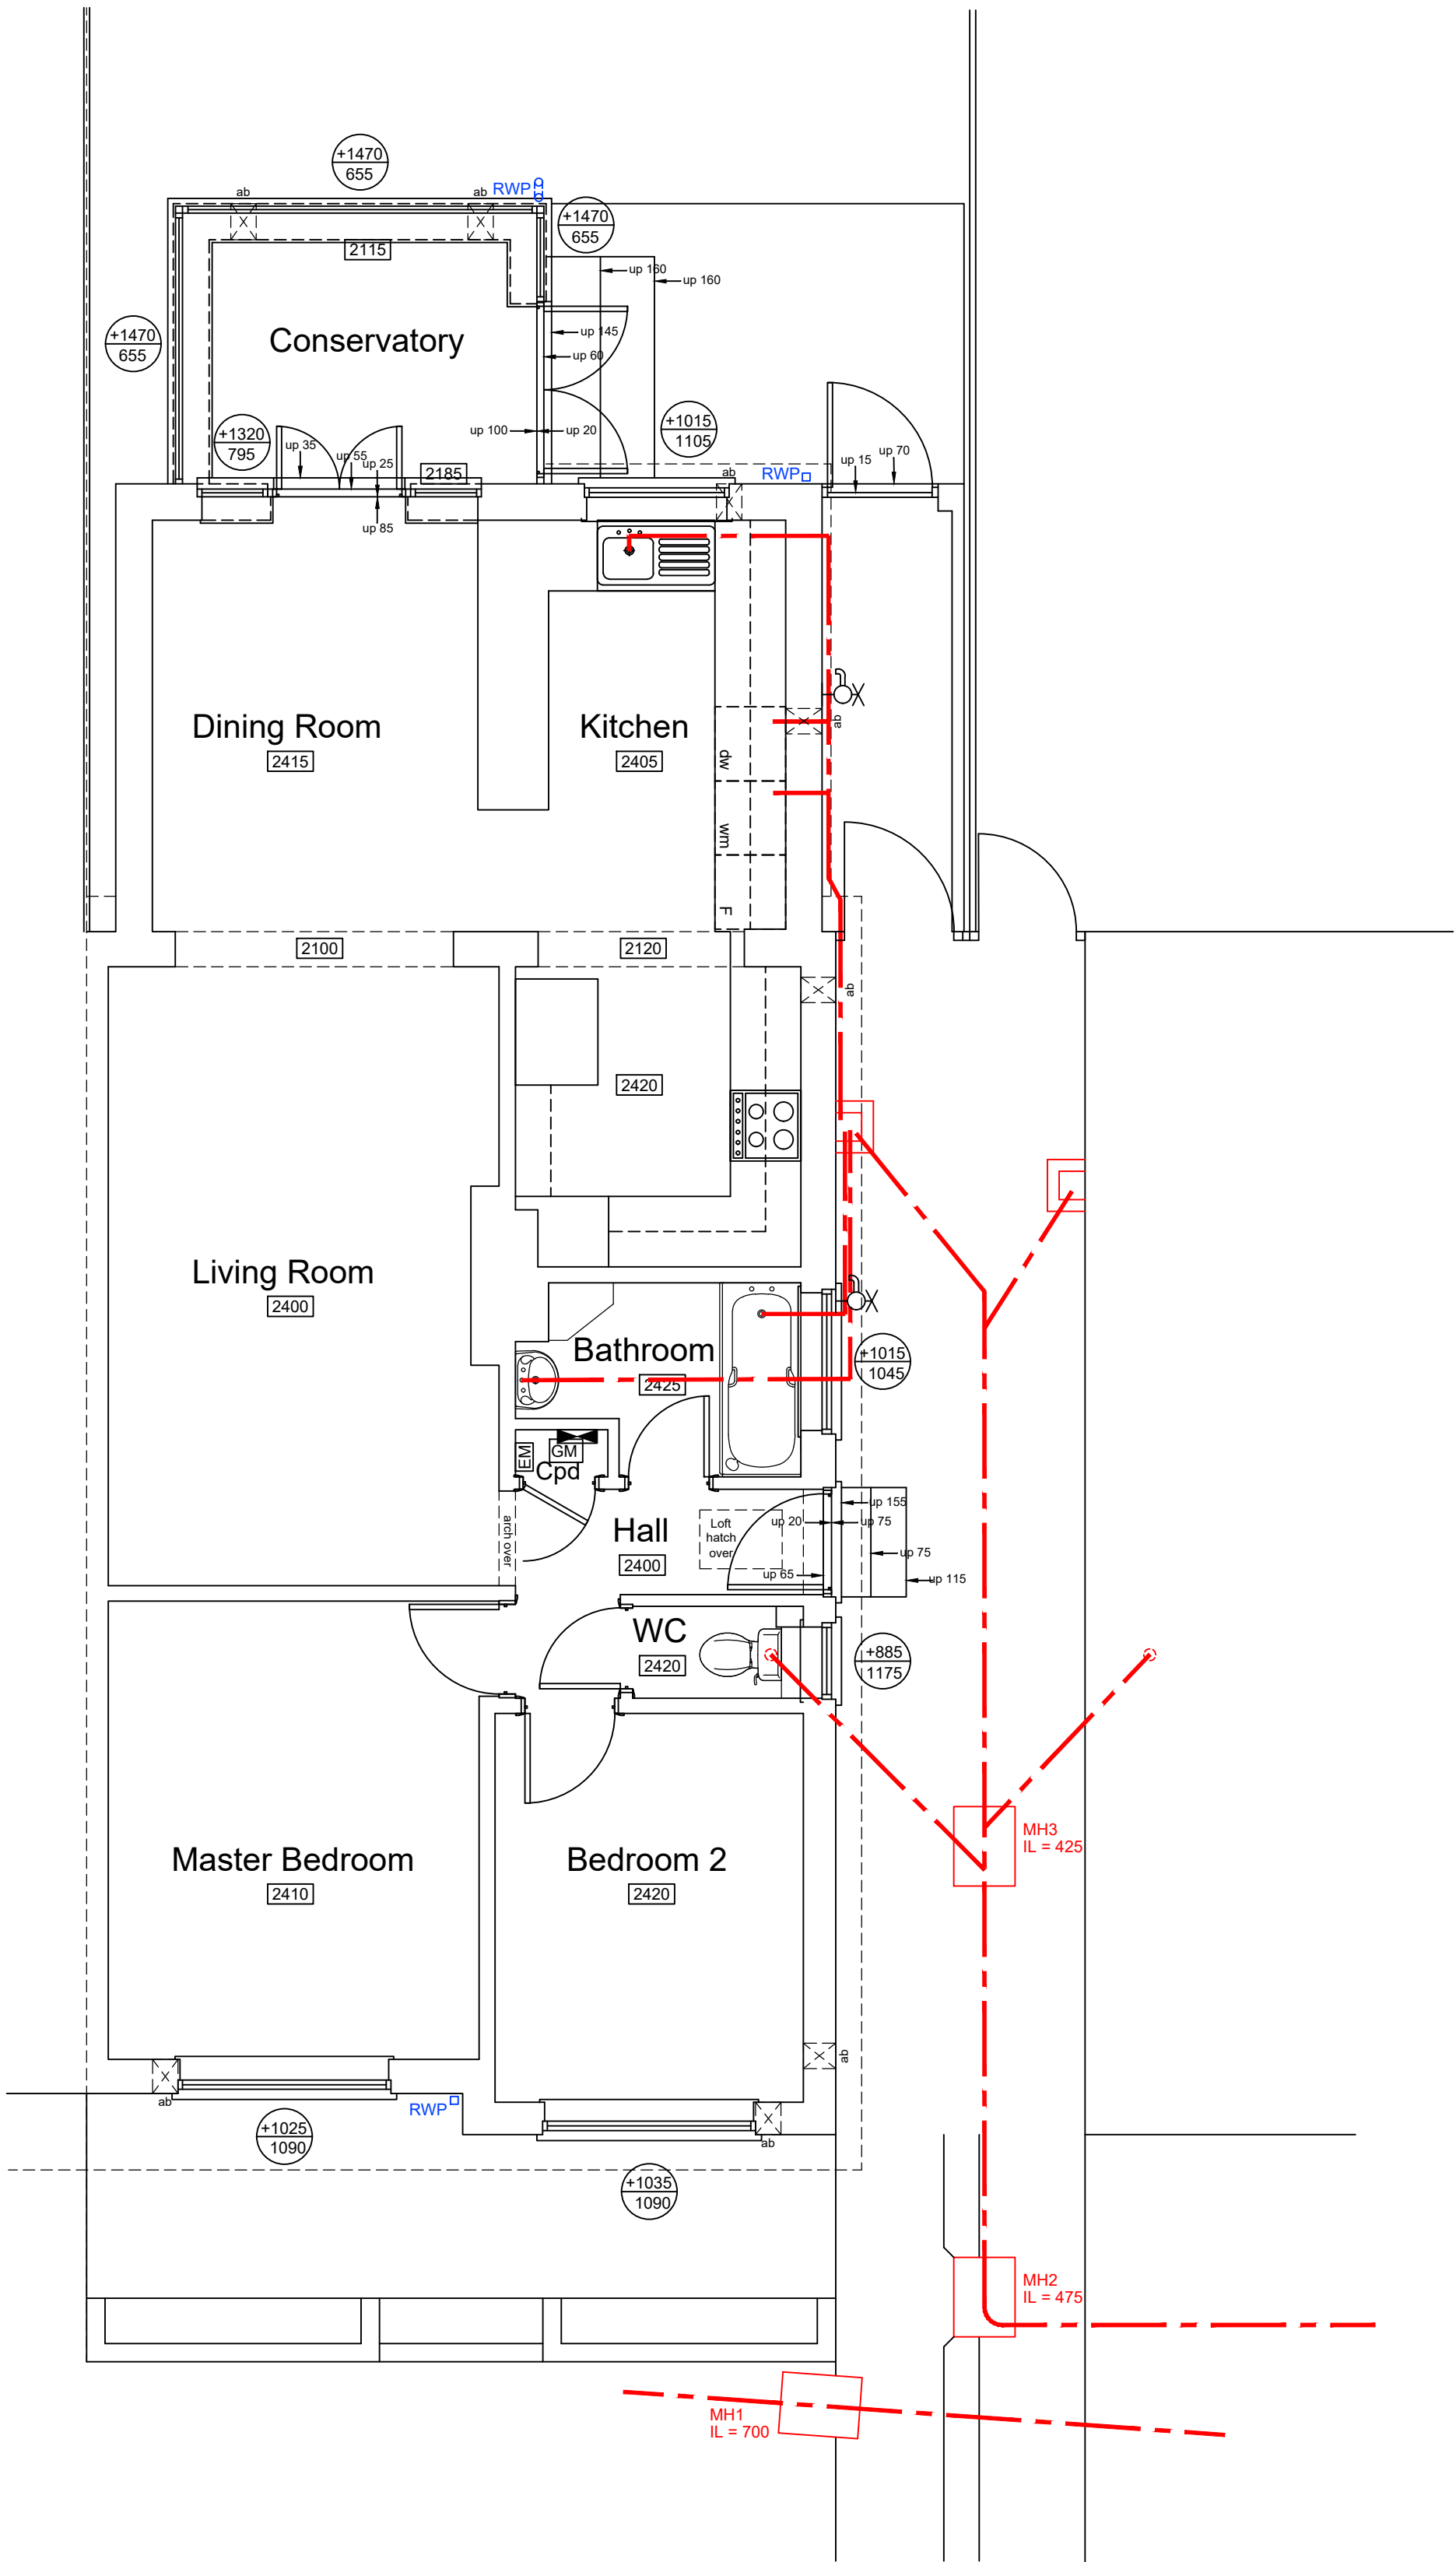

Ground Floor

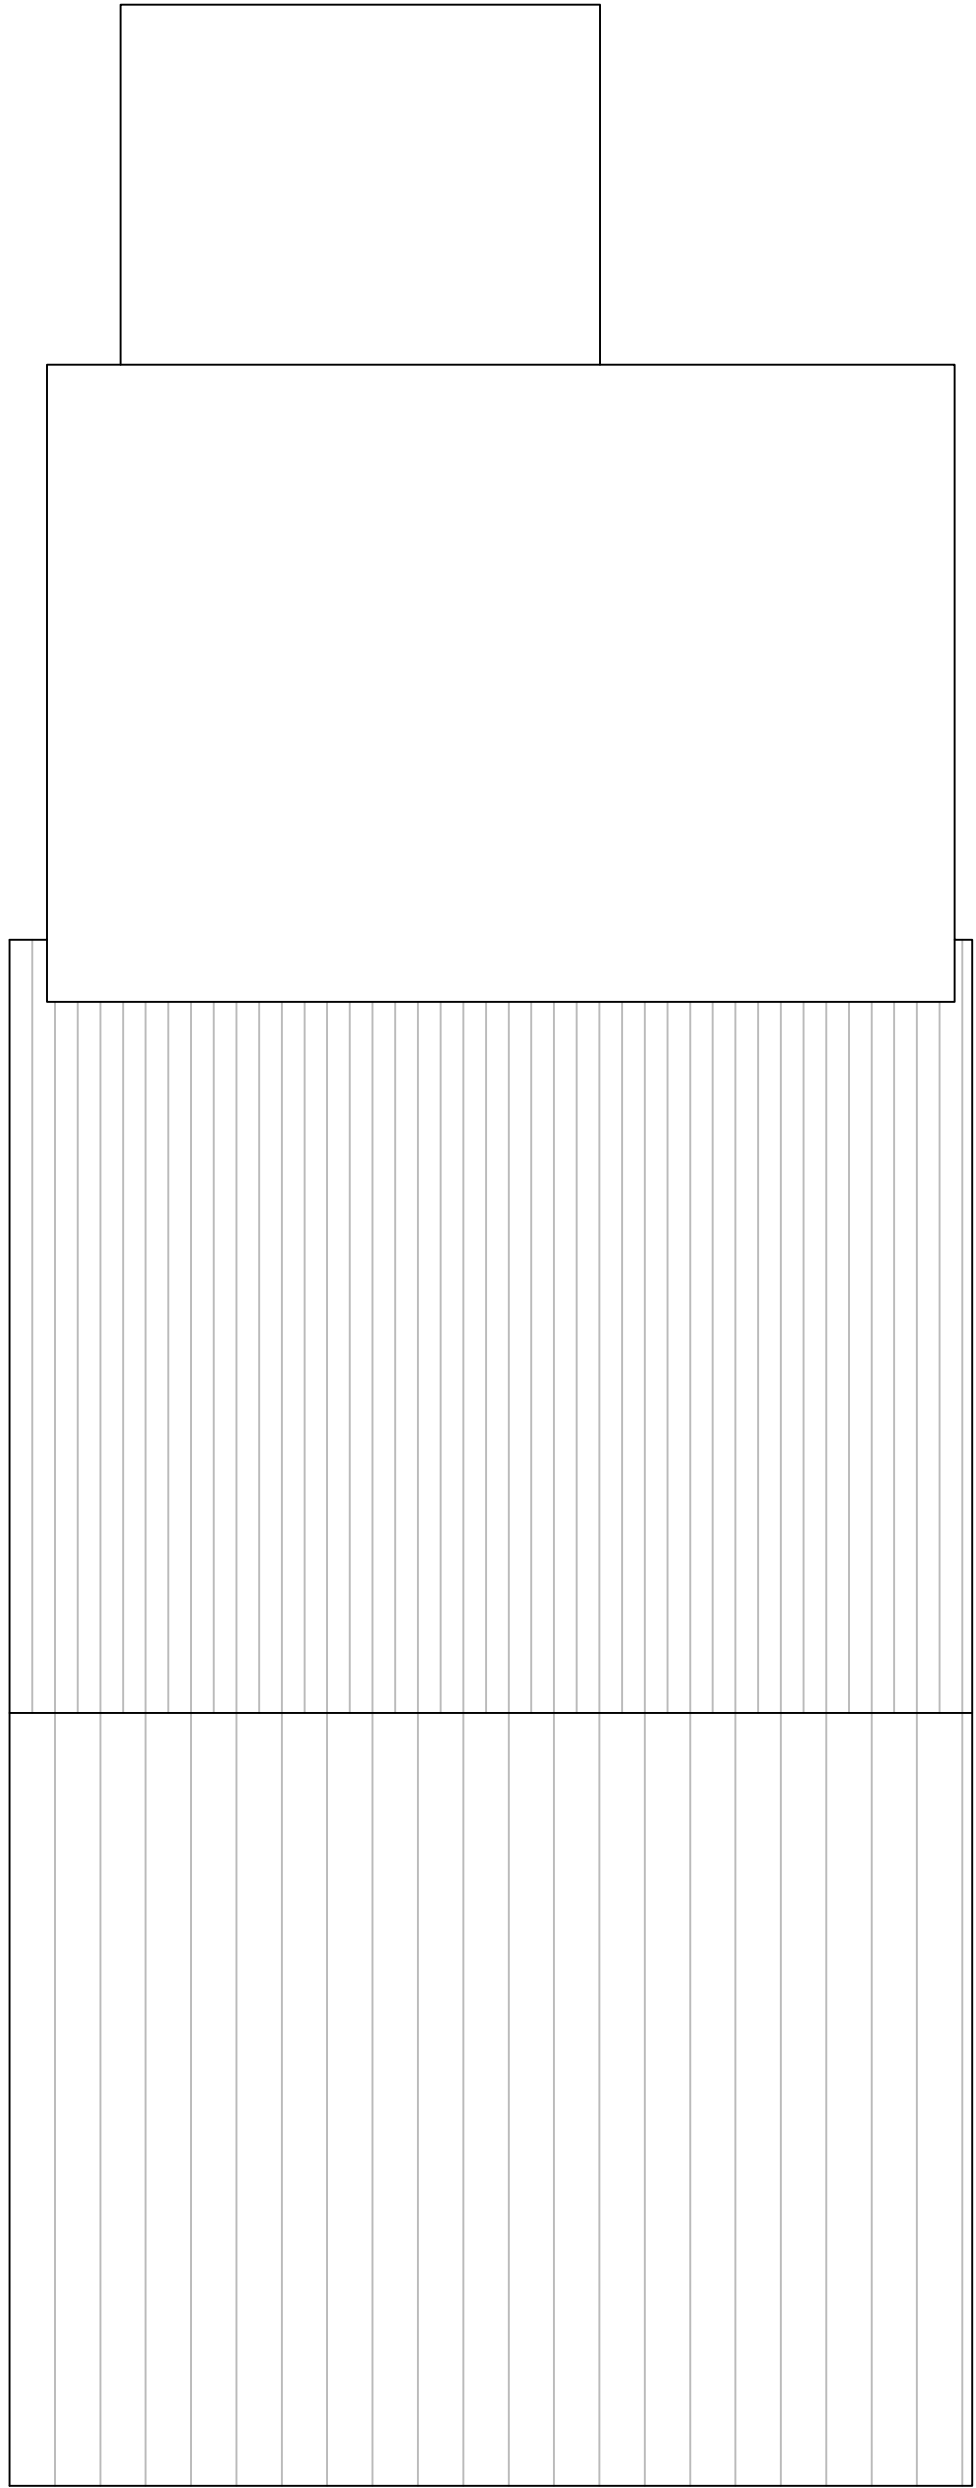

Roof Plan

Emma Pinder Architects Ltd 2 Oak Tree Lane, Chichester West Sussex, PO20 3GU T 07809 621606 E epinder@epinderarchitects.co.uk	Client's Name		Job Title		Drawing Title		Scale		Drawn		Checked		Date		Status		Job No		Drawing No		Rev	
	Kim Mant & Richard Bicknell		37 Ivy Close, Westergate		Existing Floor Plans		1:50@A1/1:100@A3		EP		GP		26.06.26		APPROVAL		0109		01		A	