



Scale - 1:50@A1 / 1:100@A3

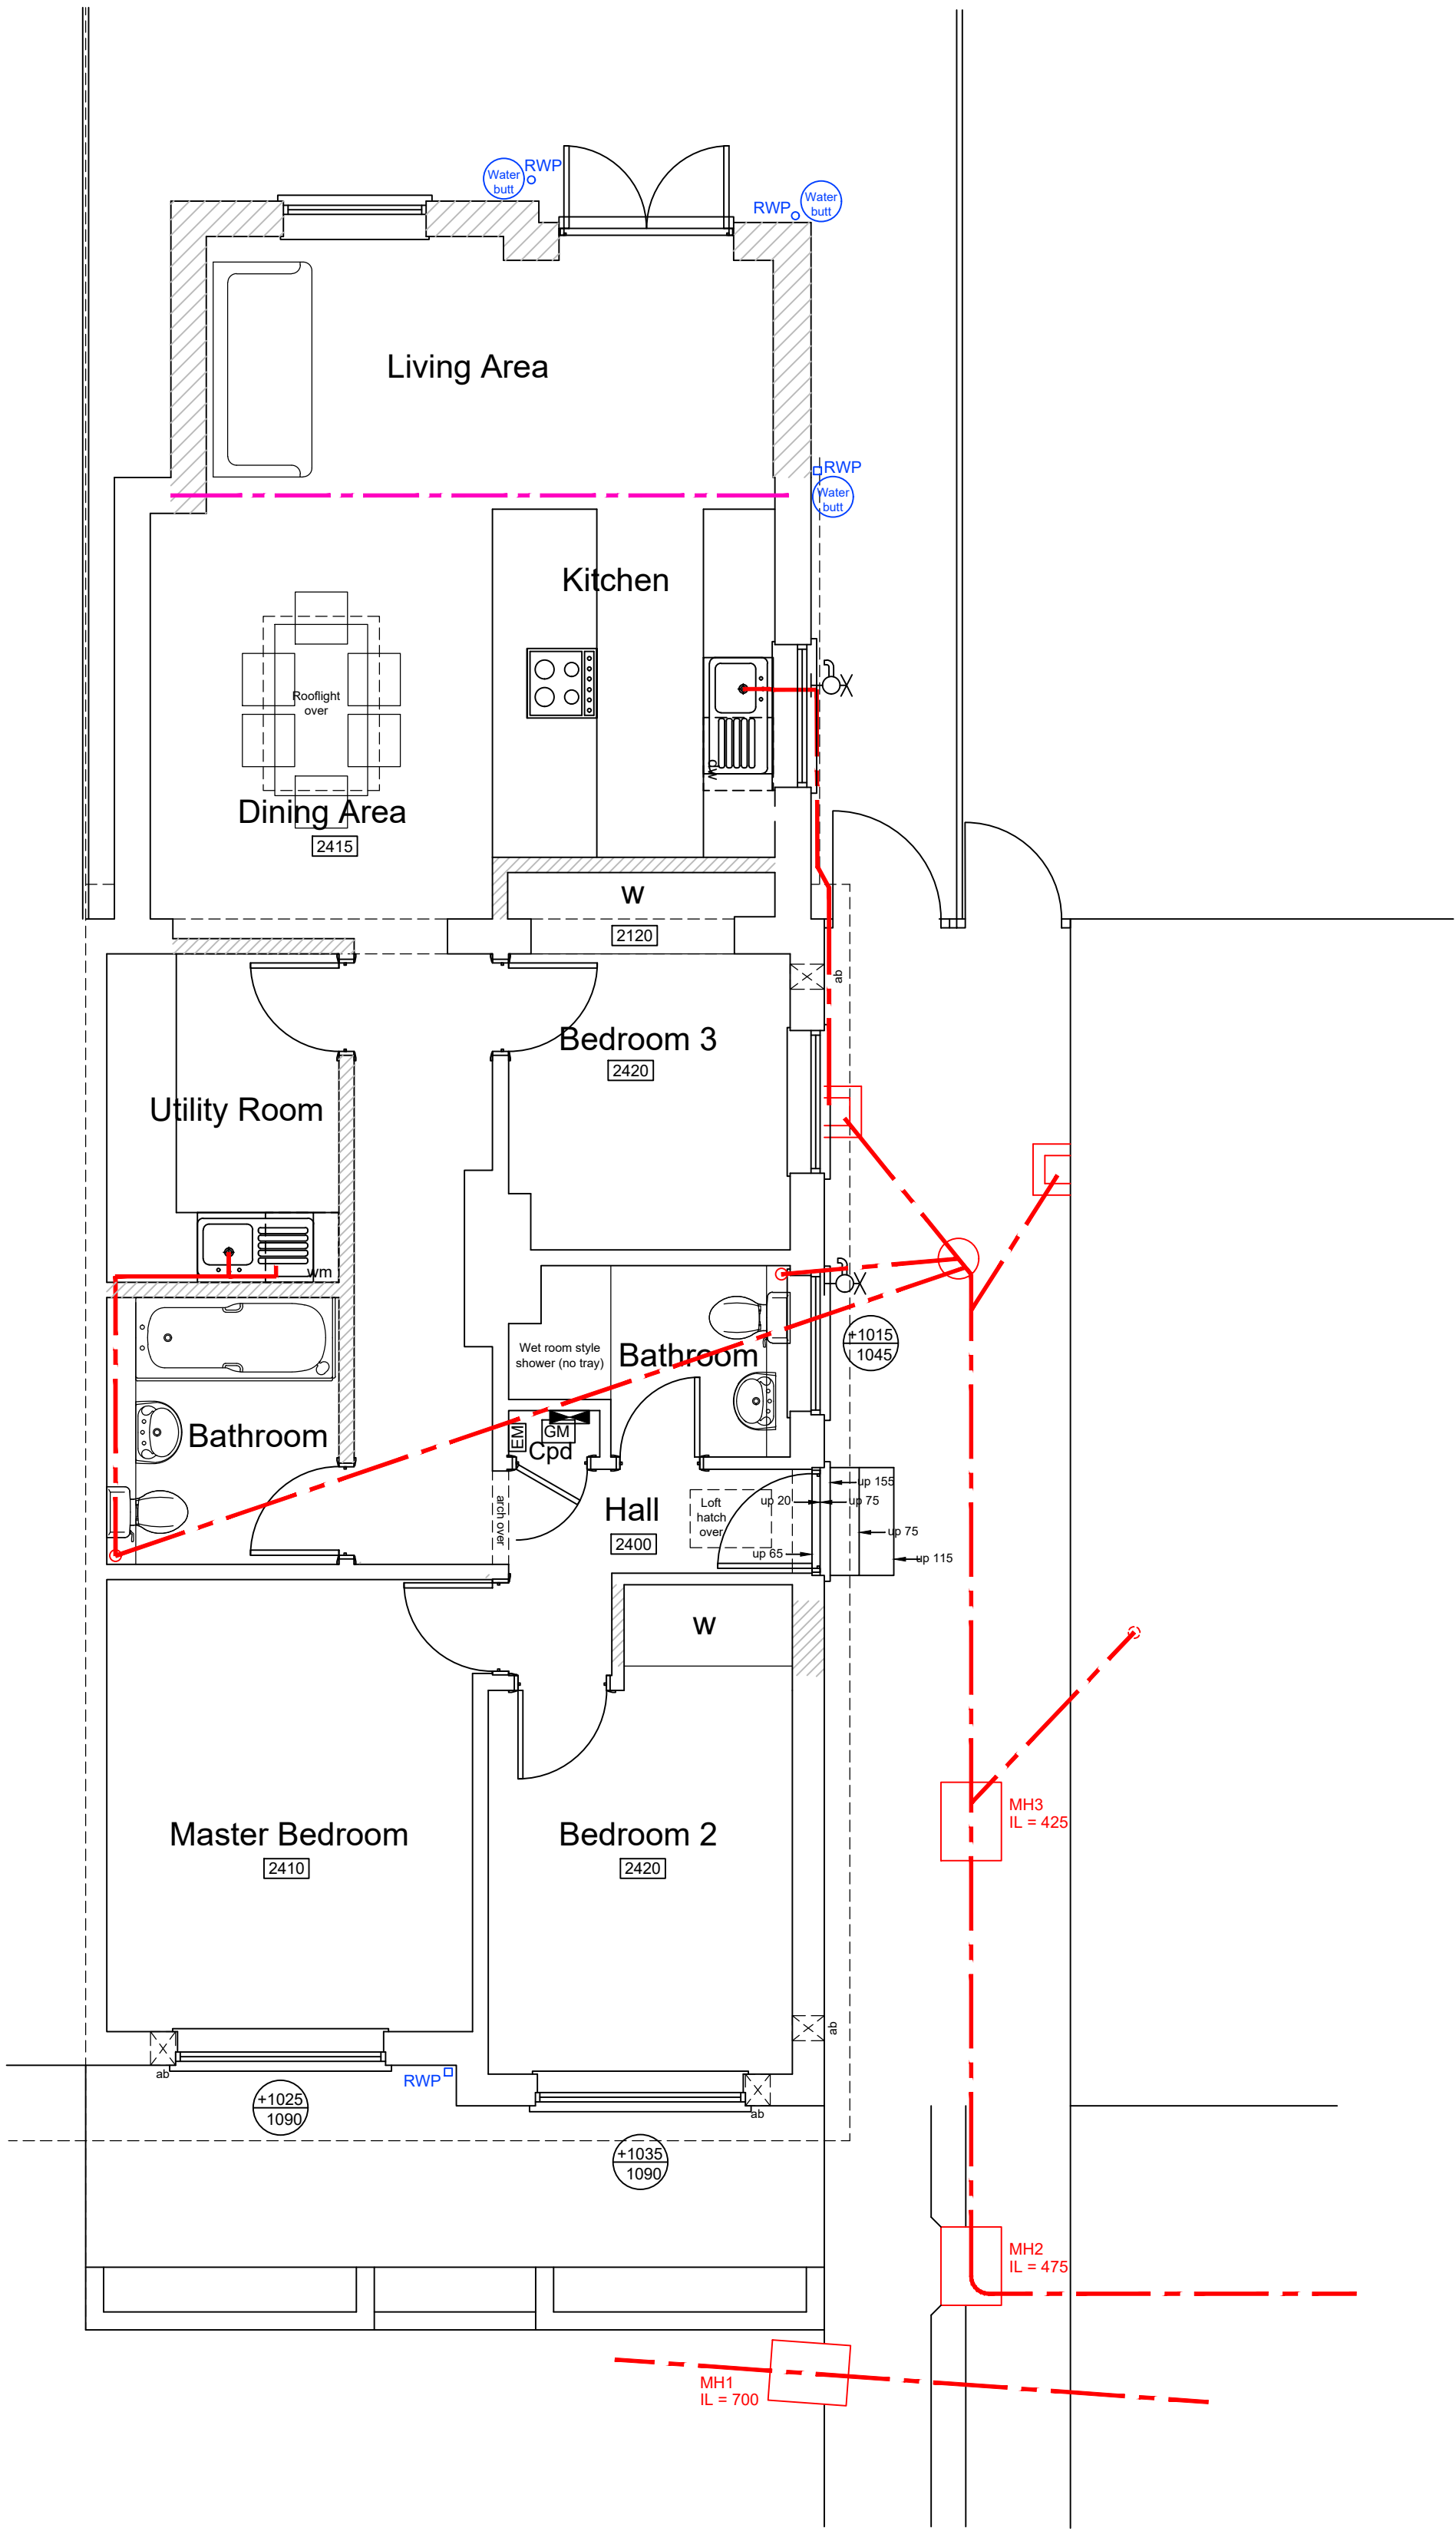

Ground Floor

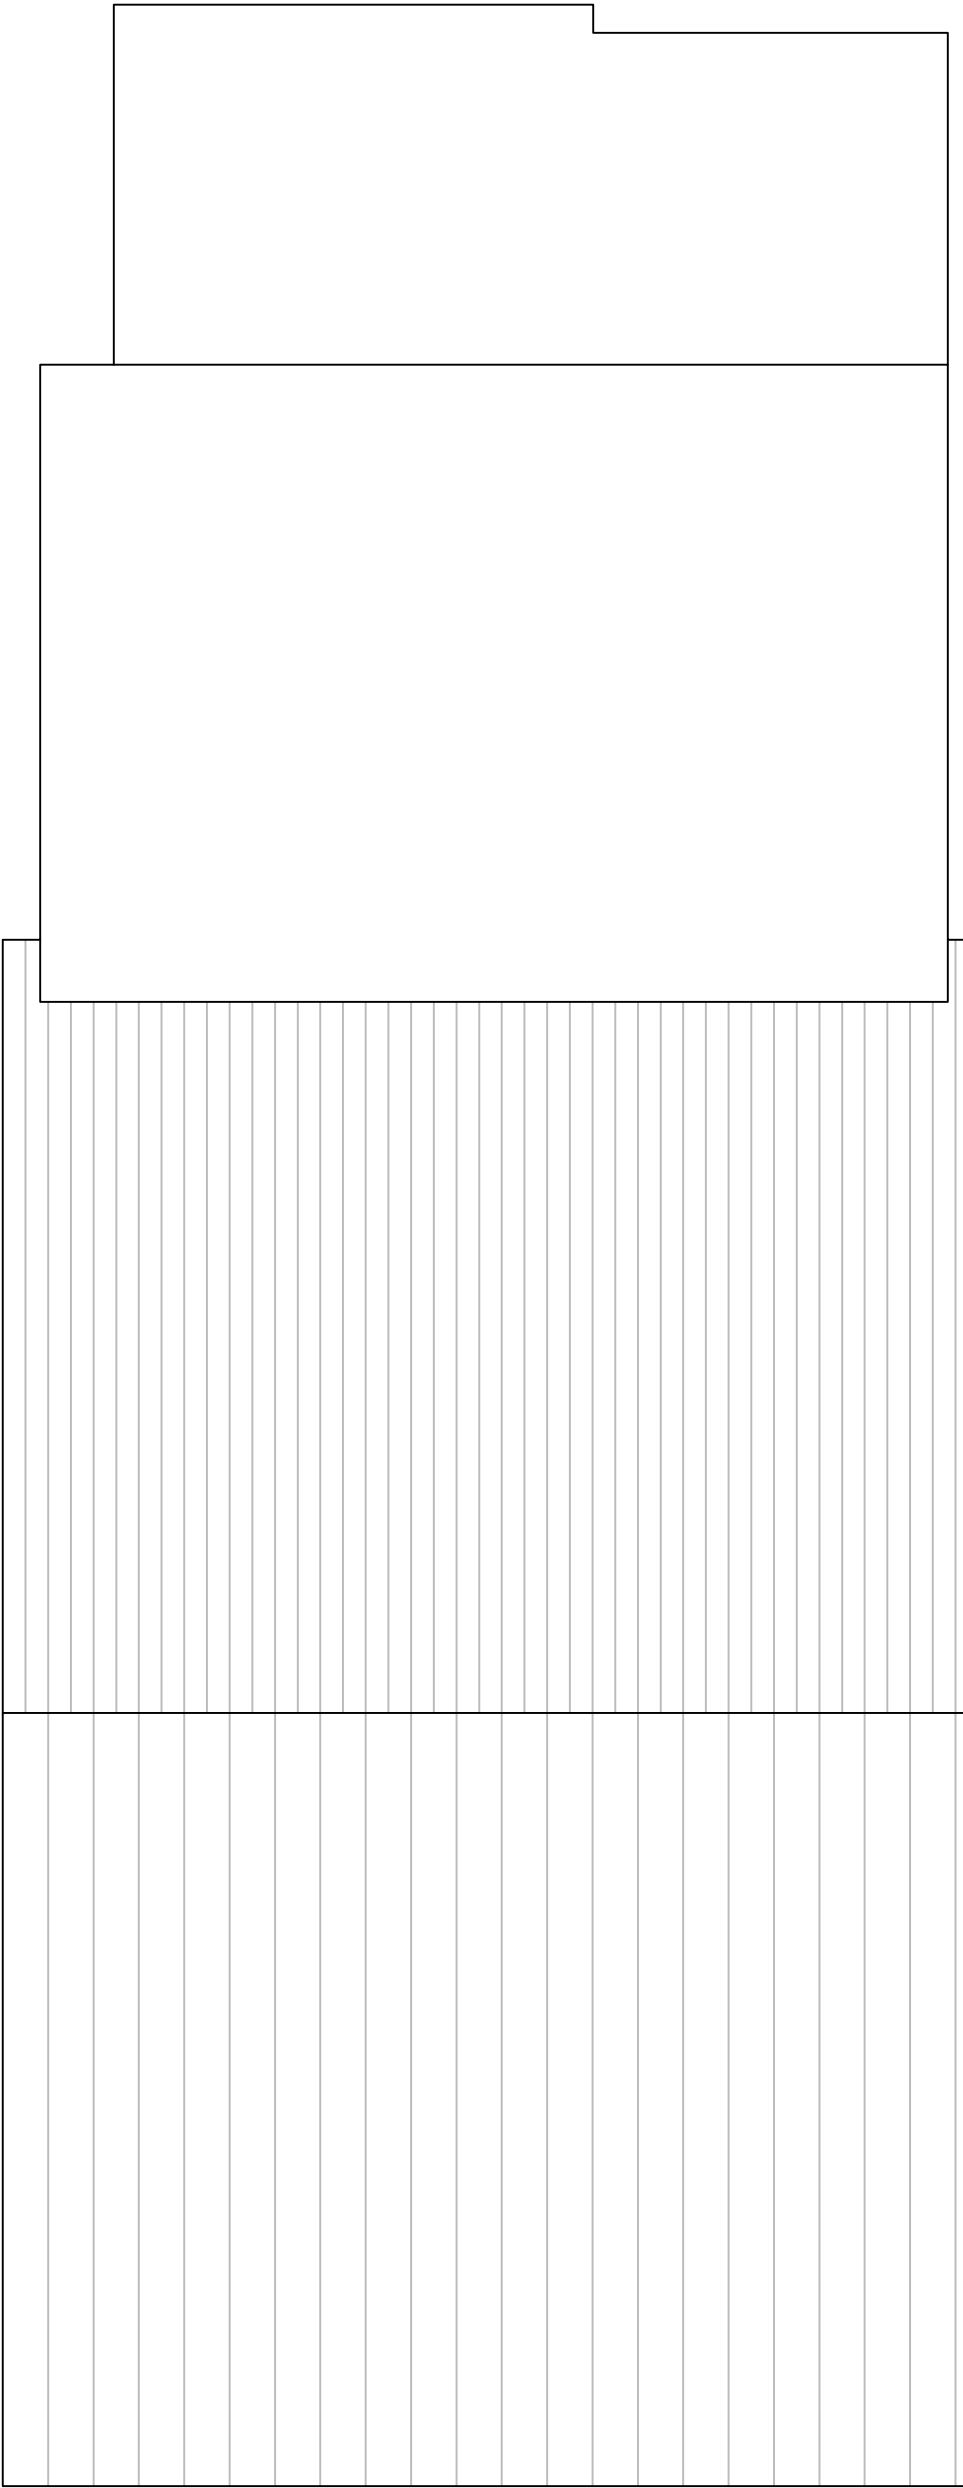

Roof Plan

Emma Pinder Architects Ltd

2 Oak Tree Lane, Chichester
West Sussex, PO20 3GU
T 07809 621606
E epinder@epinderarchitects.co.uk

Client's Name

Kim Mant & Richard
Bicknell

Job Title

37 Ivy Close, Westergate

Drawing Title

Proposed Floor Plans

Scale

1:50@A1/1:100@A3

Drawn

EP

Checked

GP

Date

26.06.26

Status

APPROVAL

Job No

0109

Drawing No

SK03

Rev

B