




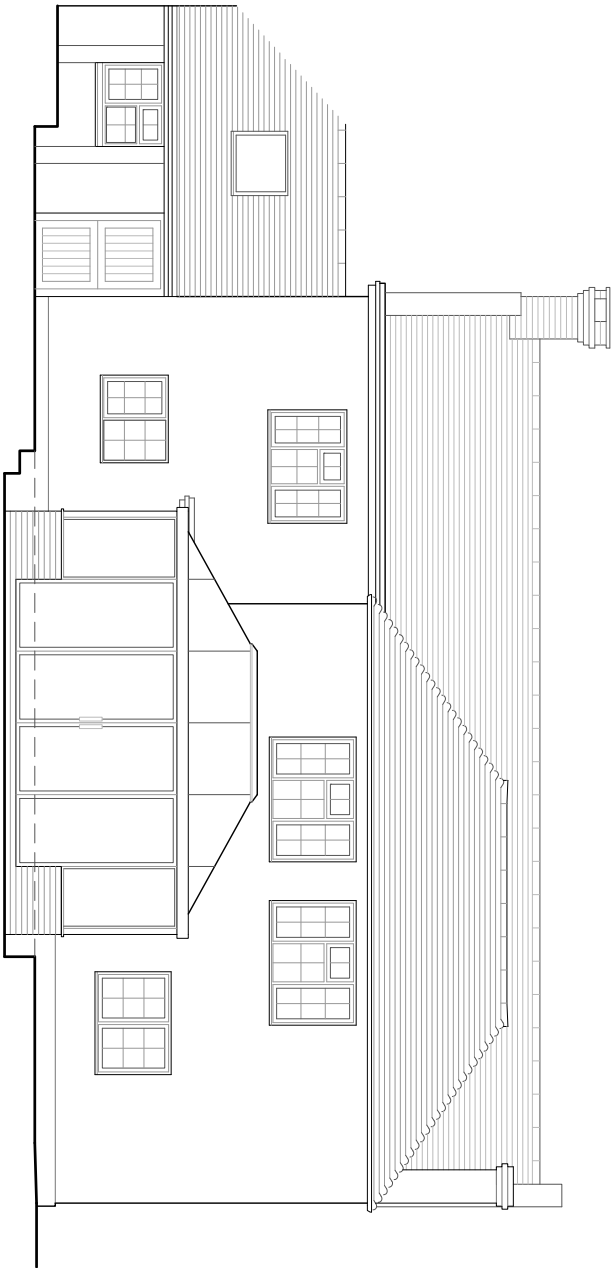


South Elevation: Scale 1:100

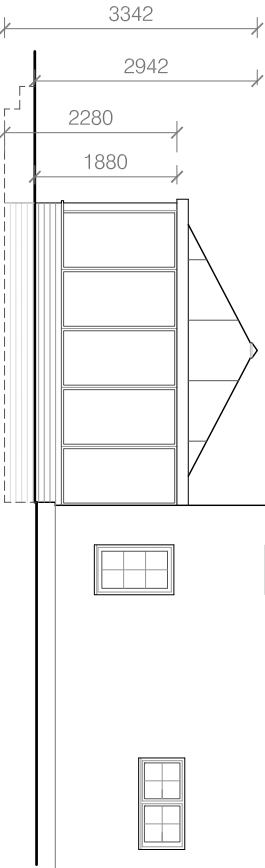

Part East Elevation: Scale 1:100

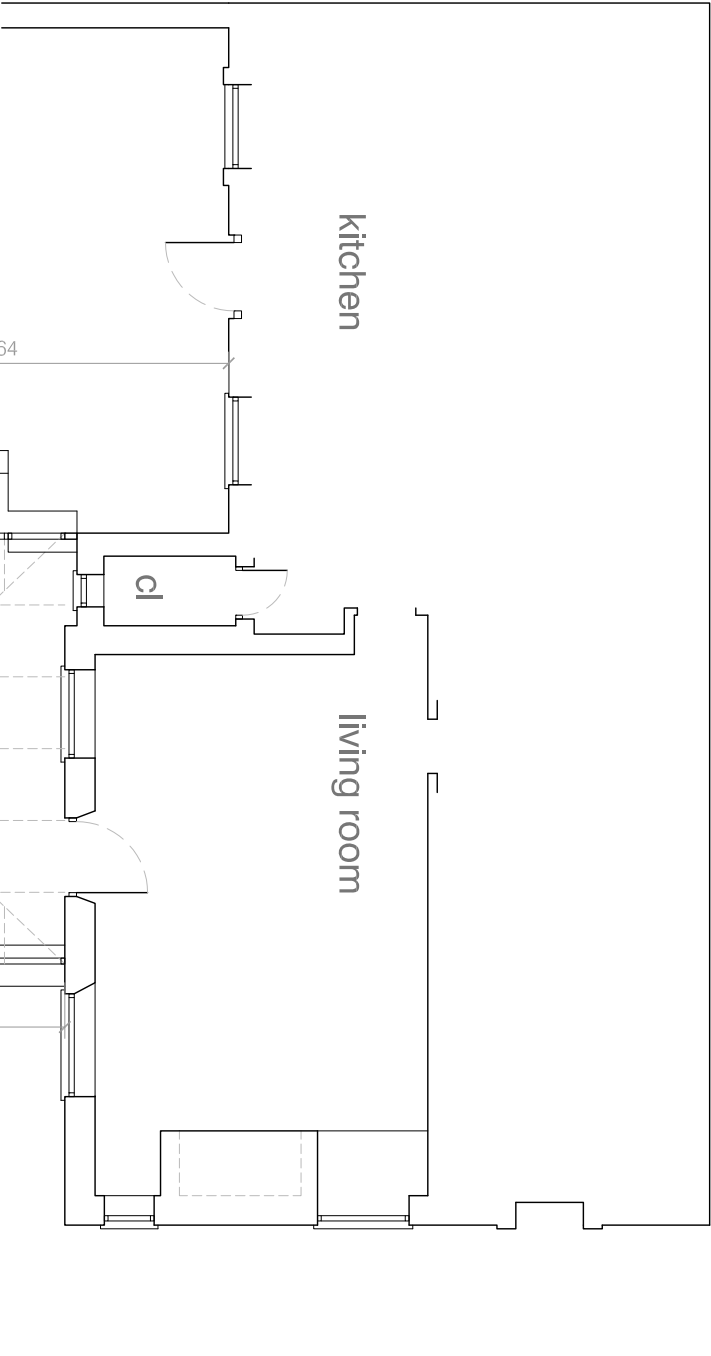

Ground Floor Plan: Scale 1:100

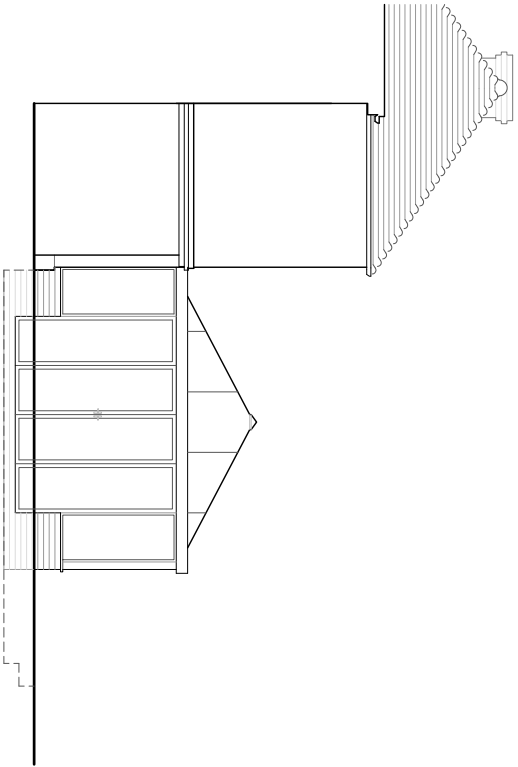

West Sectional Elevation: Scale 1:100



Materials

dwarf walls painted brickwork to match house
conservatory superstructure pvcu

notes

Permission is granted to scale from this drawing for the purpose of Local Authority Planning Approval only. In all other cases DO NOT scale from this drawing. Please contact this office for any additional information required.

Contractors, Sub-Contractors and Suppliers are to check all relevant dimensions, levels and details of the site and any existing buildings before commencing any shop drawings or building work. Any discrepancies should be reported to this office.

This drawing must be read in conjunction with all related drawings and documents relevant to this project, including those prepared by appointed consultants, specialists and sub-contractors etc.

revisions	

RDV a Design

9 Oak End | Arundel | West Sussex
Tel: 01903 884013

project	Forge House
	Nyton Road, Eastergate
	Chichester, West Sussex

drawing	Ground Floor Plan
	And Elevations
	As Proposed

scale		date
1:100	@ A3	May 2021
job no	drawing no	rev
21214	02.02	