



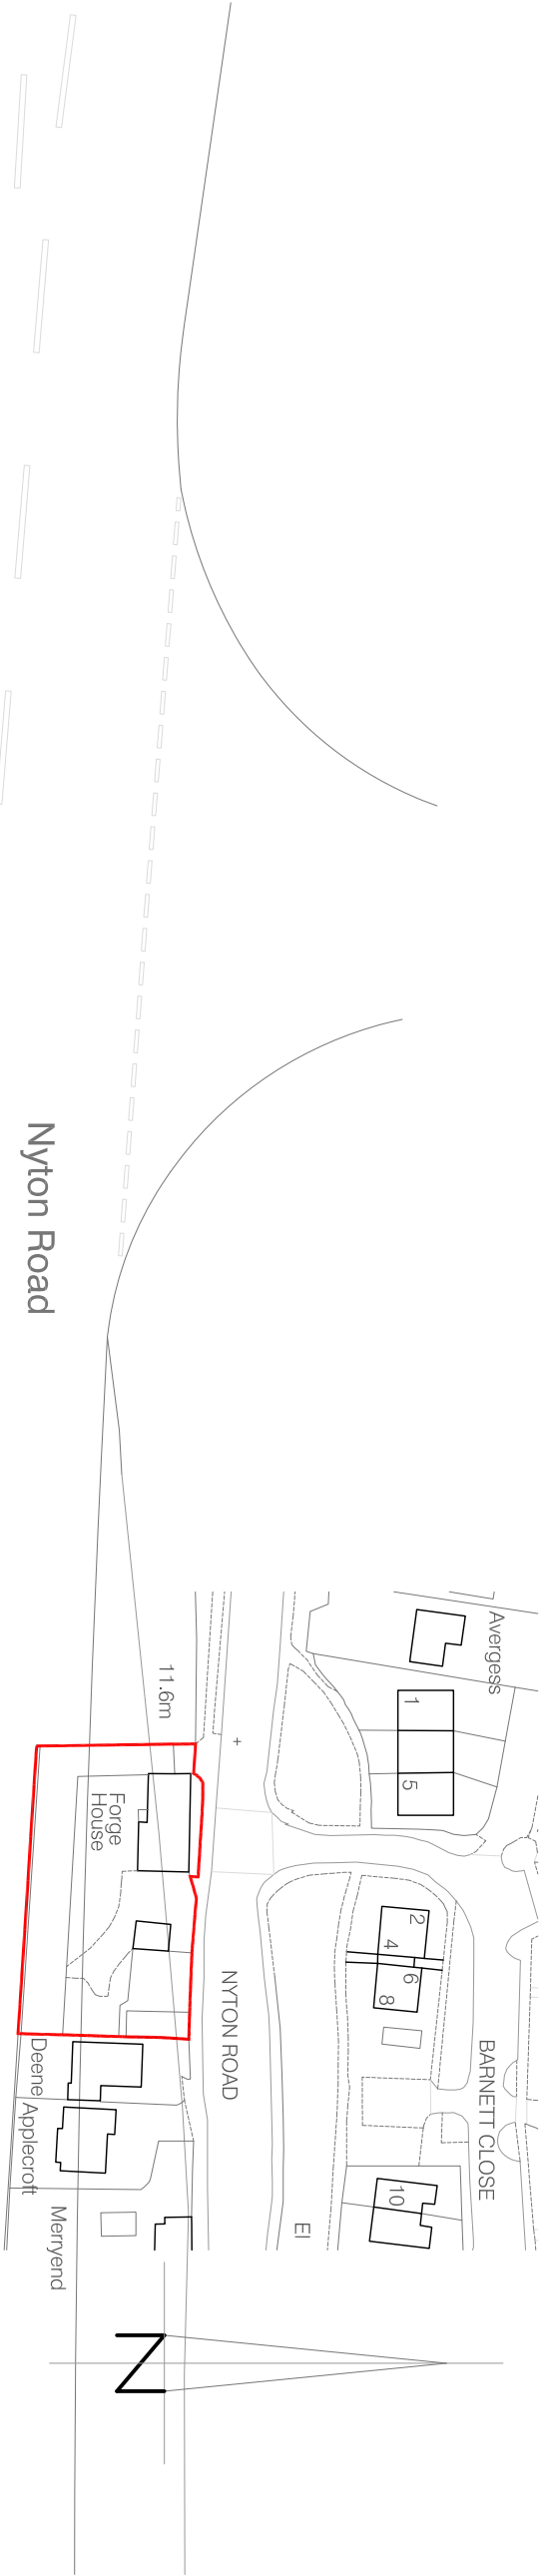

Ordnance Survey (c) Crown Copyright 2016. All rights reserved. Licence number 100022432

Location Plan: Scale 1:1250

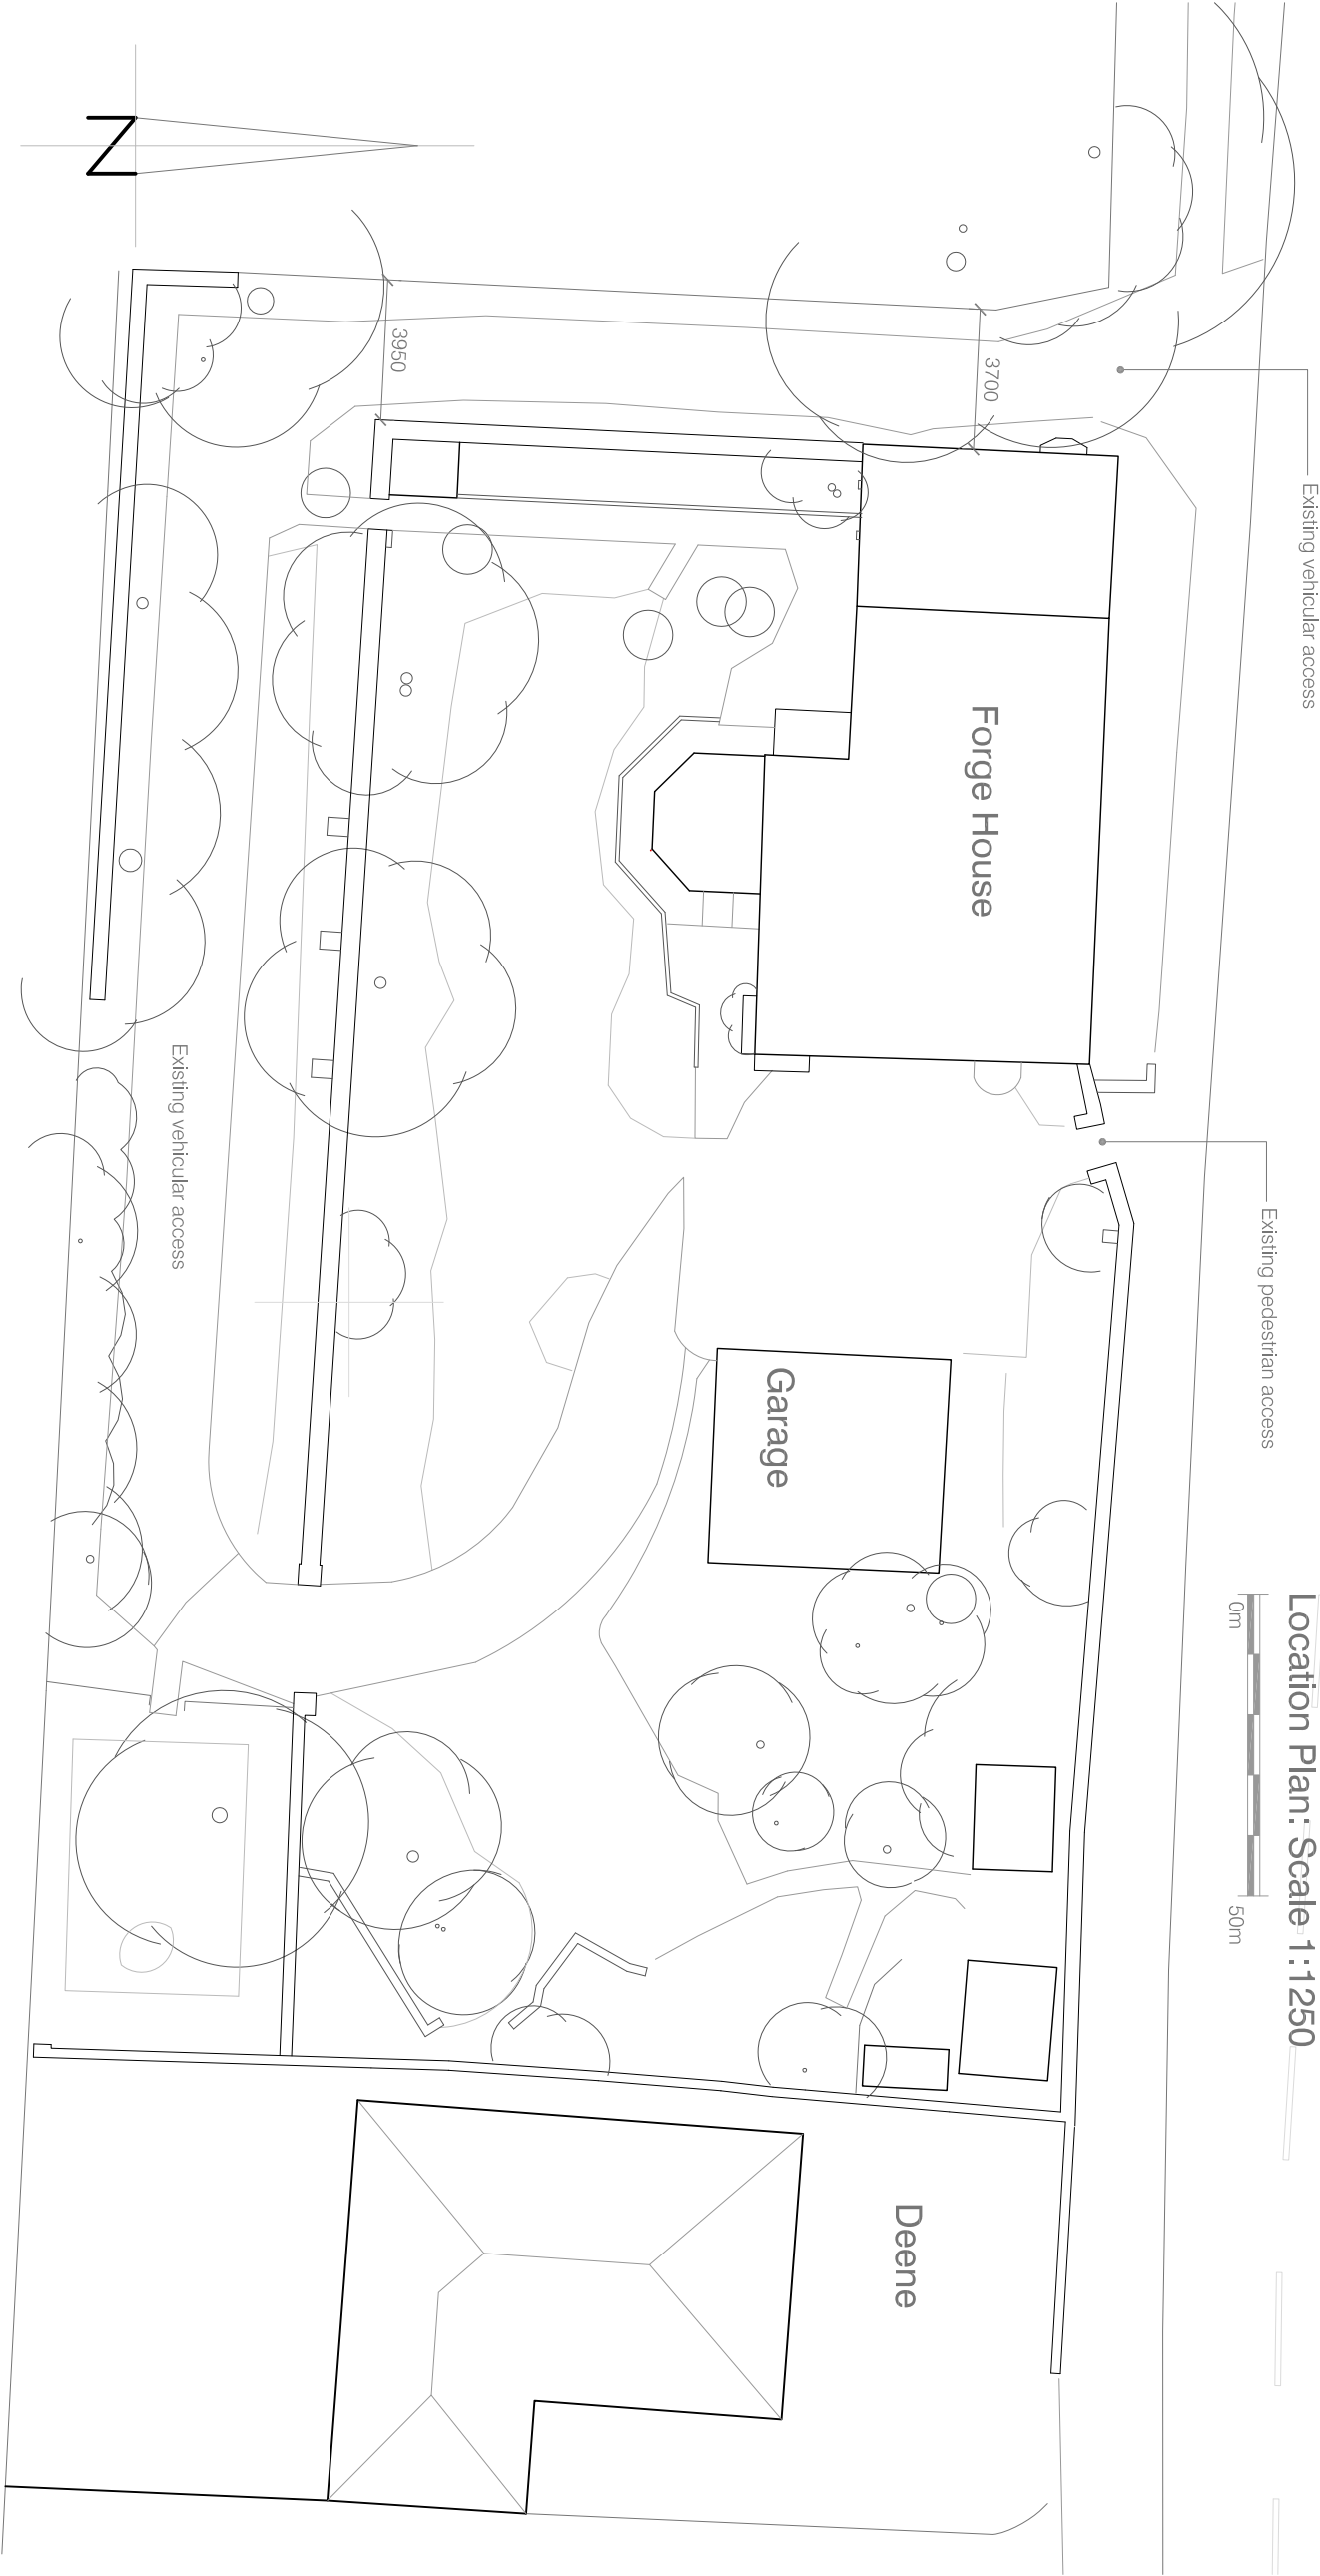

Site/Block Plan: Scale 1:200



Note:
This drawing is based upon information
provided by P Stubbington Land Surveys
Limited

notes

Permission is granted to scale from this drawing for the purpose of local authority Planning Approval only. In all other cases DO NOT scale from this drawing. Please contact this office for any additional information required.

Contractors, Sub-Contractors and Suppliers are to check all relevant dimensions, levels and details of the site and any existing buildings before commencing any site drawings or building work. Any discrepancies should be reported to this office.

This drawing must be read in conjunction with all related drawings and documents relevant to this project, including those prepared by appointed consultants, specialists and sub-contractors etc.

This drawing is the copyright of RDV a Design

revisions	
A dimensions and notes added	24/04/2017
B planning	25/10/2017

RDV a Design

9 Oak End | Arundel | West Sussex
Tel: 01903 884013

project	Forge House		
	Nyton Road		
	Eastergate West Sussex		
drawing	Location and Site Plans		
	As Existing		

Planning

scale	date	rev
1:200, 1:1250 @ A3	March 2017	
job no	drawing no	
16078	00.02	B