


Plans & Elevations 1:100 @ A4




Notes

1. This drawing is the copyright of MH Architects Ltd
2. Do not scale this drawing except for Local Authority planning purposes
3. All dimensions must be checked on site by the contractor prior to commencement of the works.

 

Client Approval

X	A - Approved				
X	B - Approved with comments				
X	C - Do not use				
Rev.	Revision Note/Purpose of Issue	Drw By	Date	Chk By	Date

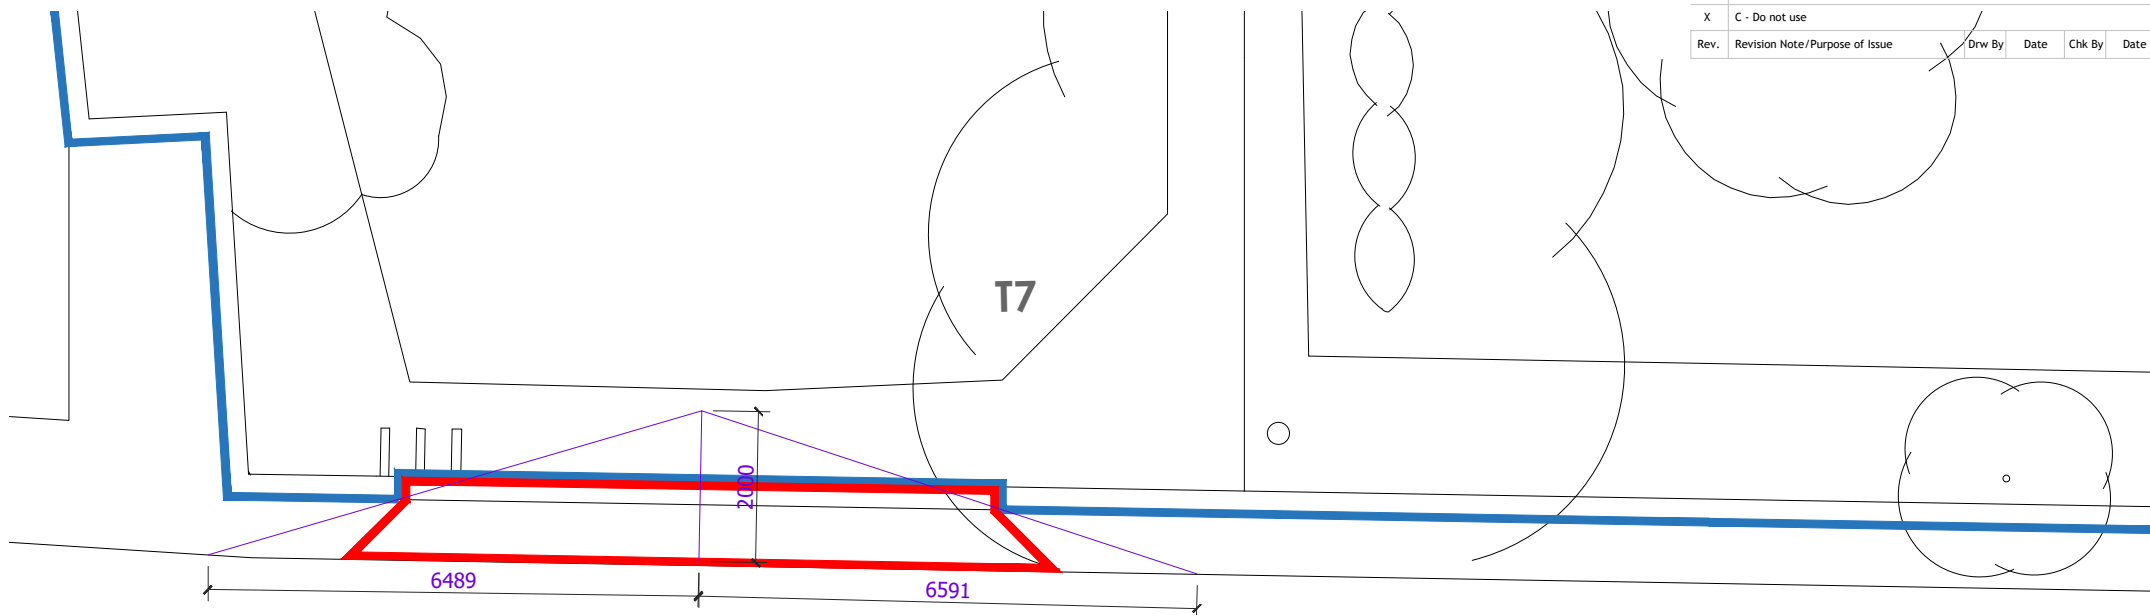

NYTON ROAD

Nyton House Care Home
Nyton Rd, Westergate
Chichester PO20 3UL
Nyton House Residential Care Home

Drawing title

Site Plan
showing visibility splay

Drawn	Date	Checked	Date	Scale at A4				
CP	01/03/22			1:100				
Job No.	Pro.	Org.	Zone	Level	Type	Role	No.	Rev.
18-003	NYT	MHA	00	XX	DR	A	254	P01

Purpose of Issue

DETAILED & LISTED BUILDING CONSENT

Ground Floor | Bicentennial Building
Southern Gate | Chichester
West Sussex | PO19 8EZ

t. 01243 774748
e. admin@mharchitects.co.uk
www.mharchitects.co.uk

Limited Company
Registered in England No.1994233

