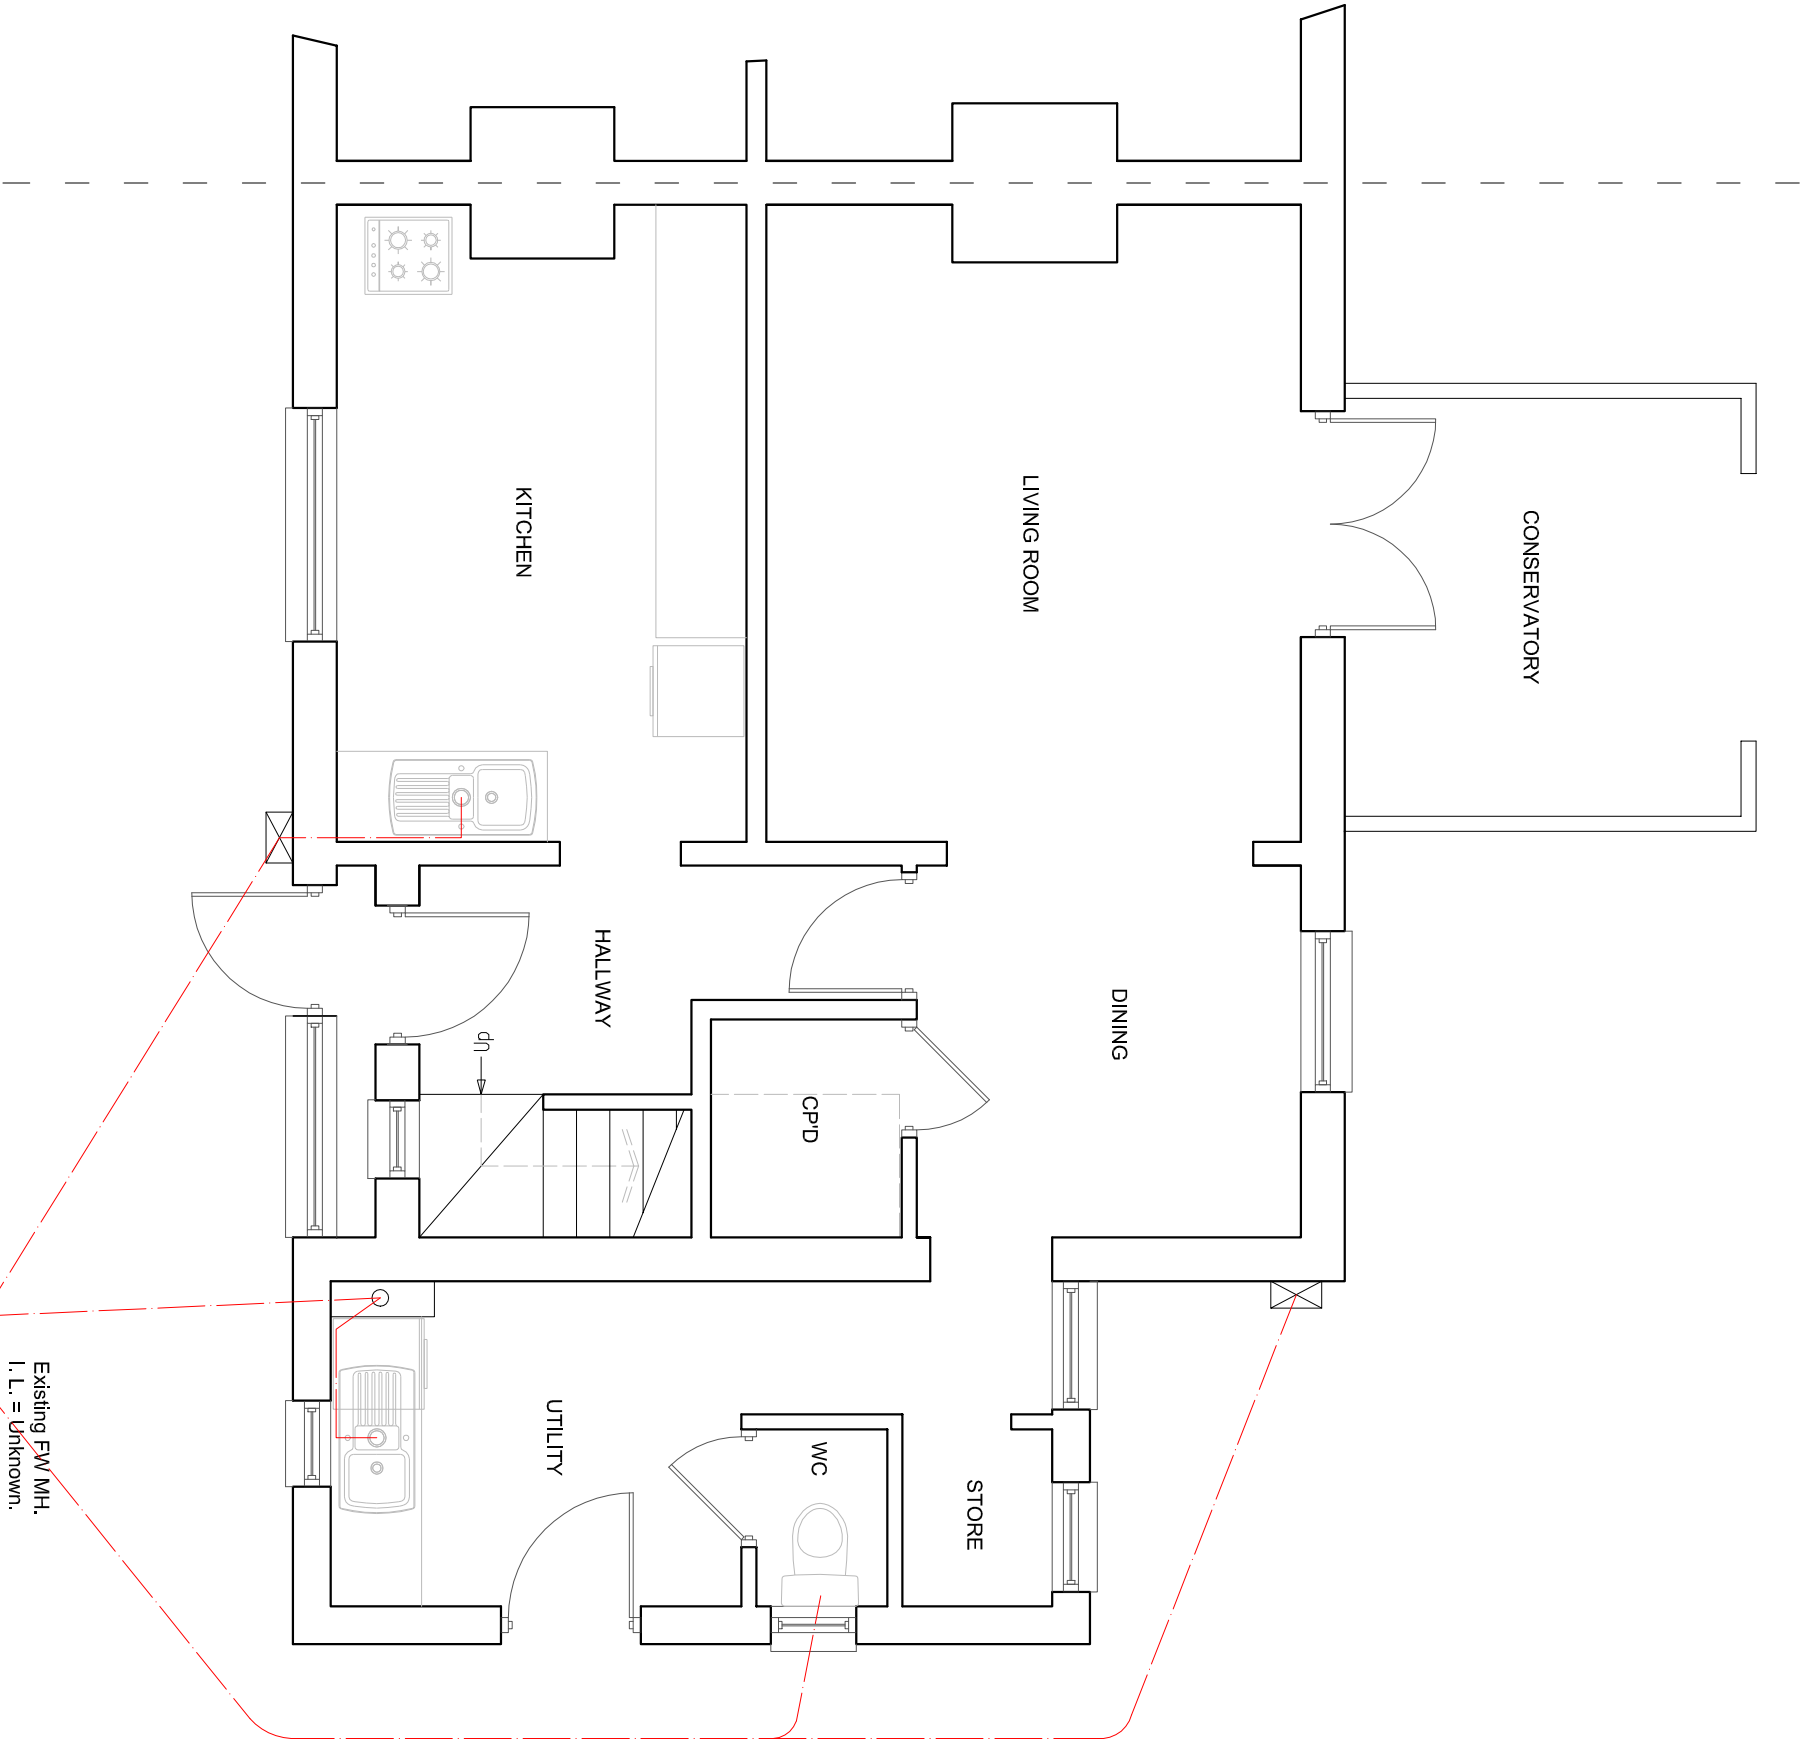


EXISTING GROUND FLOOR PLAN

Scale 1:150 on A3

SUSSEX BUILDING CONSULTANCY LIMITED

32 IVY LANE, WESTERGATE,  
CHICHESTER, WEST SUSSEX.

SCALE - 1/150 REV - DATE - 15/01/2024



partner

**LABC**

3 NORTHGATE ROAD

BOGNOR REGIS

PO21 9LZ

TEL/FAX - (01243) 861379