


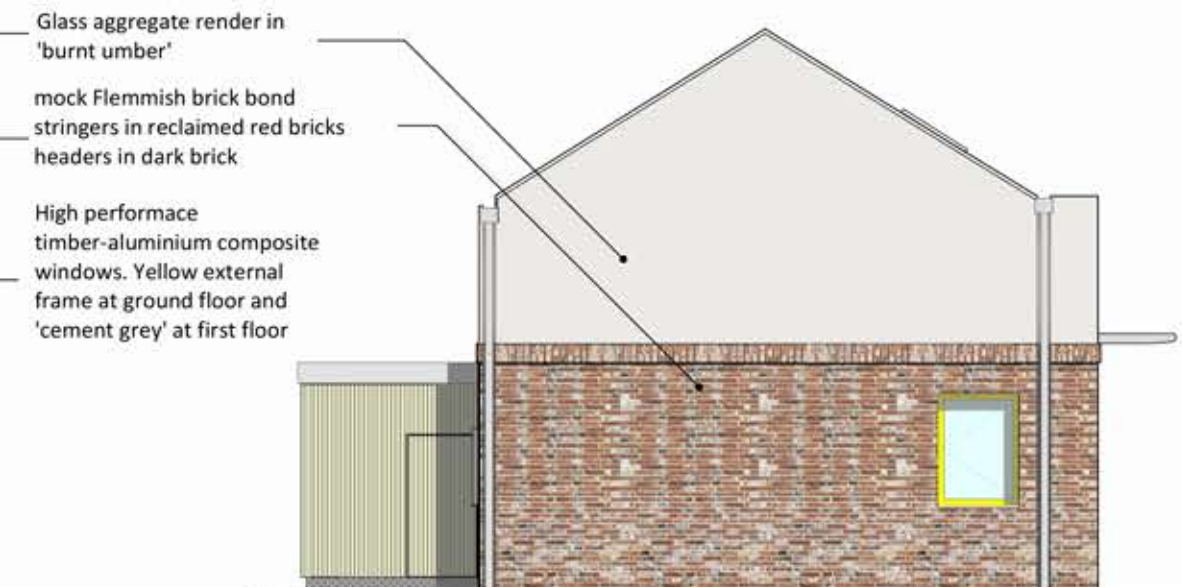


North/North East Elevation



West Elevation



South/South West Elevation

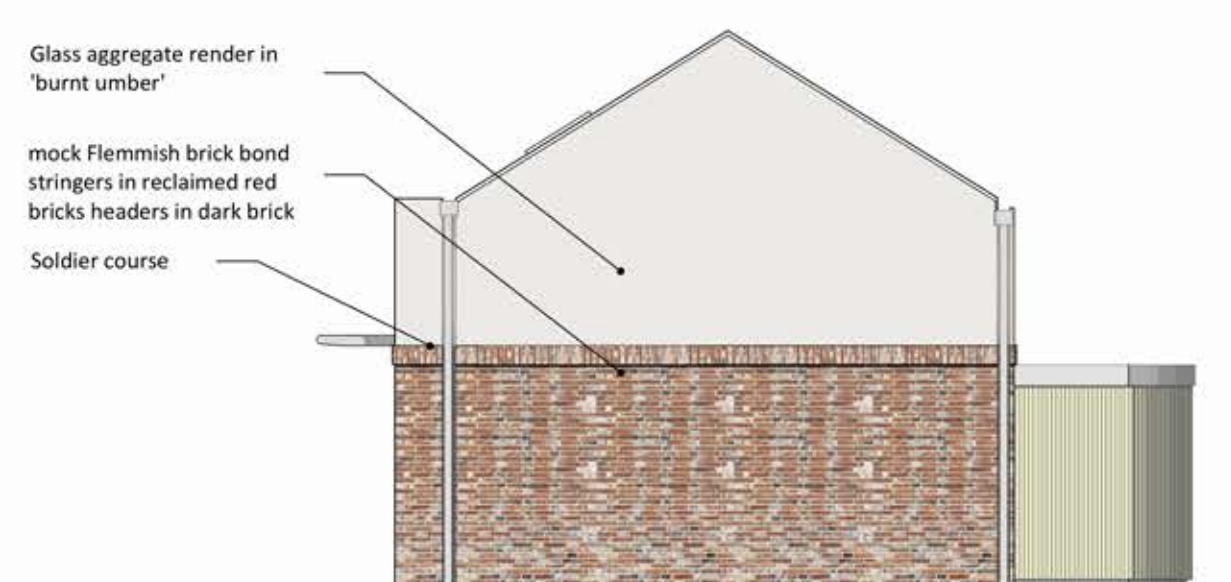

East Elevation

Disclaimer:


This drawing is the copyright of Zinzan Stickland Thomas Architects Ltd. (ZSTa Ltd.) and may not be reproduced or used except by written permission.

Figured dimensions to have precedence over any dimensions prior to fabrication. Refer any discrepancies found to ZSTa.

Revisions:

P	14/09/2017	issued to client for comment
A	12/10/2017	
B	15/03/2018	revised and re-issued for planning

Checked

 

Dwg No. 1428-P-121 Rev B

Drawing Title Proposed 4 Bed House Elevations
Address Land at Woodgate, Westergate
Client Tim Johnson
Scale 1:100
Stage Planning
Drawn by sjd
Checked by ns



Zinzan Stickland Thomas Architects Ltd.
3 dorset place, brighton BN2 1ST
e: studio@zsta.co.uk, t: 01273 964051
Company registered in England No. 07959806
www.zsta.co.uk