




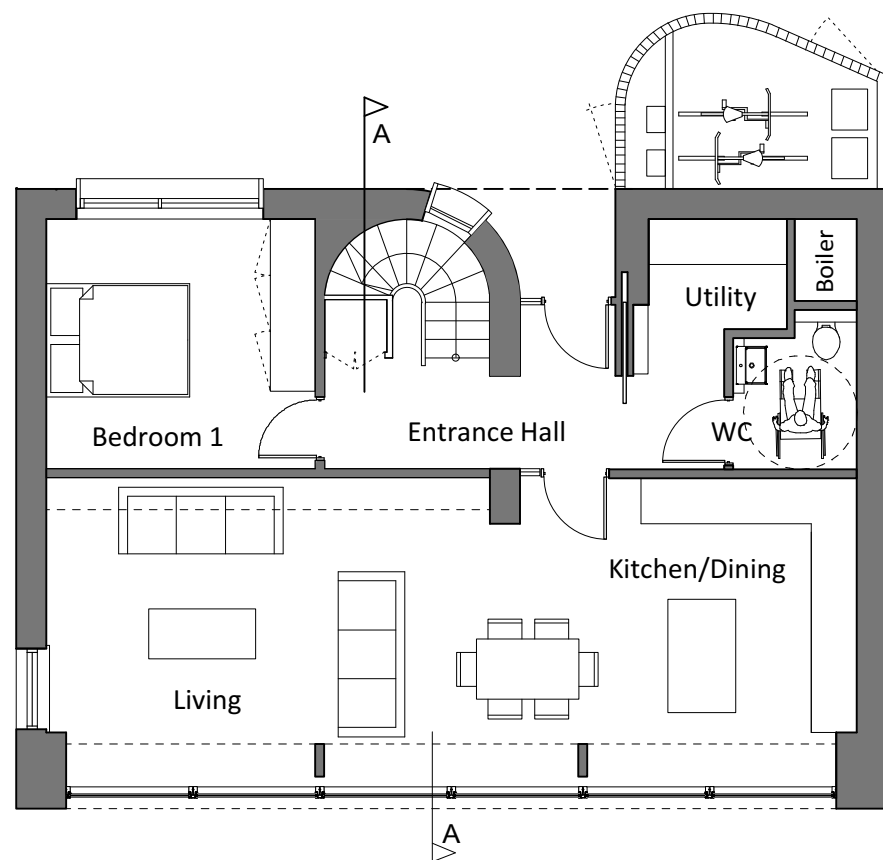

Ground Floor Plan

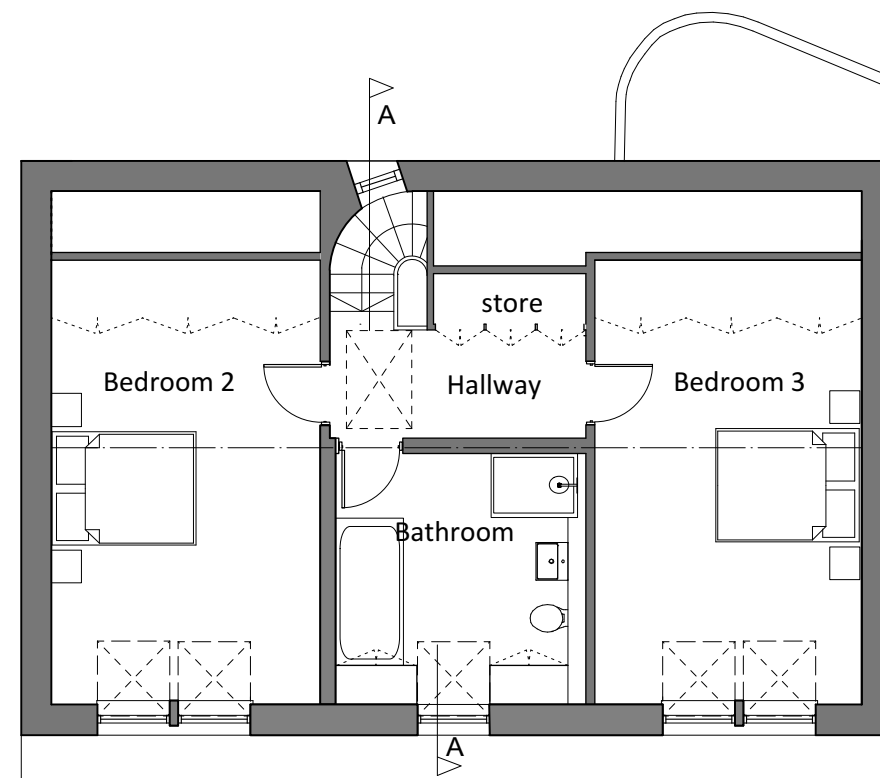

First Floor Plan

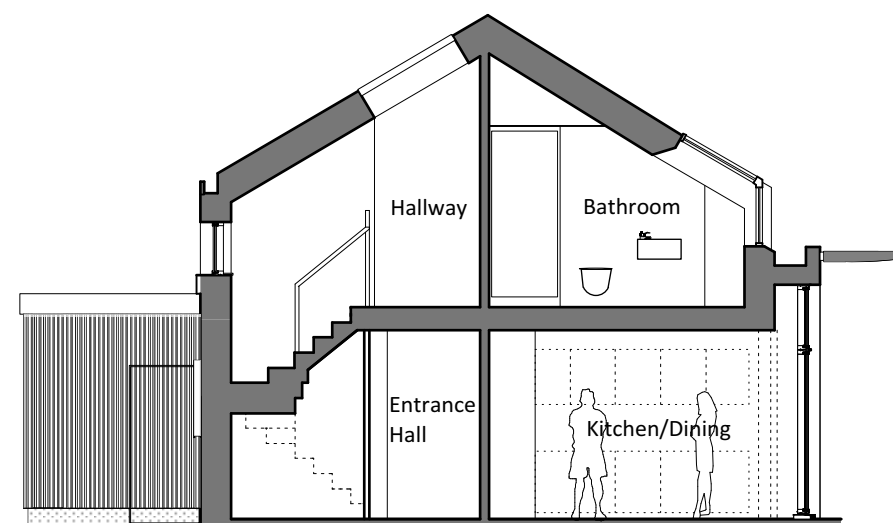

Section AA

3 Bed House : 135.87 m2
1462.49 sq.ft

Disclaimer:

This drawing is the copyright of Zinzan Stickland Thomas Architects Ltd. (ZSTa Ltd.) and may not be reproduced or used except by written permission.

Figured dimensions to have precedence over scaling. Check all site dimensions prior to fabrication. Refer any queries to the architect.

Revisions:

P	12/09/2017	issued to client for comment	Checked ▽
A	12/10/2017	issued to planning	
B	15/03/2018	revised for issue to planning	

Dwg No. **1428-P-122 Rev B**

Drawing Title Proposed 3 Bed Type 1 Plans & Section
Address Land at Woodgate, Westergate
Client Tim Johnson
Scale 1:100
Stage PLANNING
Drawn by sjd
Checked by ns



Zinzan Stickland Thomas Architects Ltd.
 3 dorset place, brighton BN2 1ST
 e: studio@zsta.co.uk, t: 01273 964051
 Company registered in England No. 07959806
 www.zsta.co.uk