



GROUND FLOOR

2 Bed Apartments: 67.22 m2
723.55 ft2

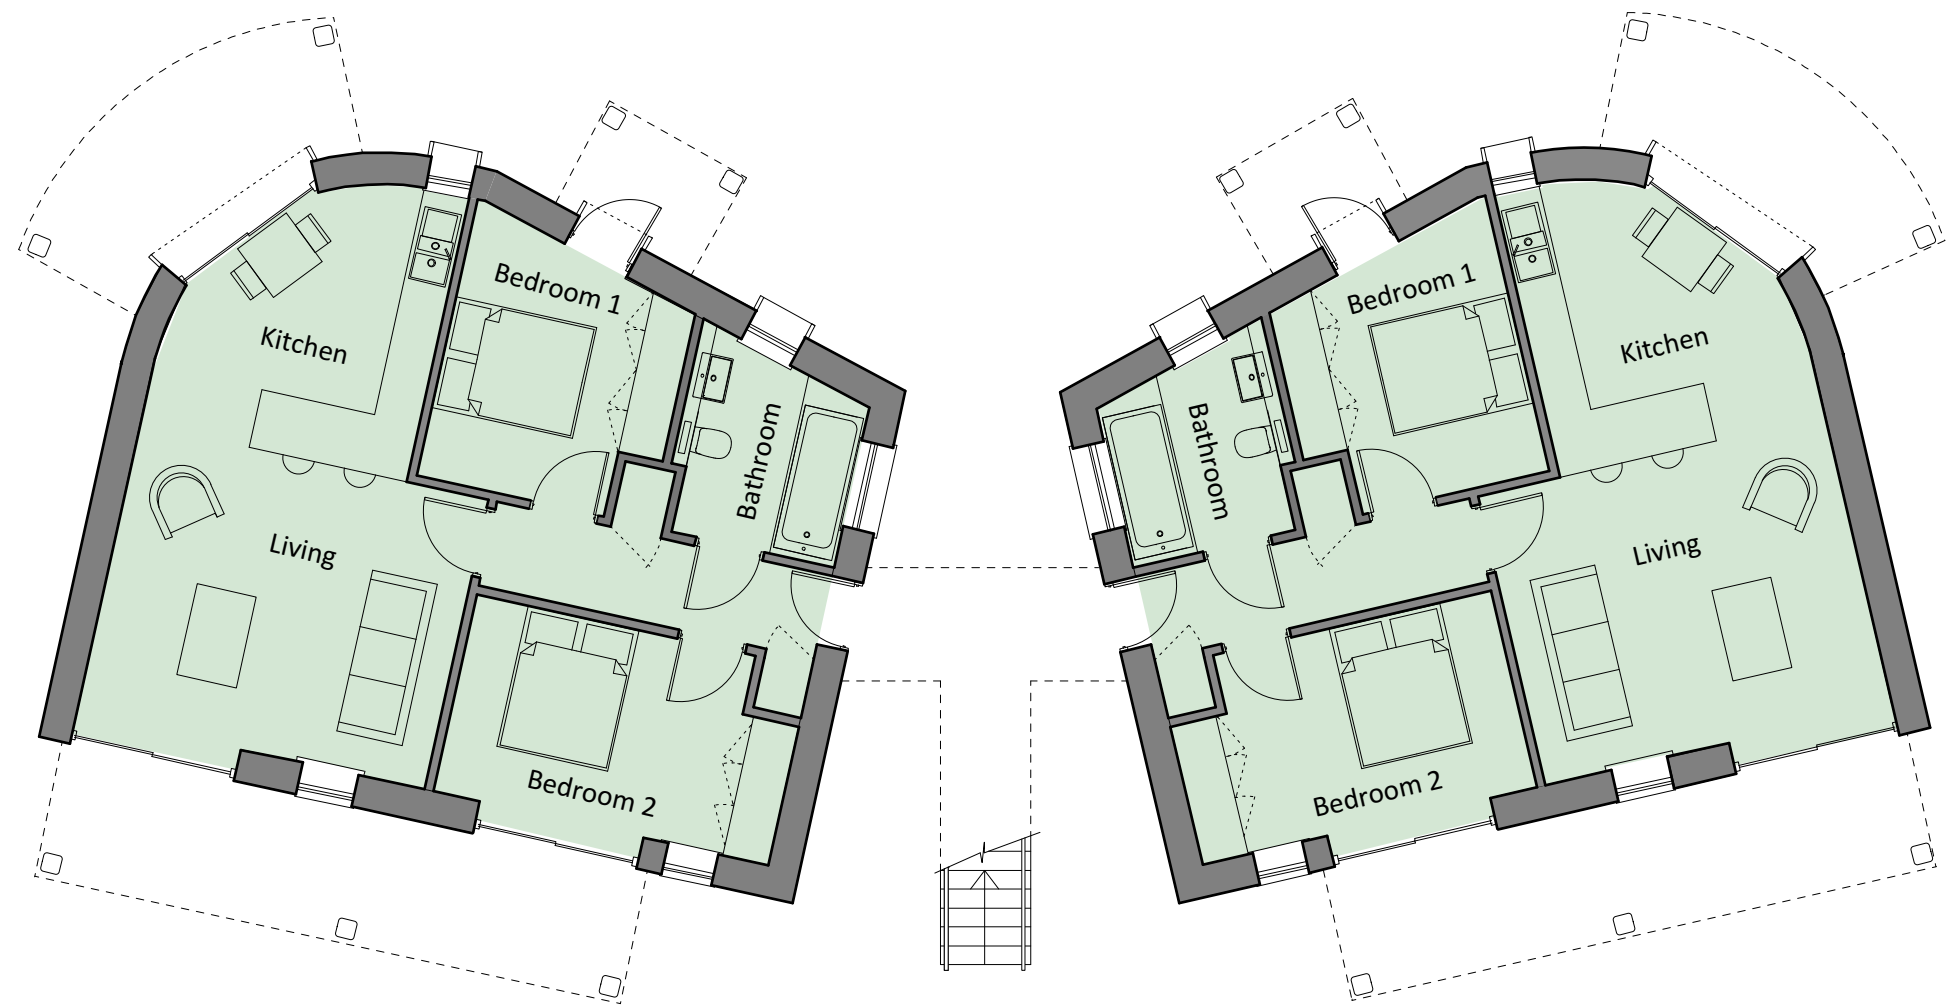

Proposed Ground Floor Plan

 

Disclaimer:

This drawing is the copyright of Zinzan Stickland Thomas Architects Ltd. (ZSTa Ltd.) and may not be reproduced or used except by written permission.

Figured dimensions to have precedence over scaling. Check all site dimensions prior to fabrication. Refer any discrepancies found to ZSTa.

Revisions:

	12/09/2017	Issue to clients
A	12/10/2017	issued for comment
B	15/03/2018	issued for planning

Checked



Dwg No. 1428-P-220 Rev B

Drawing Title Proposed Ground Floor of Affordable Apartments
Address Land at Woodgate, Westergate
Client Tim Johnson
Scale 1:100
Stage PLANNING
Drawn by JB
Checked by SD



Zinzan Stickland Thomas Architects Ltd.
3 dorset place, brighton BN2 1ST
e: studio@zsta.co.uk, t: 01273 964051
Company registered in England No. 07959806
www.zsta.co.uk