




High performance sliding glass doors. Sand coloured external frame.

Aluminium profiled roofing

South/South West Elevation

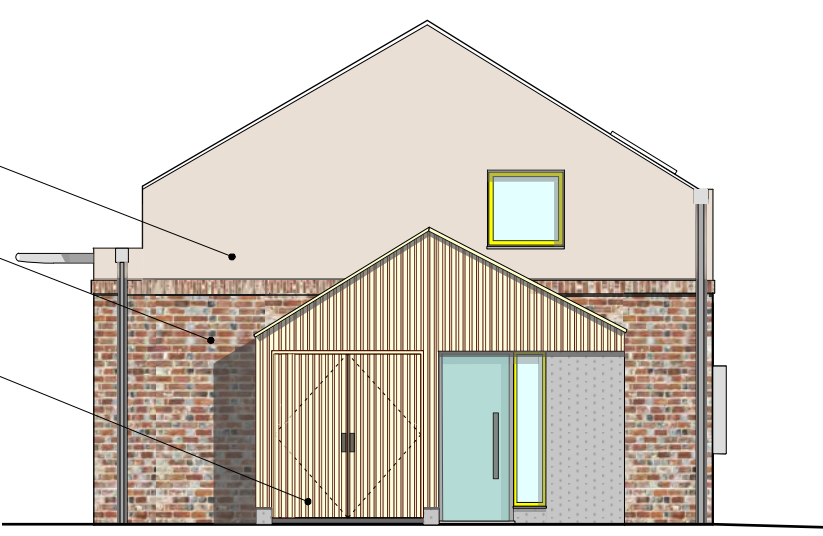


Glass aggregate render in 'burnt umber'

mock Flemish brick bond stringers in reclaimed red bricks headers in dark brick

Aluminium profiled sheet cladding


East Elevation

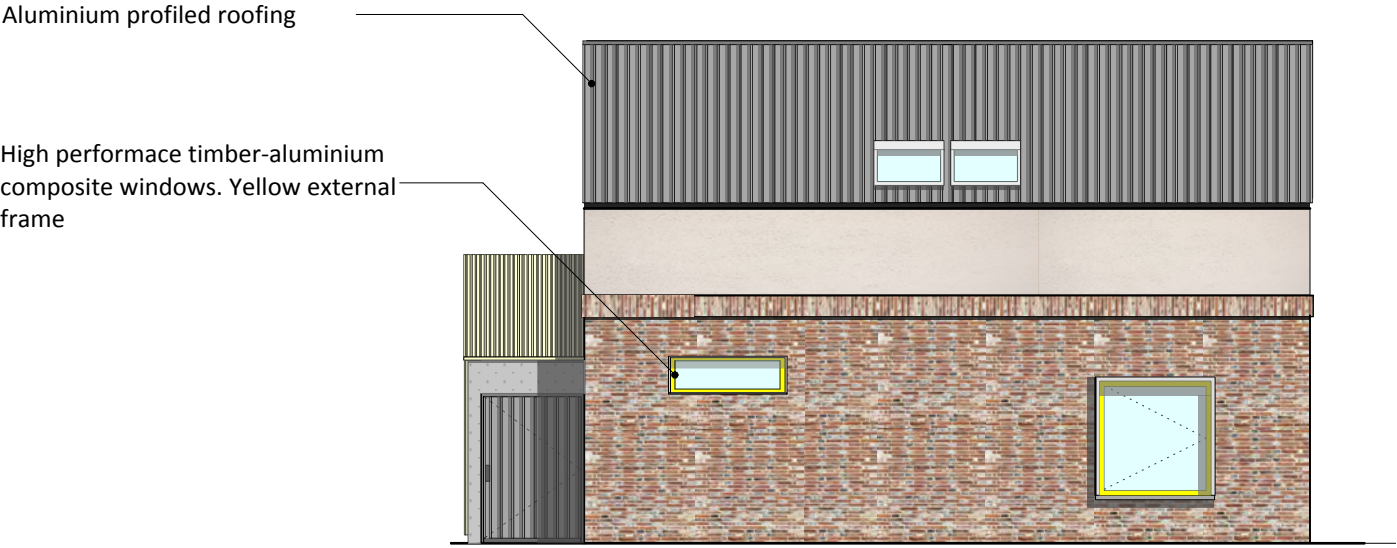

Aluminium profiled roofing

High performace timber-aluminium composite windows. Yellow external frame

North/North East Elevation

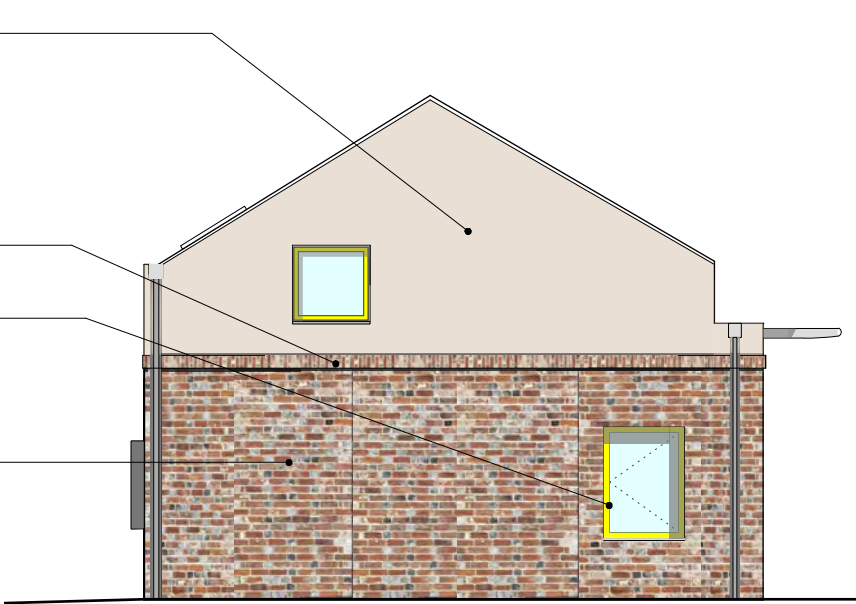

Glass aggregate render in 'burnt umber'

soldier course

High performace timber-aluminium composite windows. yellow external frame

mock Flemish brick bond stringers in reclaimed red bricks headers in dark brick

West Elevation

Disclaimer:

This drawing is the copyright of Zinzan Stickland Thomas Architects Ltd. (ZSTa Ltd.) and may not be reproduced or used except by written permission.

Figured dimensions to have precedence over scaling. Check all site dimensions prior to fabrication. Refer any

Revisions:

			Checked
A	15/02/2018	revised and re-issued for planning	

ARUN DISTRICT COUNCIL 15/02/2018

Dwg No. **1428-P-125 Rev A**

Drawing Title Proposed 3 Bed Type 2 Elevations

Address Land at Woodgate, Westergate

Client T & S Johnson

Scale 1:100

Stage PLANNING

Drawn by sjd

Checked by ns

ZSTa

Zinzan Stickland Thomas Architects Ltd.
3 dorset place, brighton BN2 1ST
e: studio@zsta.co.uk, t: 01273 964051
Company registered in England No. 07959806
www.zsta.co.uk