



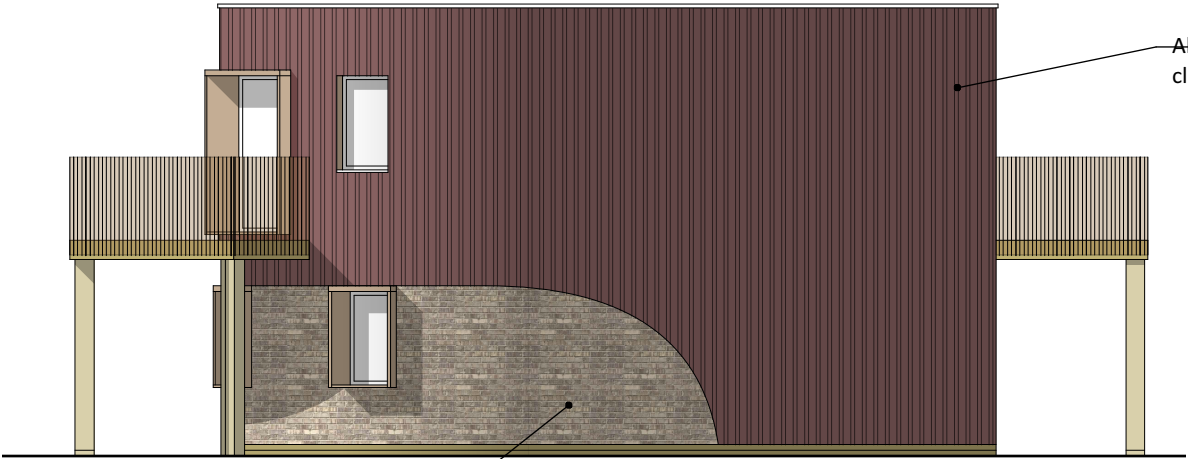

mock Flemish brick bond with engineering course below DPC

Proposed West Elevation/ North -West Elevation

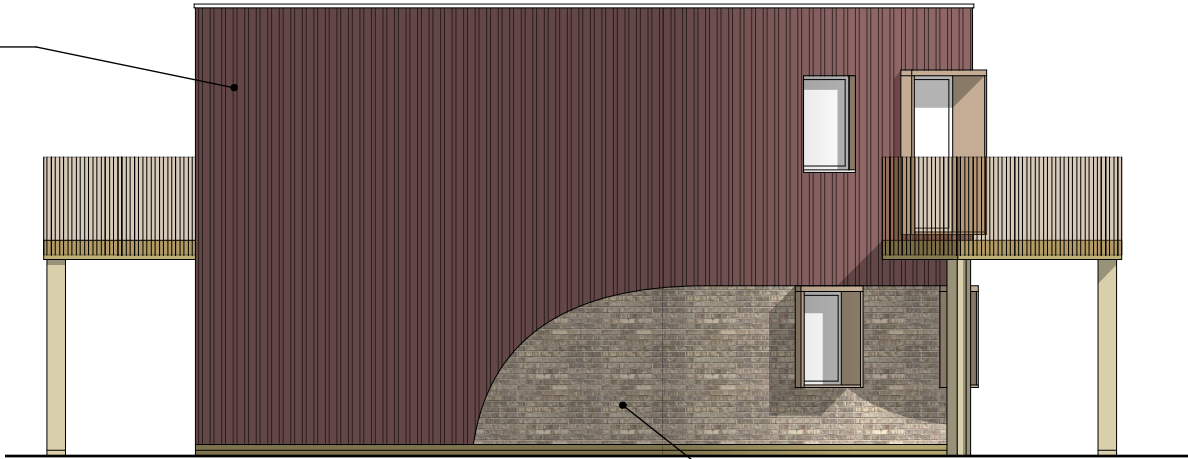


Proposed East Elevation/ South-East Elevation

mock Flemish brick bond with engineering course below DPC



Proposed South Elevation / South-West Elevation

mock Flemish brick bond with engineering course below DPC

 

Revisions:

A	23/02/2017	issued for comment
B	15/03/2018	issued for PLANNING
C	11/06/2018	issued for PLANNING

Checked

Disclaimer:

This drawing is the copyright of Zinzan Stickland Thomas Architects Ltd. (ZSTa Ltd.) and may not be reproduced or used except by written permission.

Figured dimensions to have precedence over scaling. Check all site dimensions prior to fabrication. Refer any discrepancies found to ZSTa.

Dwg No. 1428-P-213 Rev C

Drawing Title Market & Affordable Apartments: Proposed West; North-West; East; South-East; South & South -West Elevations
Address Land at Woodgate, Westergate
Client Tim Johnson
Scale 1:100
Stage PLANNING
Drawn by JB
Checked by SD



Zinzan Stickland Thomas Architects Ltd.
3 dorset place, brighton BN2 1ST
e: studio@zsta.co.uk, t: 01273 964051
Company registered in England No. 07959806
www.zsta.co.uk