


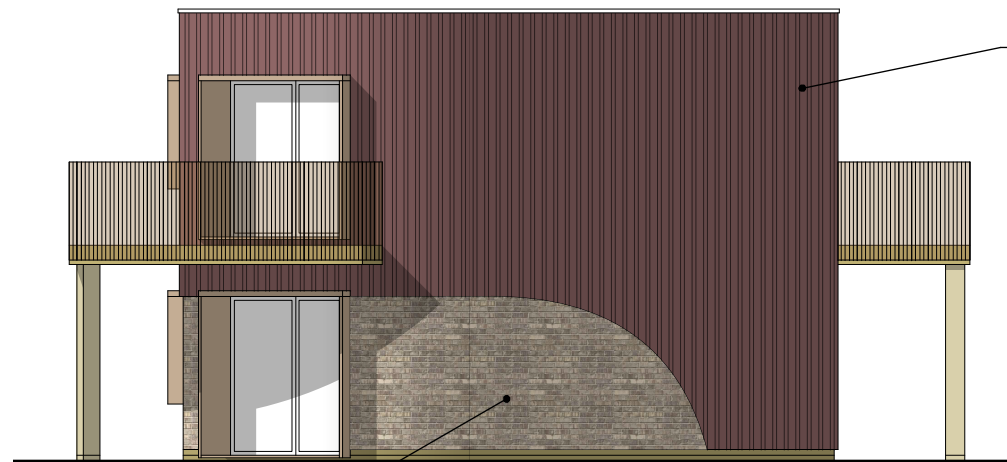


mock Flemish brick bond
with engineering course
below DPC

Proposed West Elevation


Aluminium profiled sheet
cladding

Aluminium profiled sheet
cladding

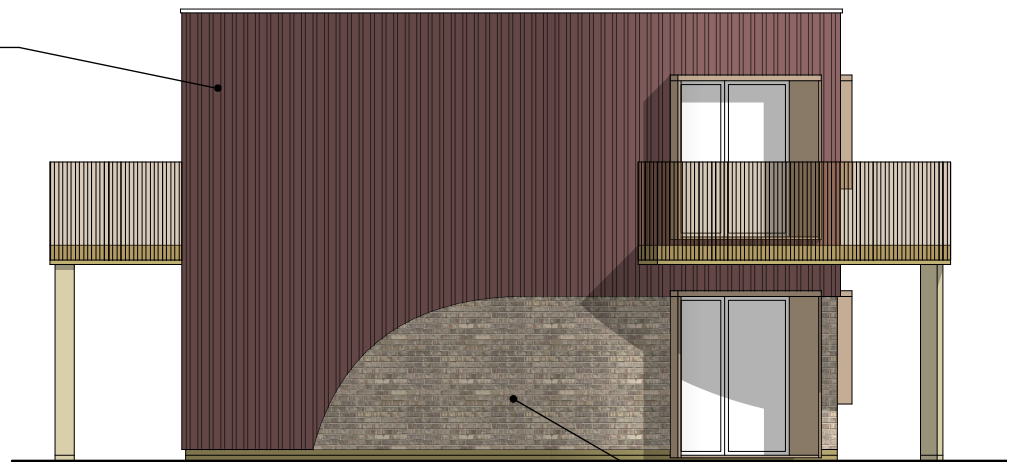

mock Flemish brick bond
with engineering course
below DPC

Proposed East Elevation

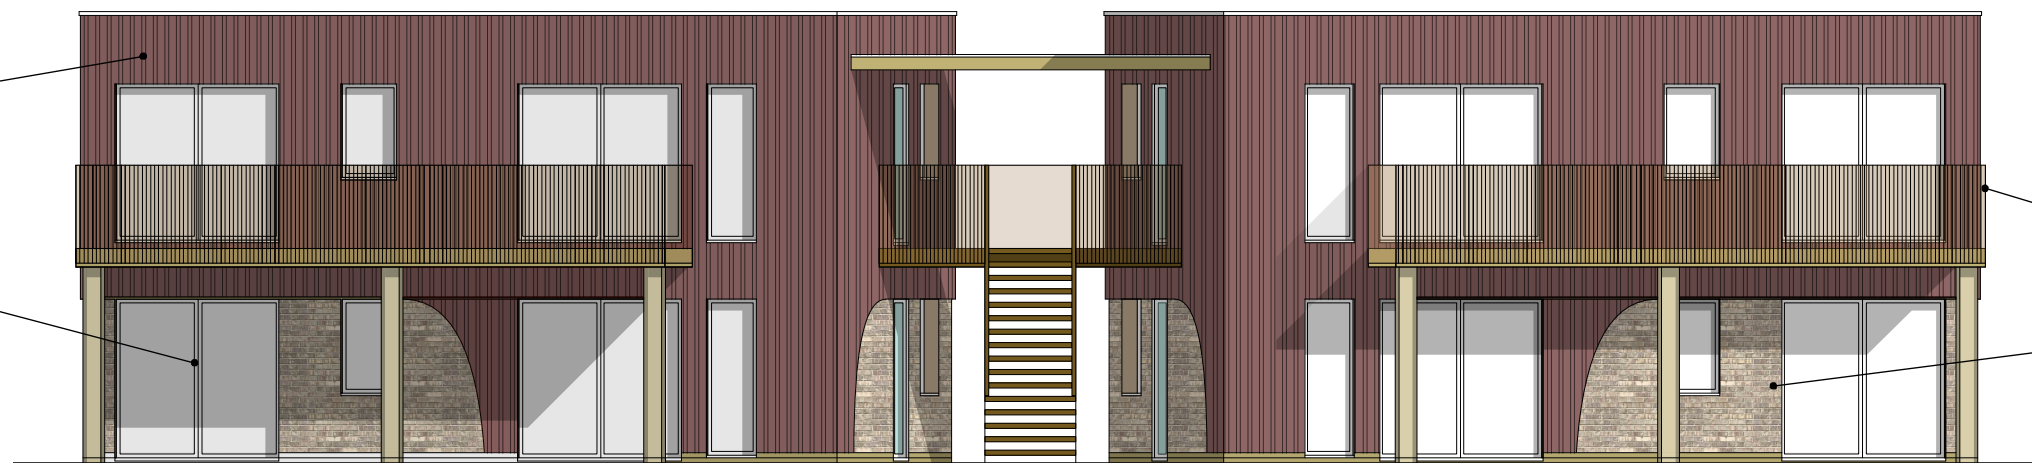


Aluminium profiled sheet
cladding

High performance
timber-aluminium composite
windows.

Powder coated mild steel
balustrade and balcony

mock Flemish brick bond
with engineering course
below DPC

Proposed South Elevation

 

Disclaimer:

This drawing is the copyright of Zinzan Stickland Thomas Architects Ltd. (ZSTa Ltd.) and may not be reproduced or used except by written permission.

Figured dimensions to have precedence over scaling. Check all site dimensions prior to fabrication. Refer any discrepancies found to ZSTa.

Revisions:

A	23/02/2017	issued for comment
B	15/03/2018	issued for PLANNING
C	11/06/2018	issued for PLANNING

Checked



Dwg No. **1428-P-223 Rev C**

Drawing Title Affordable Apts: Proposed West , East & South Elevs
Address Land at Woodgate, Westergate
Client Tim Johnson
Scale 1:100
Stage PLANNING
Drawn by JB
Checked by SD



Zinzan Stickland Thomas Architects Ltd.
3 dorset place, brighton BN2 1ST
e: studio@zsta.co.uk, t: 01273 964051
Company registered in England No. 07959806
www.zsta.co.uk