


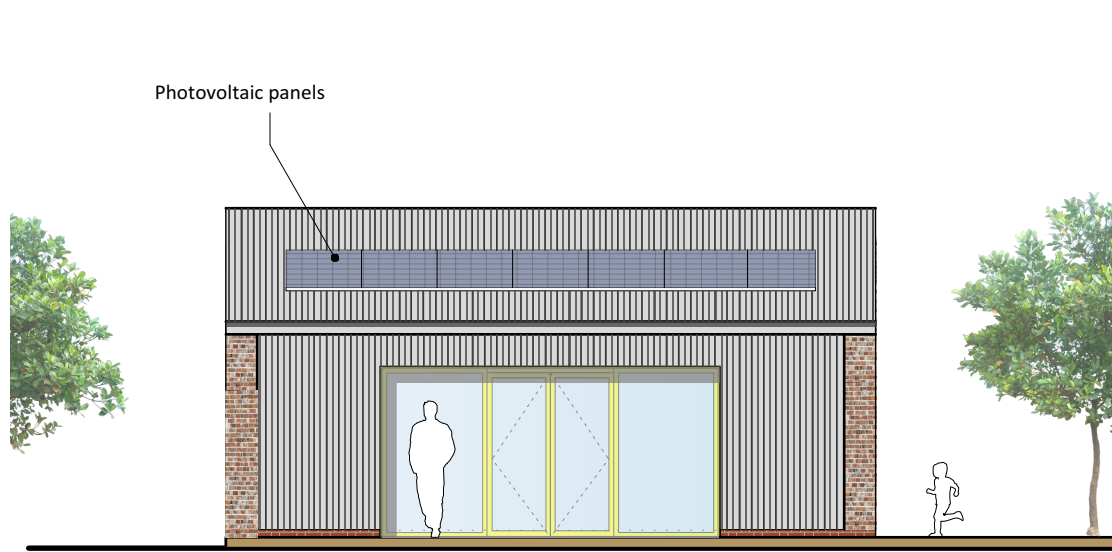


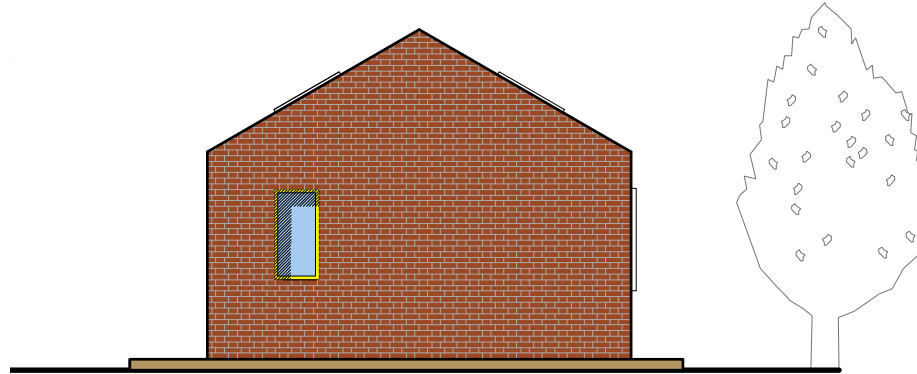


Work Hub South Elevation

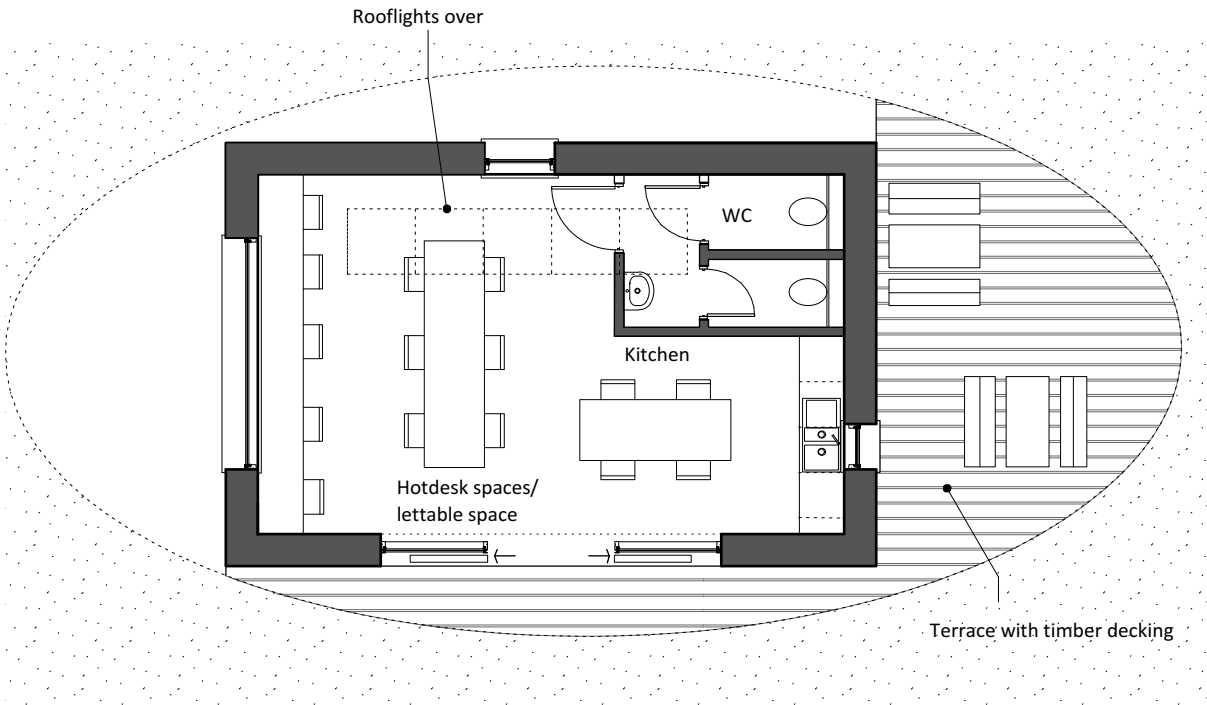


Work Hub East Elevation

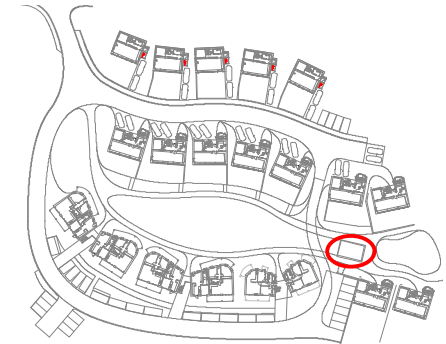

Work Hub Floor Plan

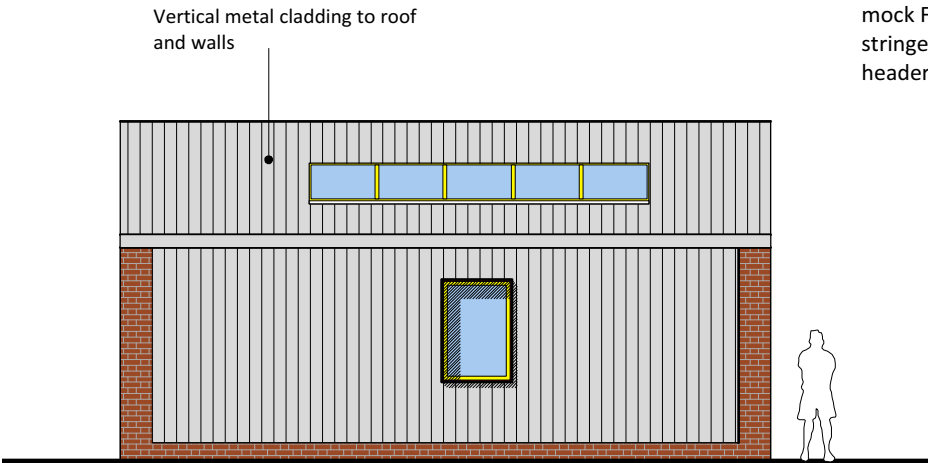

Work Hub North Elevation

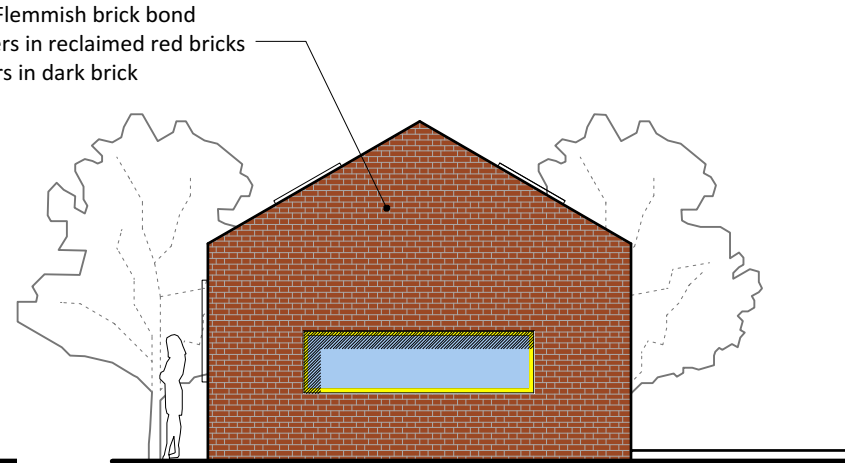

Work Hub West Elevation

Disclaimer:

This drawing is the copyright of Zinzan Stickland Thomas Architects Ltd. (ZSTa Ltd.) and may not be reproduced or used except by written permission.

Figured dimensions to have precedence over scaling. Check all site dimensions prior to fabrication. Refer any discrepancies found to ZSTa.

Revisions:


P	20/09/2017	preliminary issue for comment
A	12/10/2017	issued to planning
B	15/03/2018	Hub reduced in size, add metal cladding to north and south elevation
C	11/06/2018	Issued for Planning

Checked



Dwg No. 1428-P-130 Rev C

Drawing Title Proposed Communal Work Hub GAs
Address Land at Woodgate, Westergate
Client T & S Johnson
Scale 1:100
Stage PLANNING
Drawn by SD
Checked by NS

 

Zinzan Stickland Thomas Architects Ltd.
 3 dorset place, brighton BN2 1ST
 e: studio@zsta.co.uk, t: 01273 964051
 Company registered in England No. 07959806
 www.zsta.co.uk